
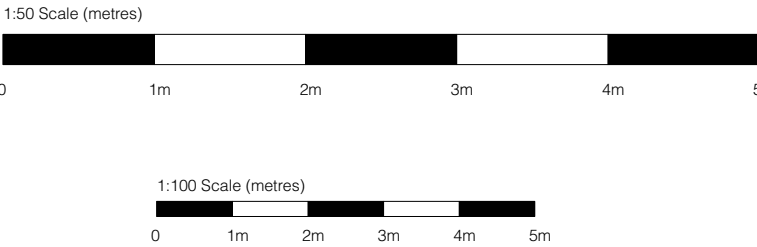
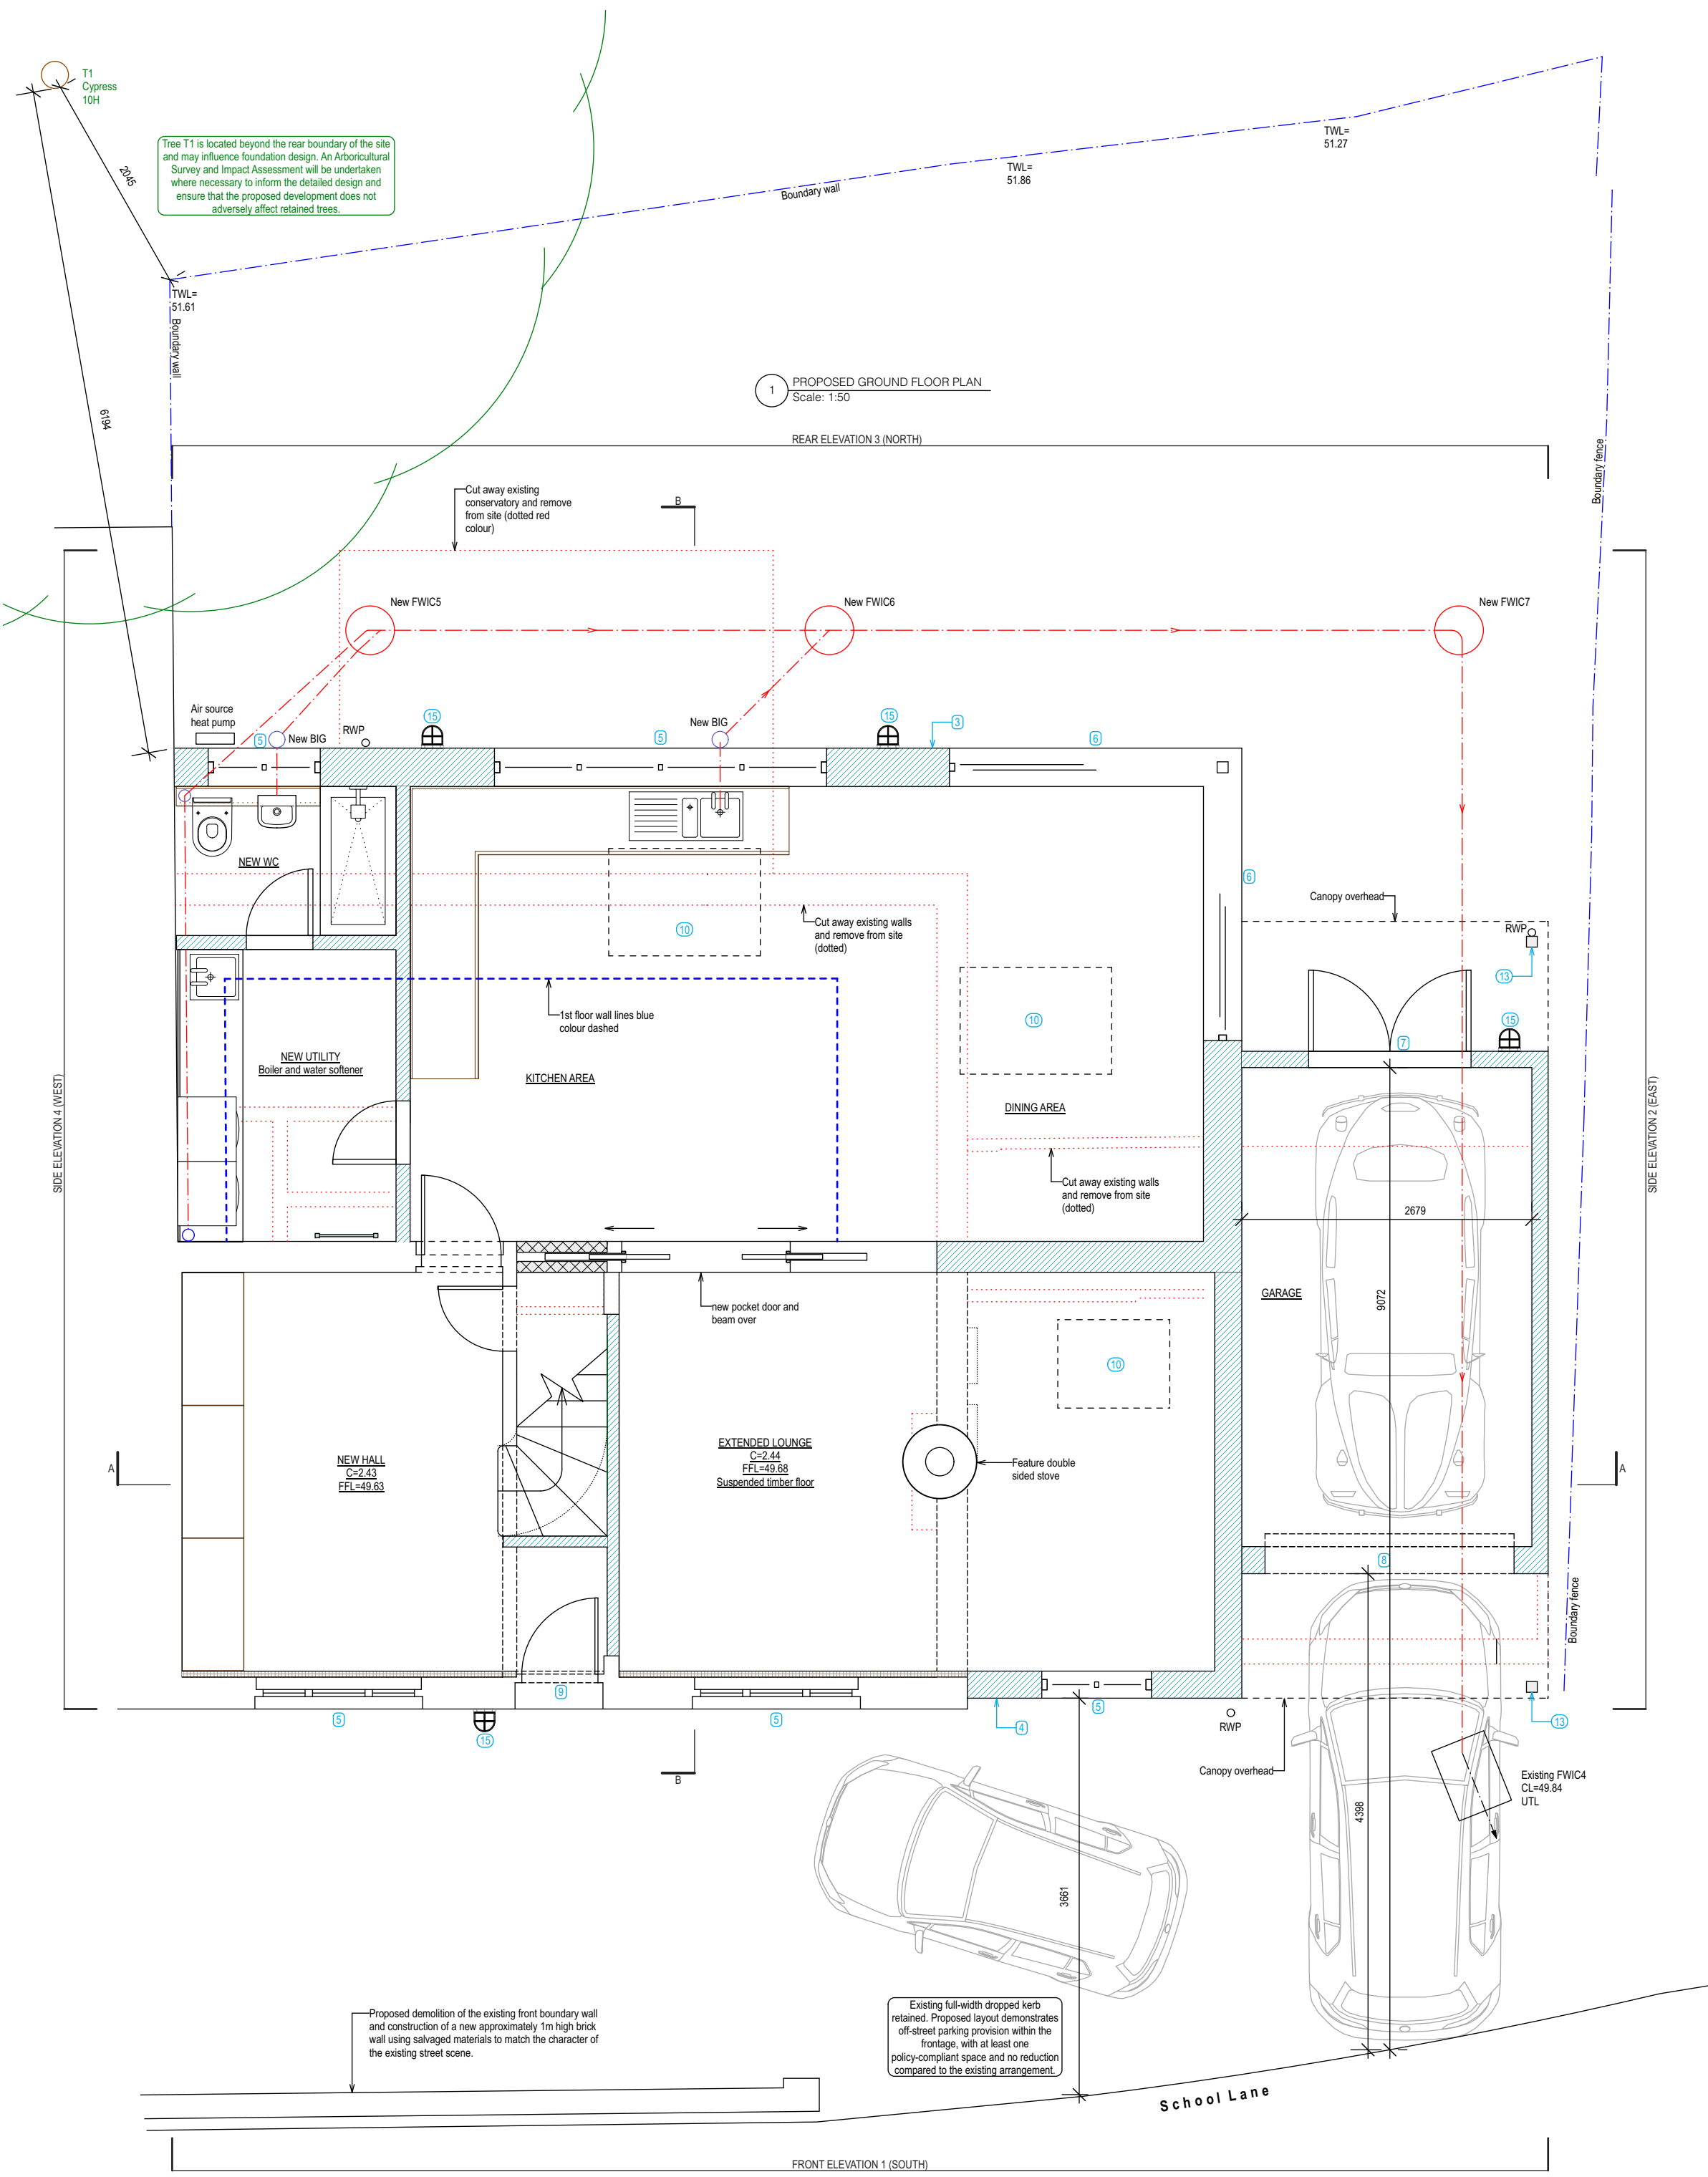
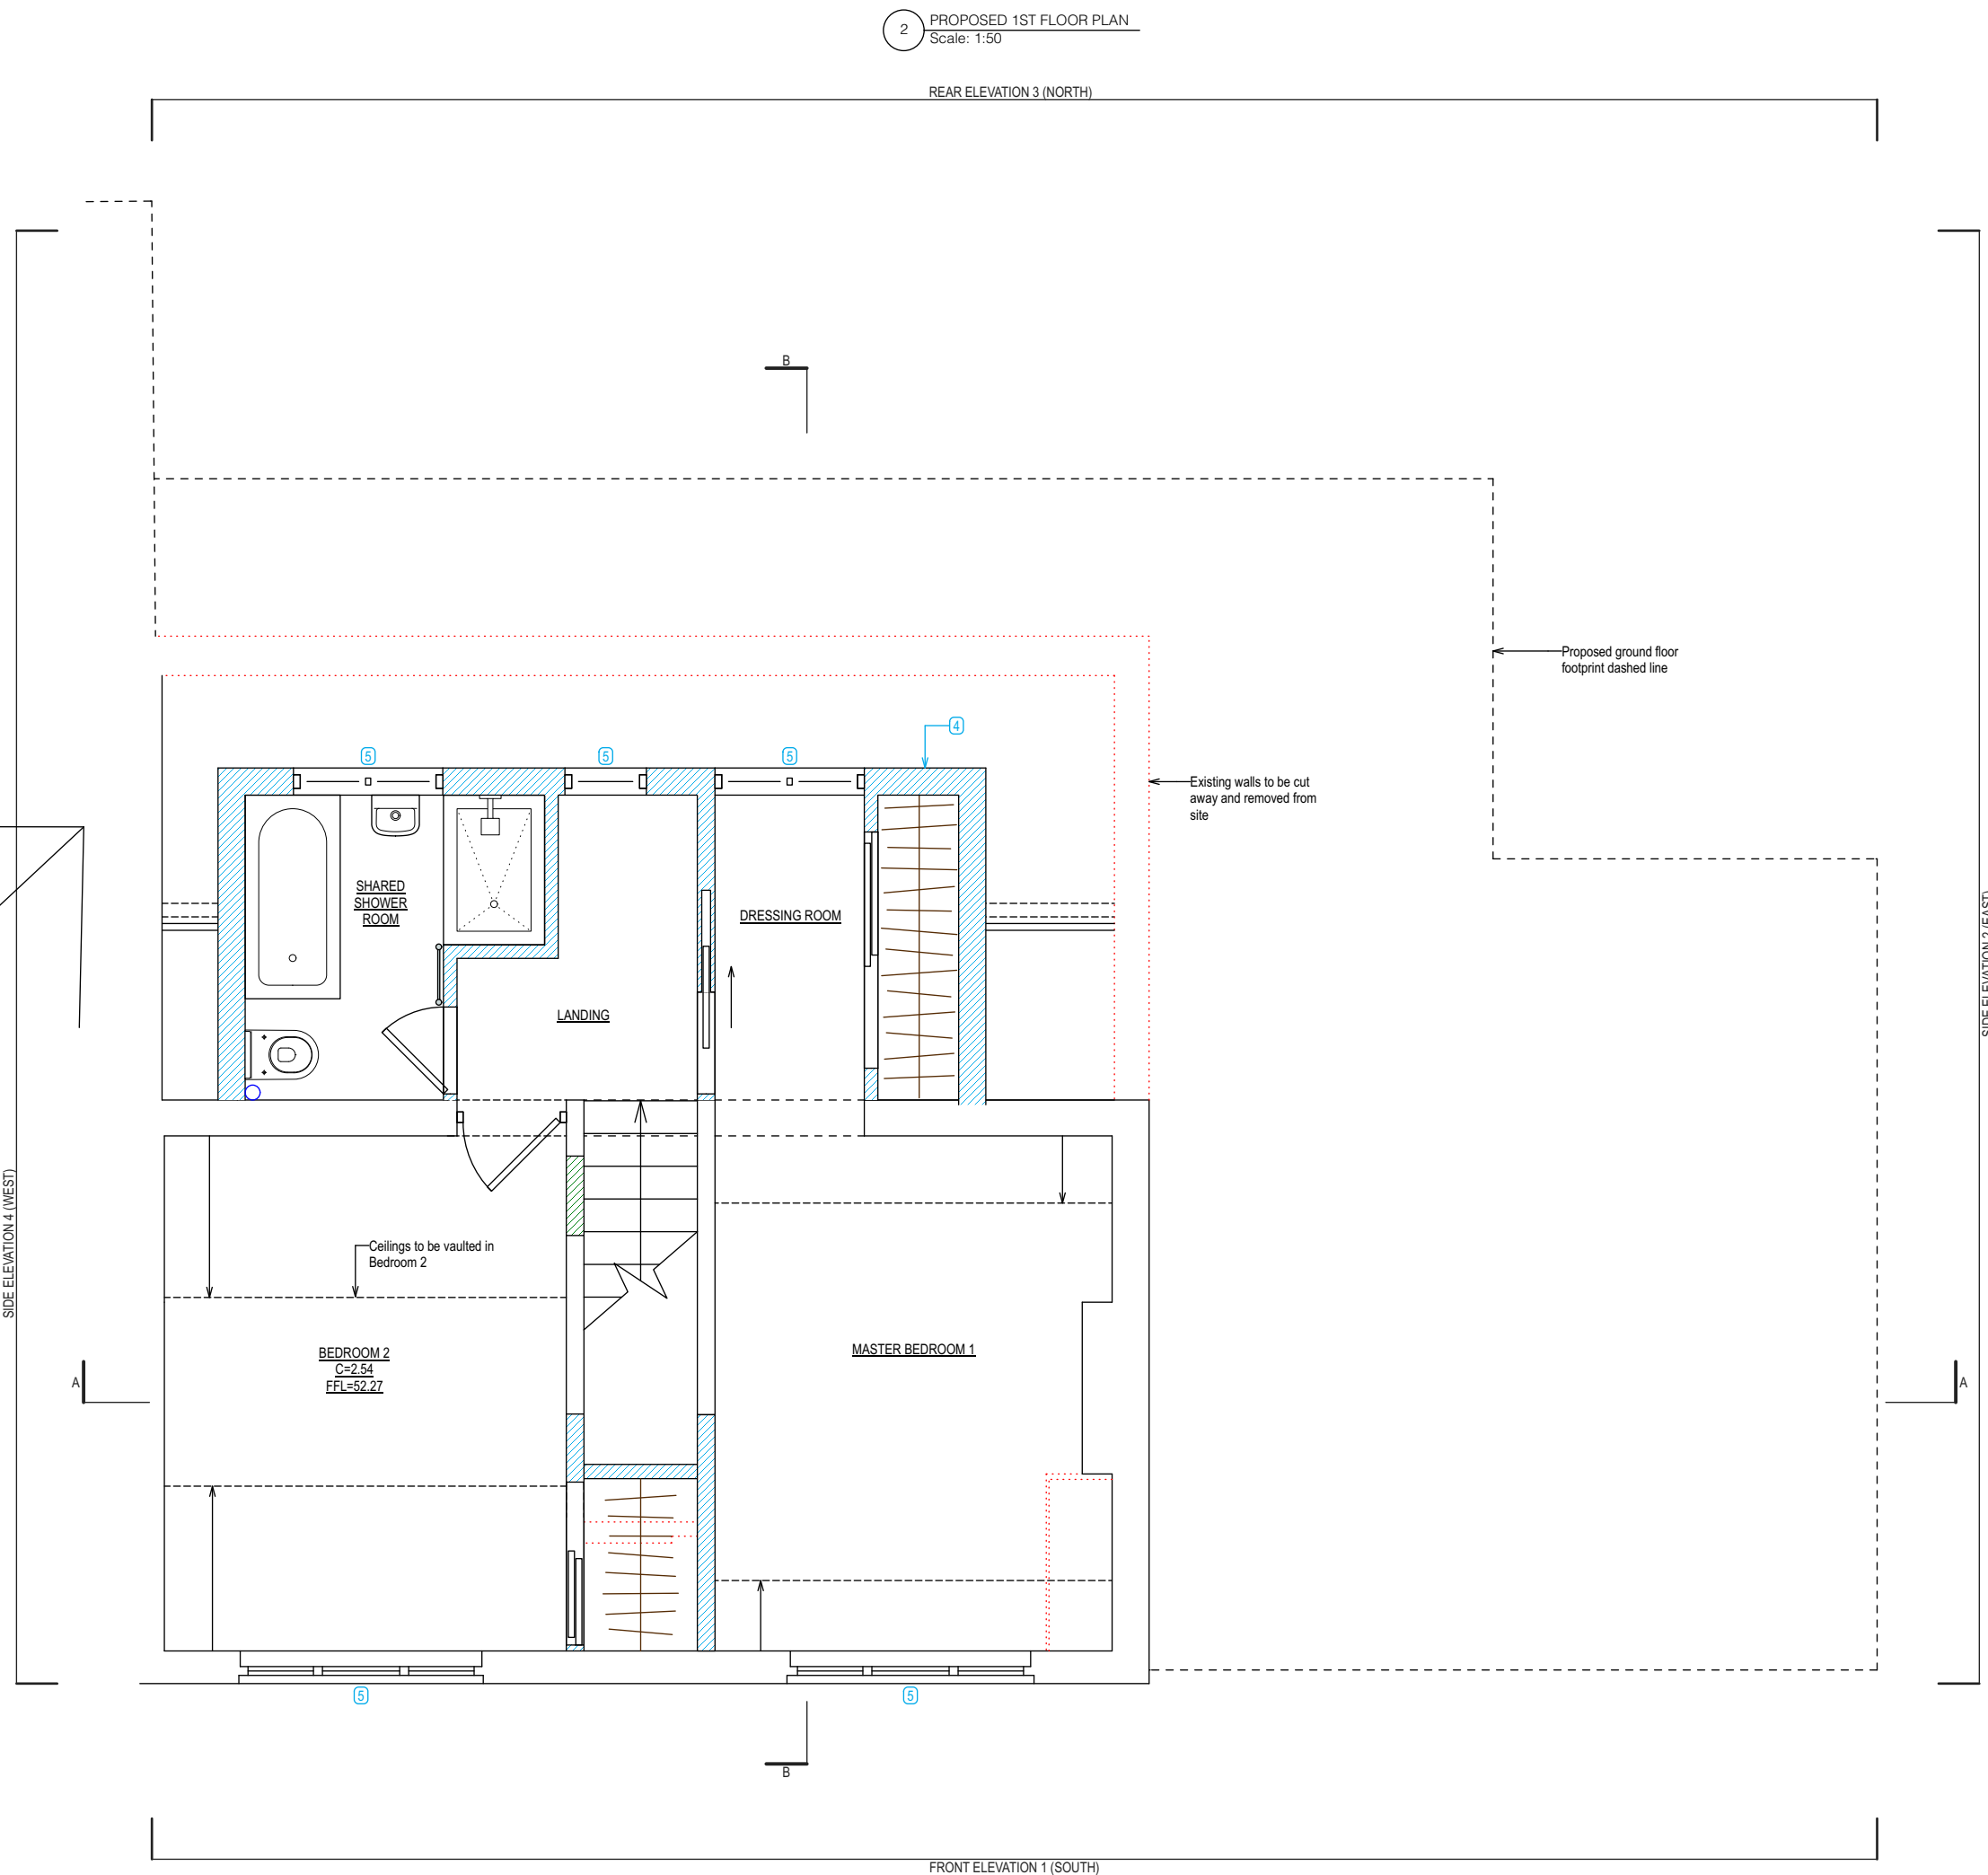
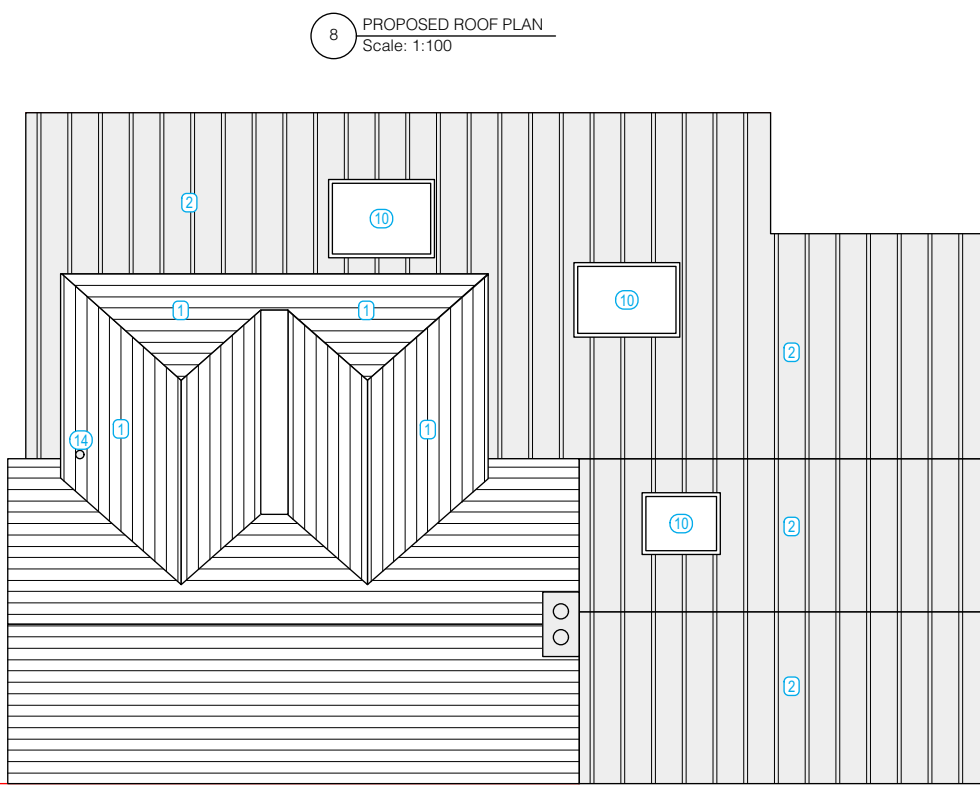


PLANNING





LEVEL DATUM
Survey based on local grid and levels taken by contractor prior to fabrication/construction.
NOTES
1. All dimensions and levels to be checked on site by contractor prior to fabrication/construction.
2. All tree dimensions are best estimates. Tree species have not been verified by an arborist and therefore not guaranteed. Untrimmed tree complexes found on site to be removed.
3. This drawing and the copyrights and patents therein are the property of SurveyCloud Ltd and may not be used or reproduced without prior consent.

ALT			
A	Approximate	LB	Liter Bin
AB	Air Brick	LP	Lamp Post
AC	Arch Crown Height	LTS	Lighting Bollard
AG	Aggregate	MH	Manhole
AS	Arch Spring Height	MK	Marker Post
Asph	Asphalt	MPO	Manhole Post
B	Bolton	NP	Name Plate
BB	Beltline Beason	OH	Overhead Cable
BH	Bonhole	OH	Overhead Building
Bpar	Brick Paving	OH	Overhead Electric Cable
BIG	Back Inlet Gully	OH	Overhead Telecom Cable
BRW	Brick Wall	PB	Post Box
BS	Bench Seat	PM	Parking Meter
C	Ceiling Height	PO	Post
Cup	Ceiling Slope Up	PWL	Parapet Wall Level
CF	Fabric Ceiling Height	RB	Removable Bollard
CH	Ceiling Hatch	RE	Road Eye
CL	Crown Level	RIG	Road Gully
CLB	Cobbles	RL	Ridge Level
Conc	Concrete	RPO	Reflective Post
Cow	Crazy Paving	RS	Road Sign
Cpd	Cupboard	RWP	Rainwater Pipe
CPO	Concrete Post	SH	Window Sill to Head Height
CPS	Concrete Paving Slab	SP	Soil Pipe
CMT	Cold Water Tank	SSL	Structural Steel Level
D	Depth (metres)	STN	Survey Station
DC	Drainage Channel	SVP	Soil Vent Pipe
DH	Door Head Height	SWC	Surface Water IC
DPC	Damp Proof Course	TDR	Telephone Call Box
EL	Eaves Level	TFL	Top Fence Level
EP	Electric Pole	TL	Traffic Light
EP	Earth Road	TLCB	Traffic Light Control Box
FB	Fixed Bulb	Tram	Tarmac
FFL	Finished Floor Level	TP	Telegraph Pole
FR	Free Hydrant	TPR	Traffic Pole
FL	Flood Light	TPO	Traffic Post
FP	Flag Pole	TWL	Top Wall Level
FFO	Finished Floor	U	Unknown
FR	Flat Roof Level	UB	Underside of Beam Height
FWC	Four Water IC	UB	Underside of Boring Height
G	Gully	UD	Underside of Ducting Height
GM	Gas Meter	UP	Underside of Pipe Height
GP	Gas Pipe	US	Underside
GPO	Gate Post	UTL	Unable to Lift
H	Height (metres)	VP	Vent Pipe
HB	Hinged Bollard	WAC	Window Arch Crown Height
HWC	Hot Water Cylinder	WAS	Window Arch Spring Height
IC	Inspection Cover	WH	Window Head Height
ID	Invert Depth	WL	Water Level
IL	Invert Level	WM	Water Meter
JB	Junction Box	WP	Water Pipe
KIG	Kerb Inlet Gully	WS	Window Sill Height
L	Level	WSV	Water Stop Valve

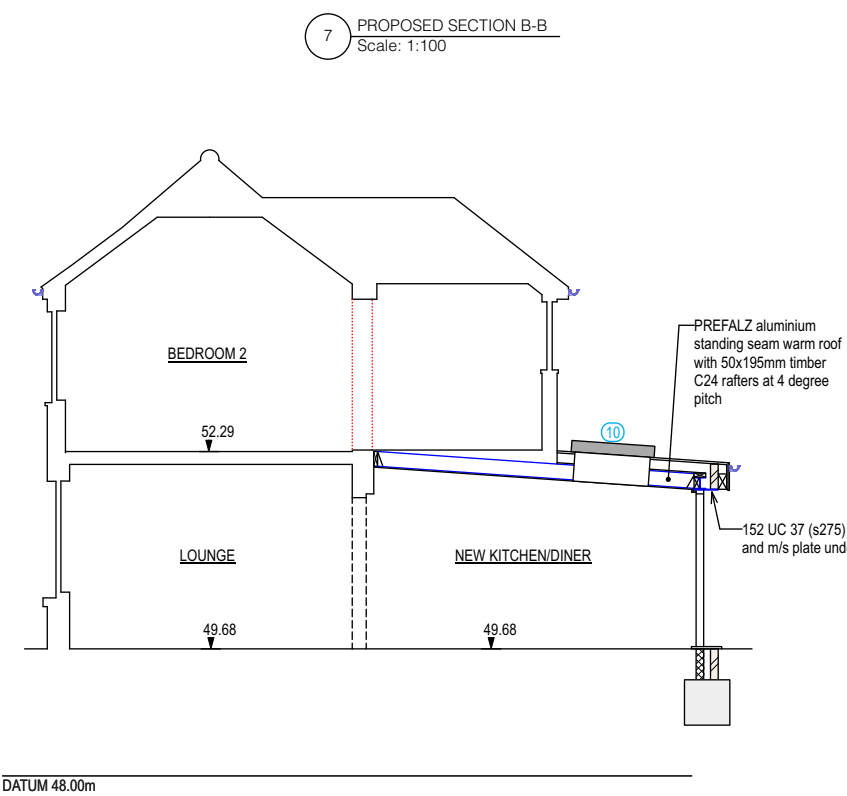

PROPOSED EXTERNAL MATERIALS.

1. Clay roof tiles to match existing with aris hips and clay hip tiles.
2. Grey/Bronze colour pre-coated aluminium roof panels (PREFA or equivalent).
3. Clay facing bricks to match existing.
4. Grey/Bronze colour pre-coated aluminium wall panels (PREFA or equivalent).
5. White colour UPVC or powder coated aluminium double glazed window.
6. Grey/Bronze colour powder coated aluminium double glazed door.
7. White colour UPVC or powder coated aluminium door.
8. Grey/Bronze colour powder coated aluminium garage roll door.
9. Reinstall original timber 2 panel victorian door & change swing.
10. New black colour Velux rooflights with blackout blinds.
11. Grey/Bronze colour aluminium gutters and downpipes.
12. Grey/Bronze colour fascia & soffits.
13. Black colour metal supporting post.
14. Black colour UPVC soil vent pipe (SVP).
15. Wall lights.
16. Proposed demolition of the existing front boundary wall and construction of a new approximately 1m high brick wall using salvaged materials to match the character of the existing street scene.

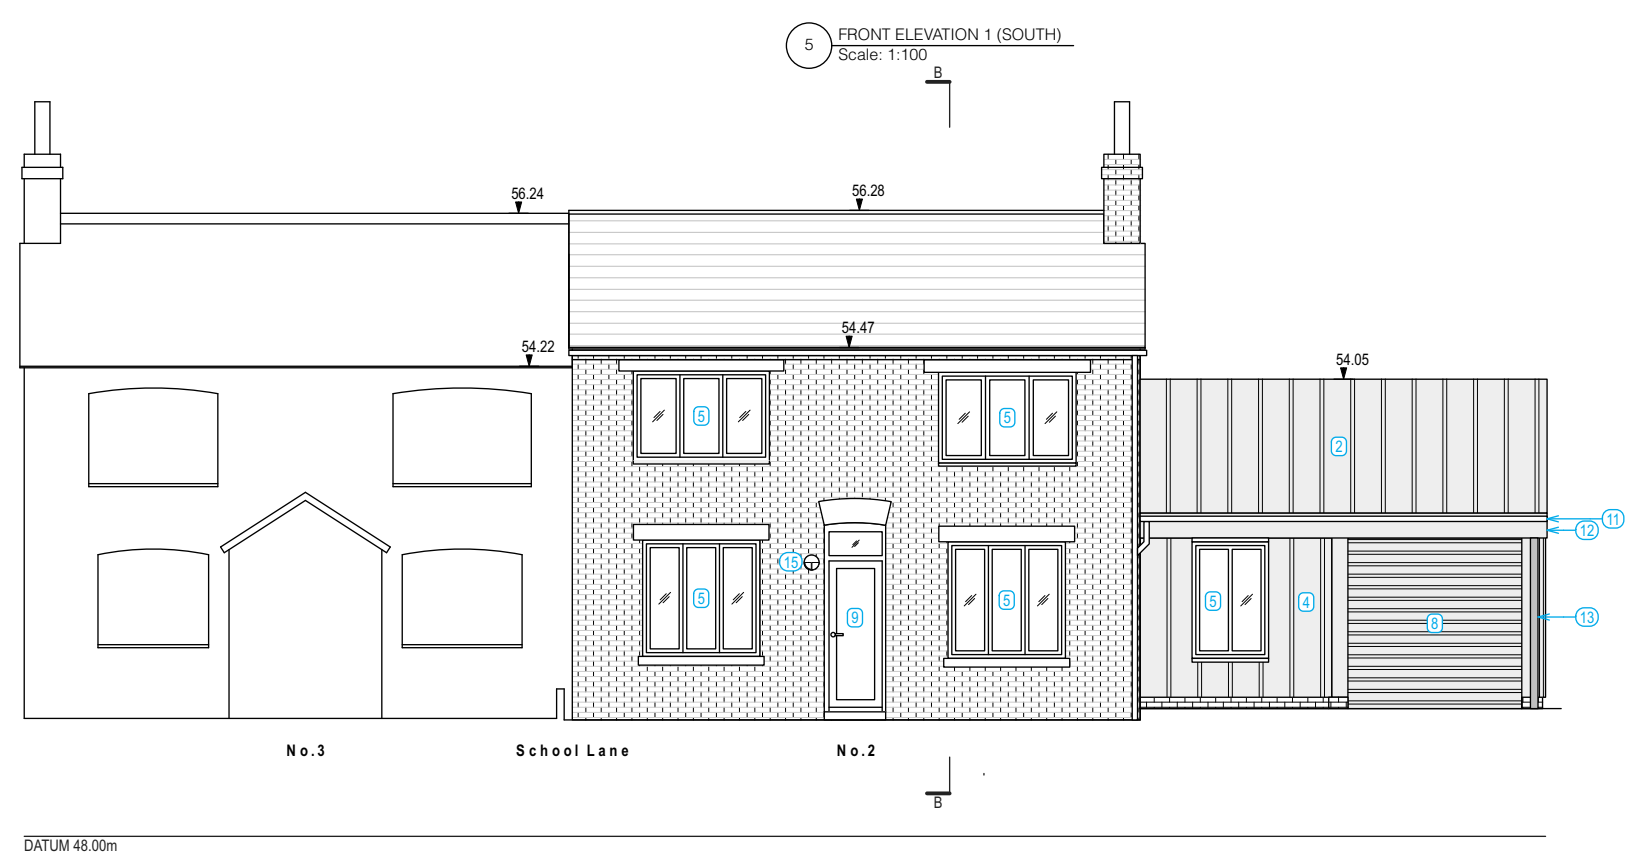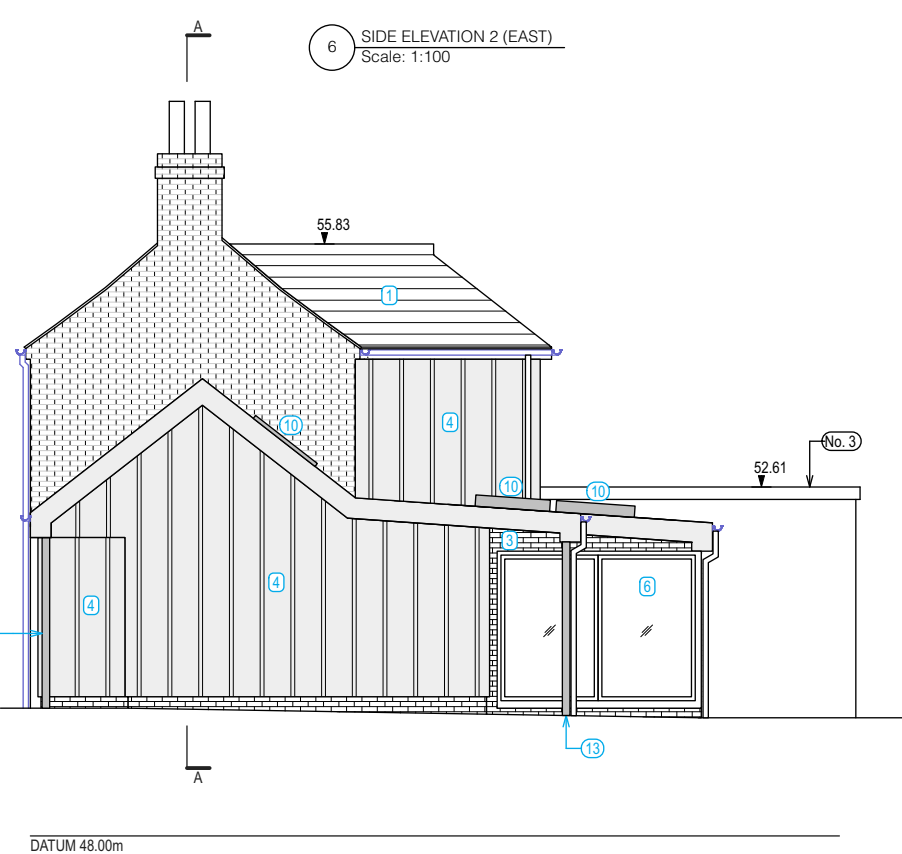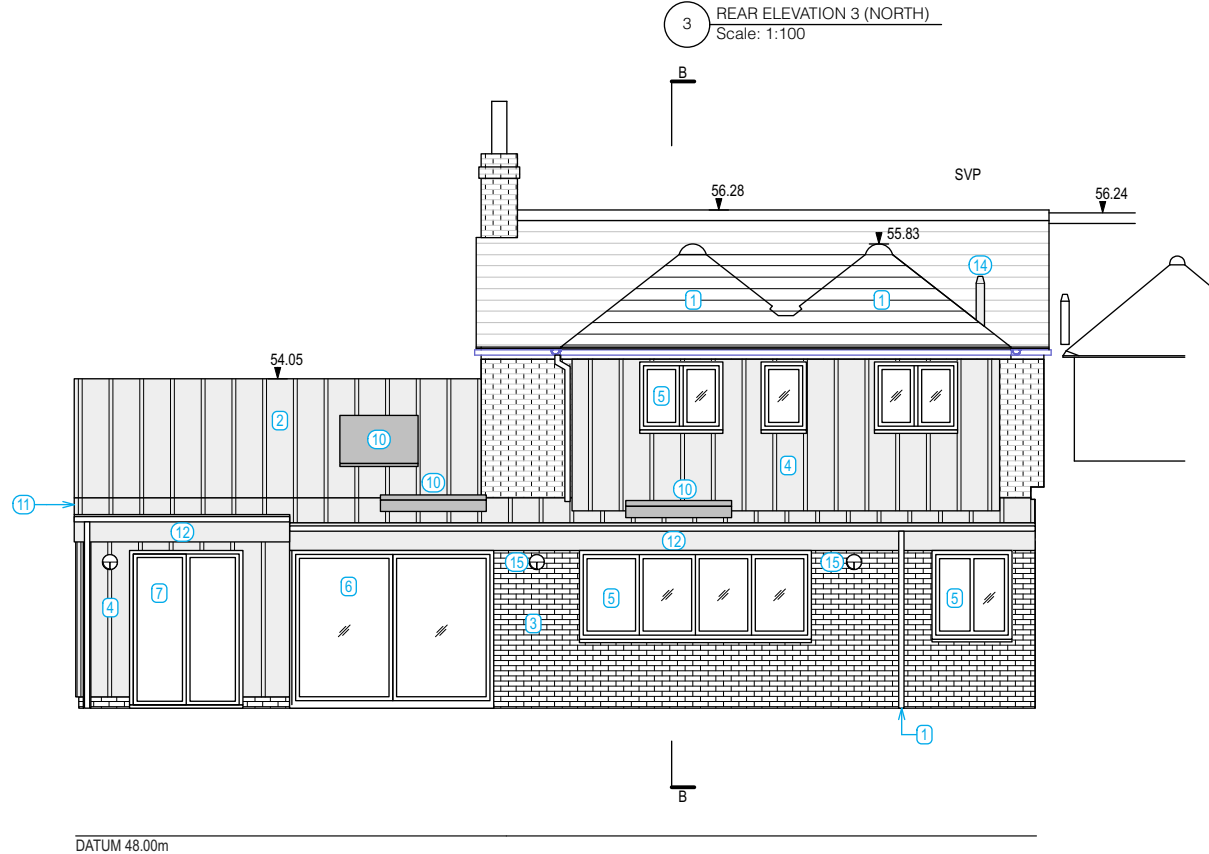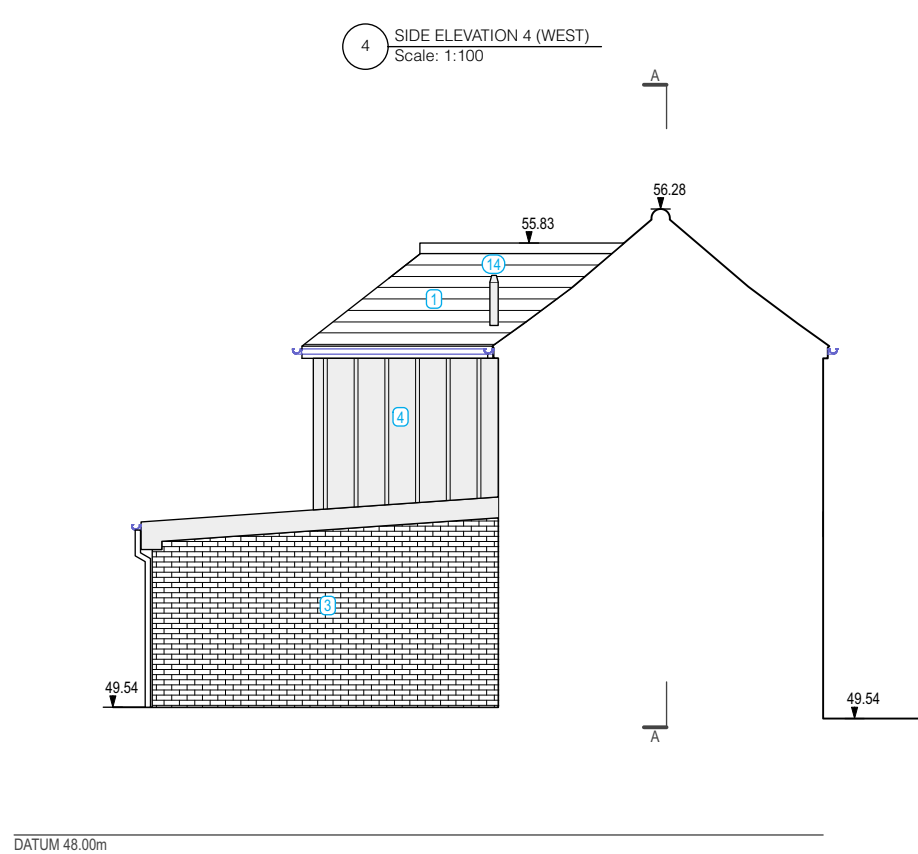

Revision	Comment	Date
Client	MR & MRS WILD	
Project		
2 SCHOOL LANE		
EMSWORTH		
HAMPSHIRE PO10 TED		
Title		
PROPOSED PLANNING DRAWINGS		
Drawing Number	Revision	Status
SD25743-PP2-0	A	PLANNING
Scale	Sheet Size	Drawn By
AS SHOWN	A1	DW
		Date
		APRIL 2026