



Box Plans Ltd.
124 City Road, London, EC1V 2NX
07748123419
info@boxplans.co.uk
www.boxplans.co.uk

- Notes:
- 1. Do not scale from drawings, except for planning purposes. All dimensions are for reference only.
 - 2. All dimensions are to be verified on site by the contractor prior to setting out, ordering any materials, fabrication or construction.
 - 3. Any discrepancies to be reported to Box Plans immediately.

Project North

Key

1	April 2026	Revision 1
Rev.	Date	Amendment

Job Title:
19 PARK LANE PO9 3HG


Drawing Title:
Proposed 3D Views

Status: **PLANNING**

Project Number: 19_PL - 07012026

Drawing Number: A3108

Date: APRIL 2026

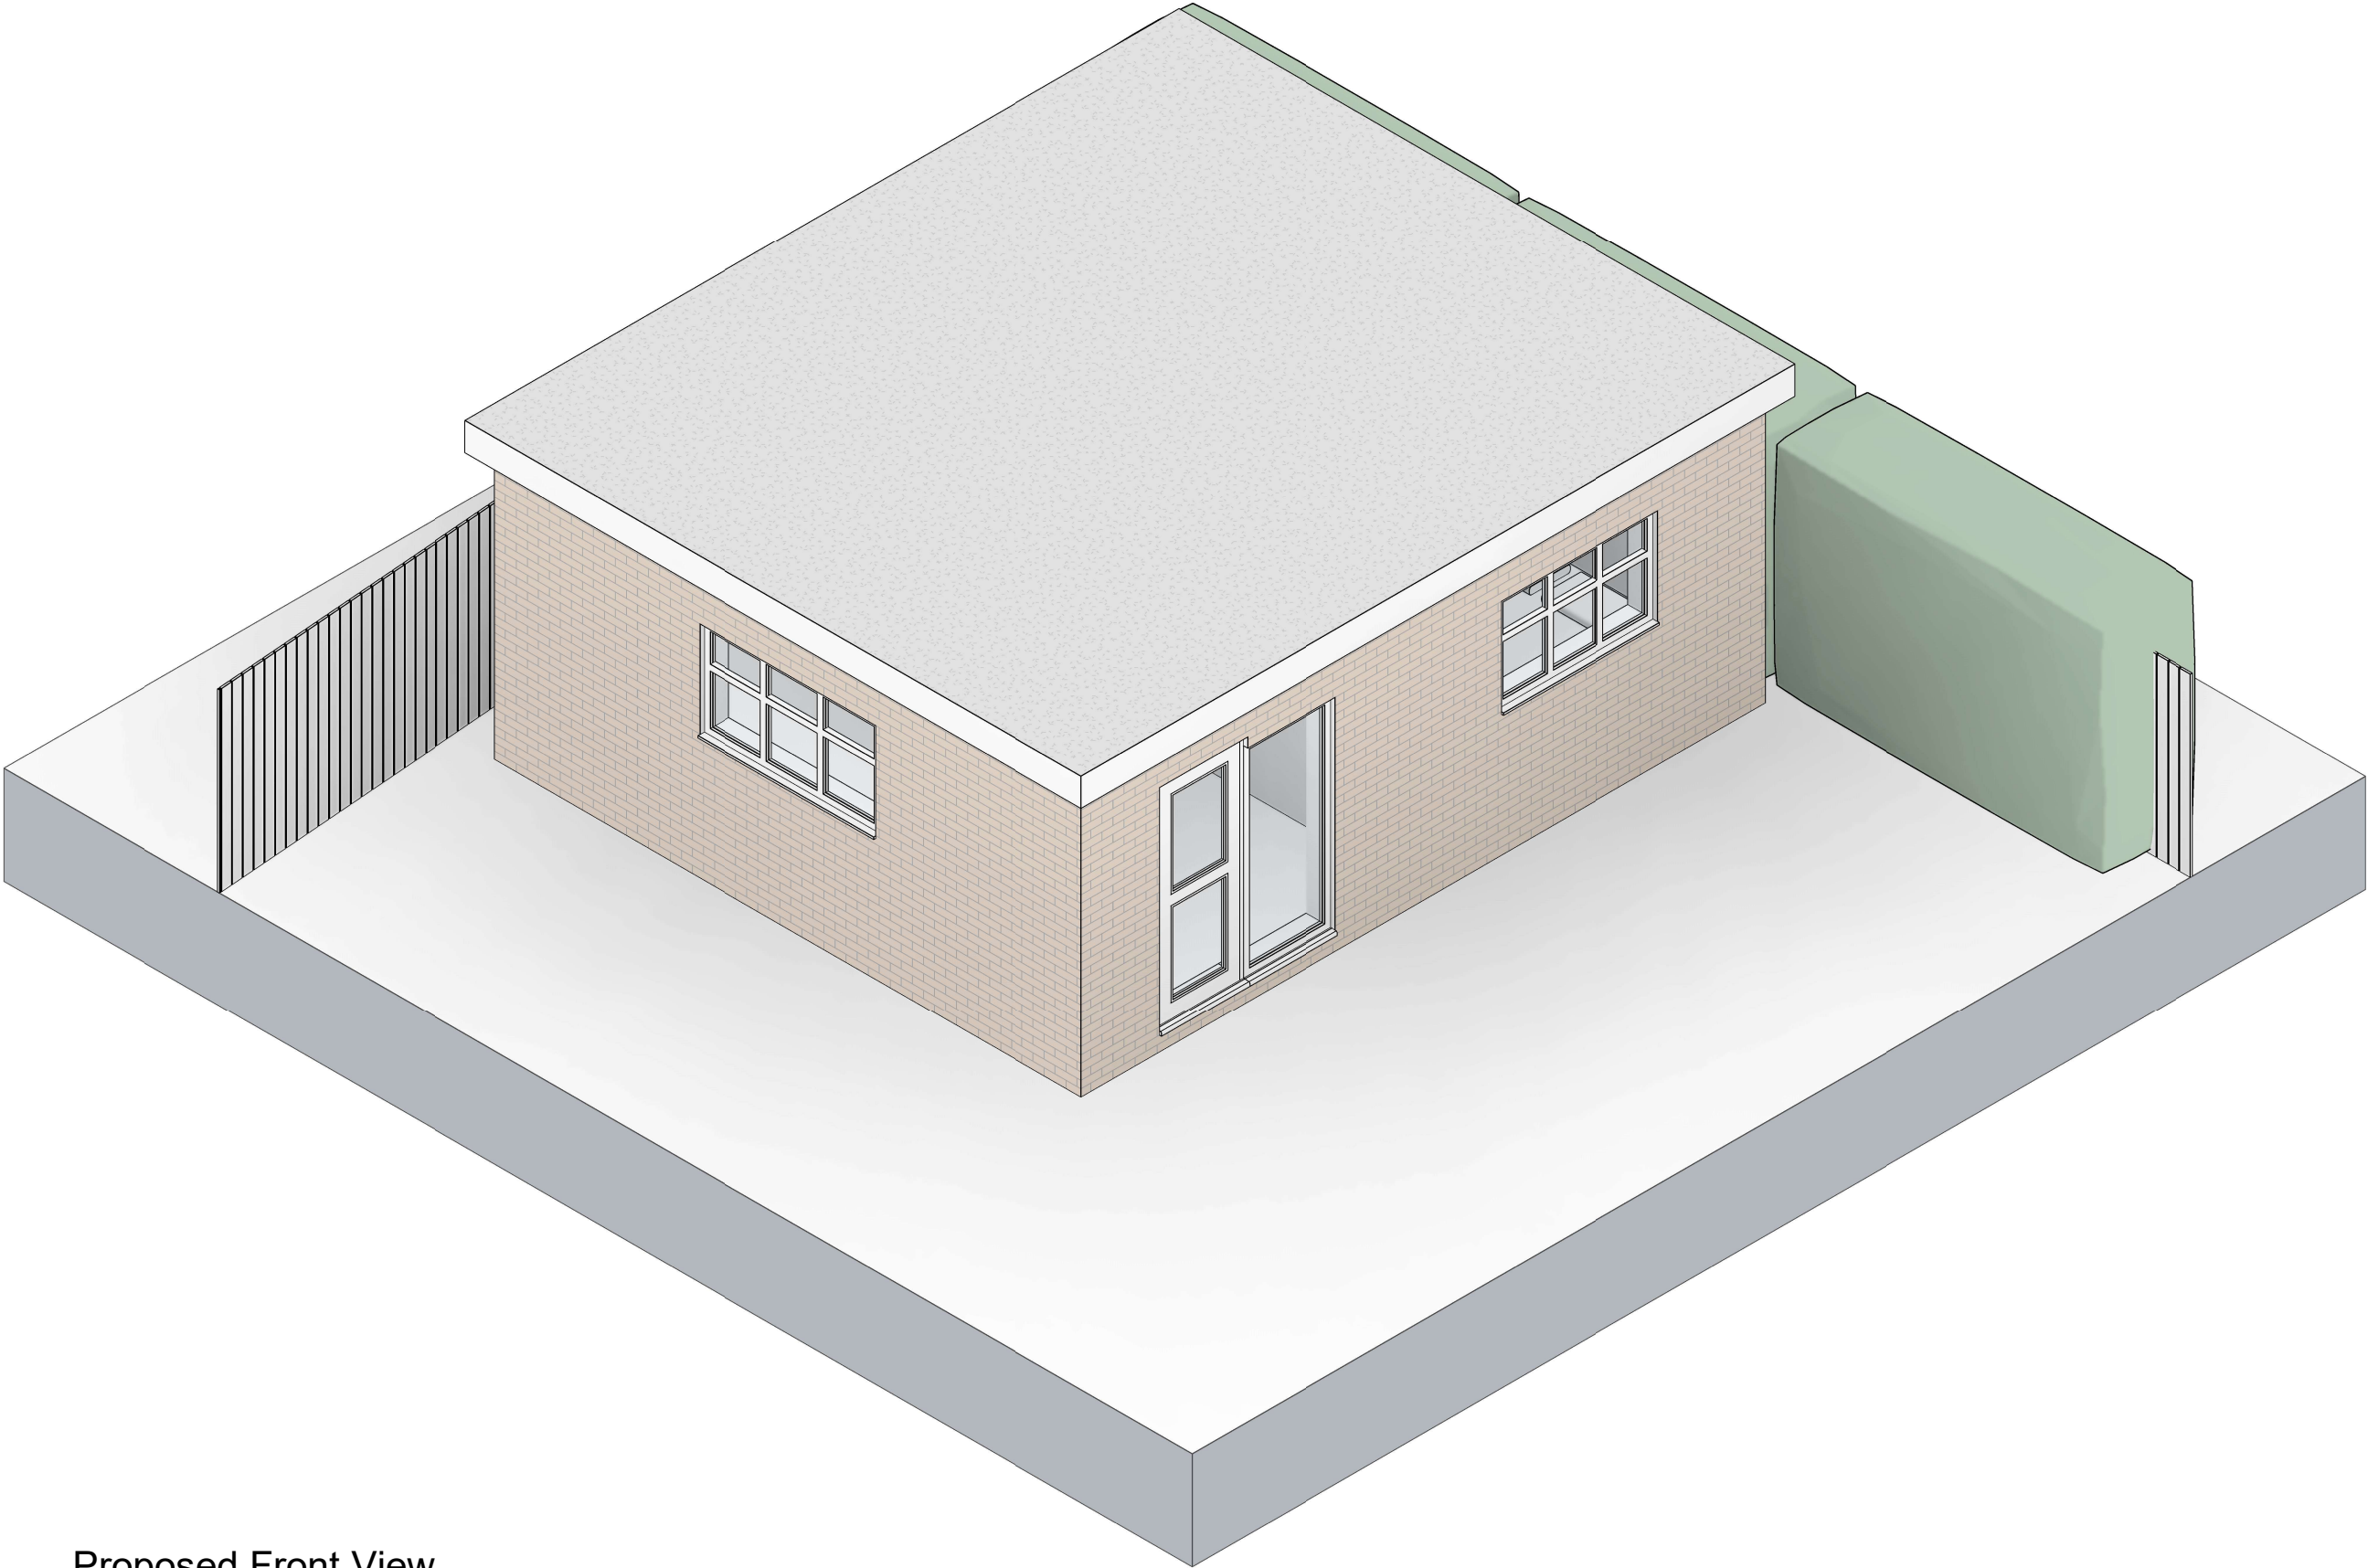

Proposed Front View