



Box Plans Ltd.  
124 City Road, London, EC1V 2NX  
07748123419  
info@boxplans.co.uk  
www.boxplans.co.uk

Notes:


- 1. Do not scale from drawings, except for planning purposes. All dimensions are for reference only.
- 2. All dimensions are to be verified on site by the contractor prior to setting out, ordering any materials, fabrication or construction.
- 3. Any discrepancies to be reported to Box Plans immediately.

Project North



Key

Rear  
Garden

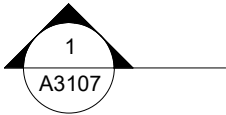

|      |            |            |
|------|------------|------------|
| 1    | April 2026 | Revision 1 |
| Rev. | Date       | Amendment  |

Job Title:  
19 PARK LANE PO9 3HG

Drawing Title:  
Proposed Plans

Status: **PLANNING**

Project Number: 19\_PL - 07012026


Drawing Number: A3103

Date: APRIL 2026

0 0.5M 1M 2.5M



SCALE: 1:50 @ A3

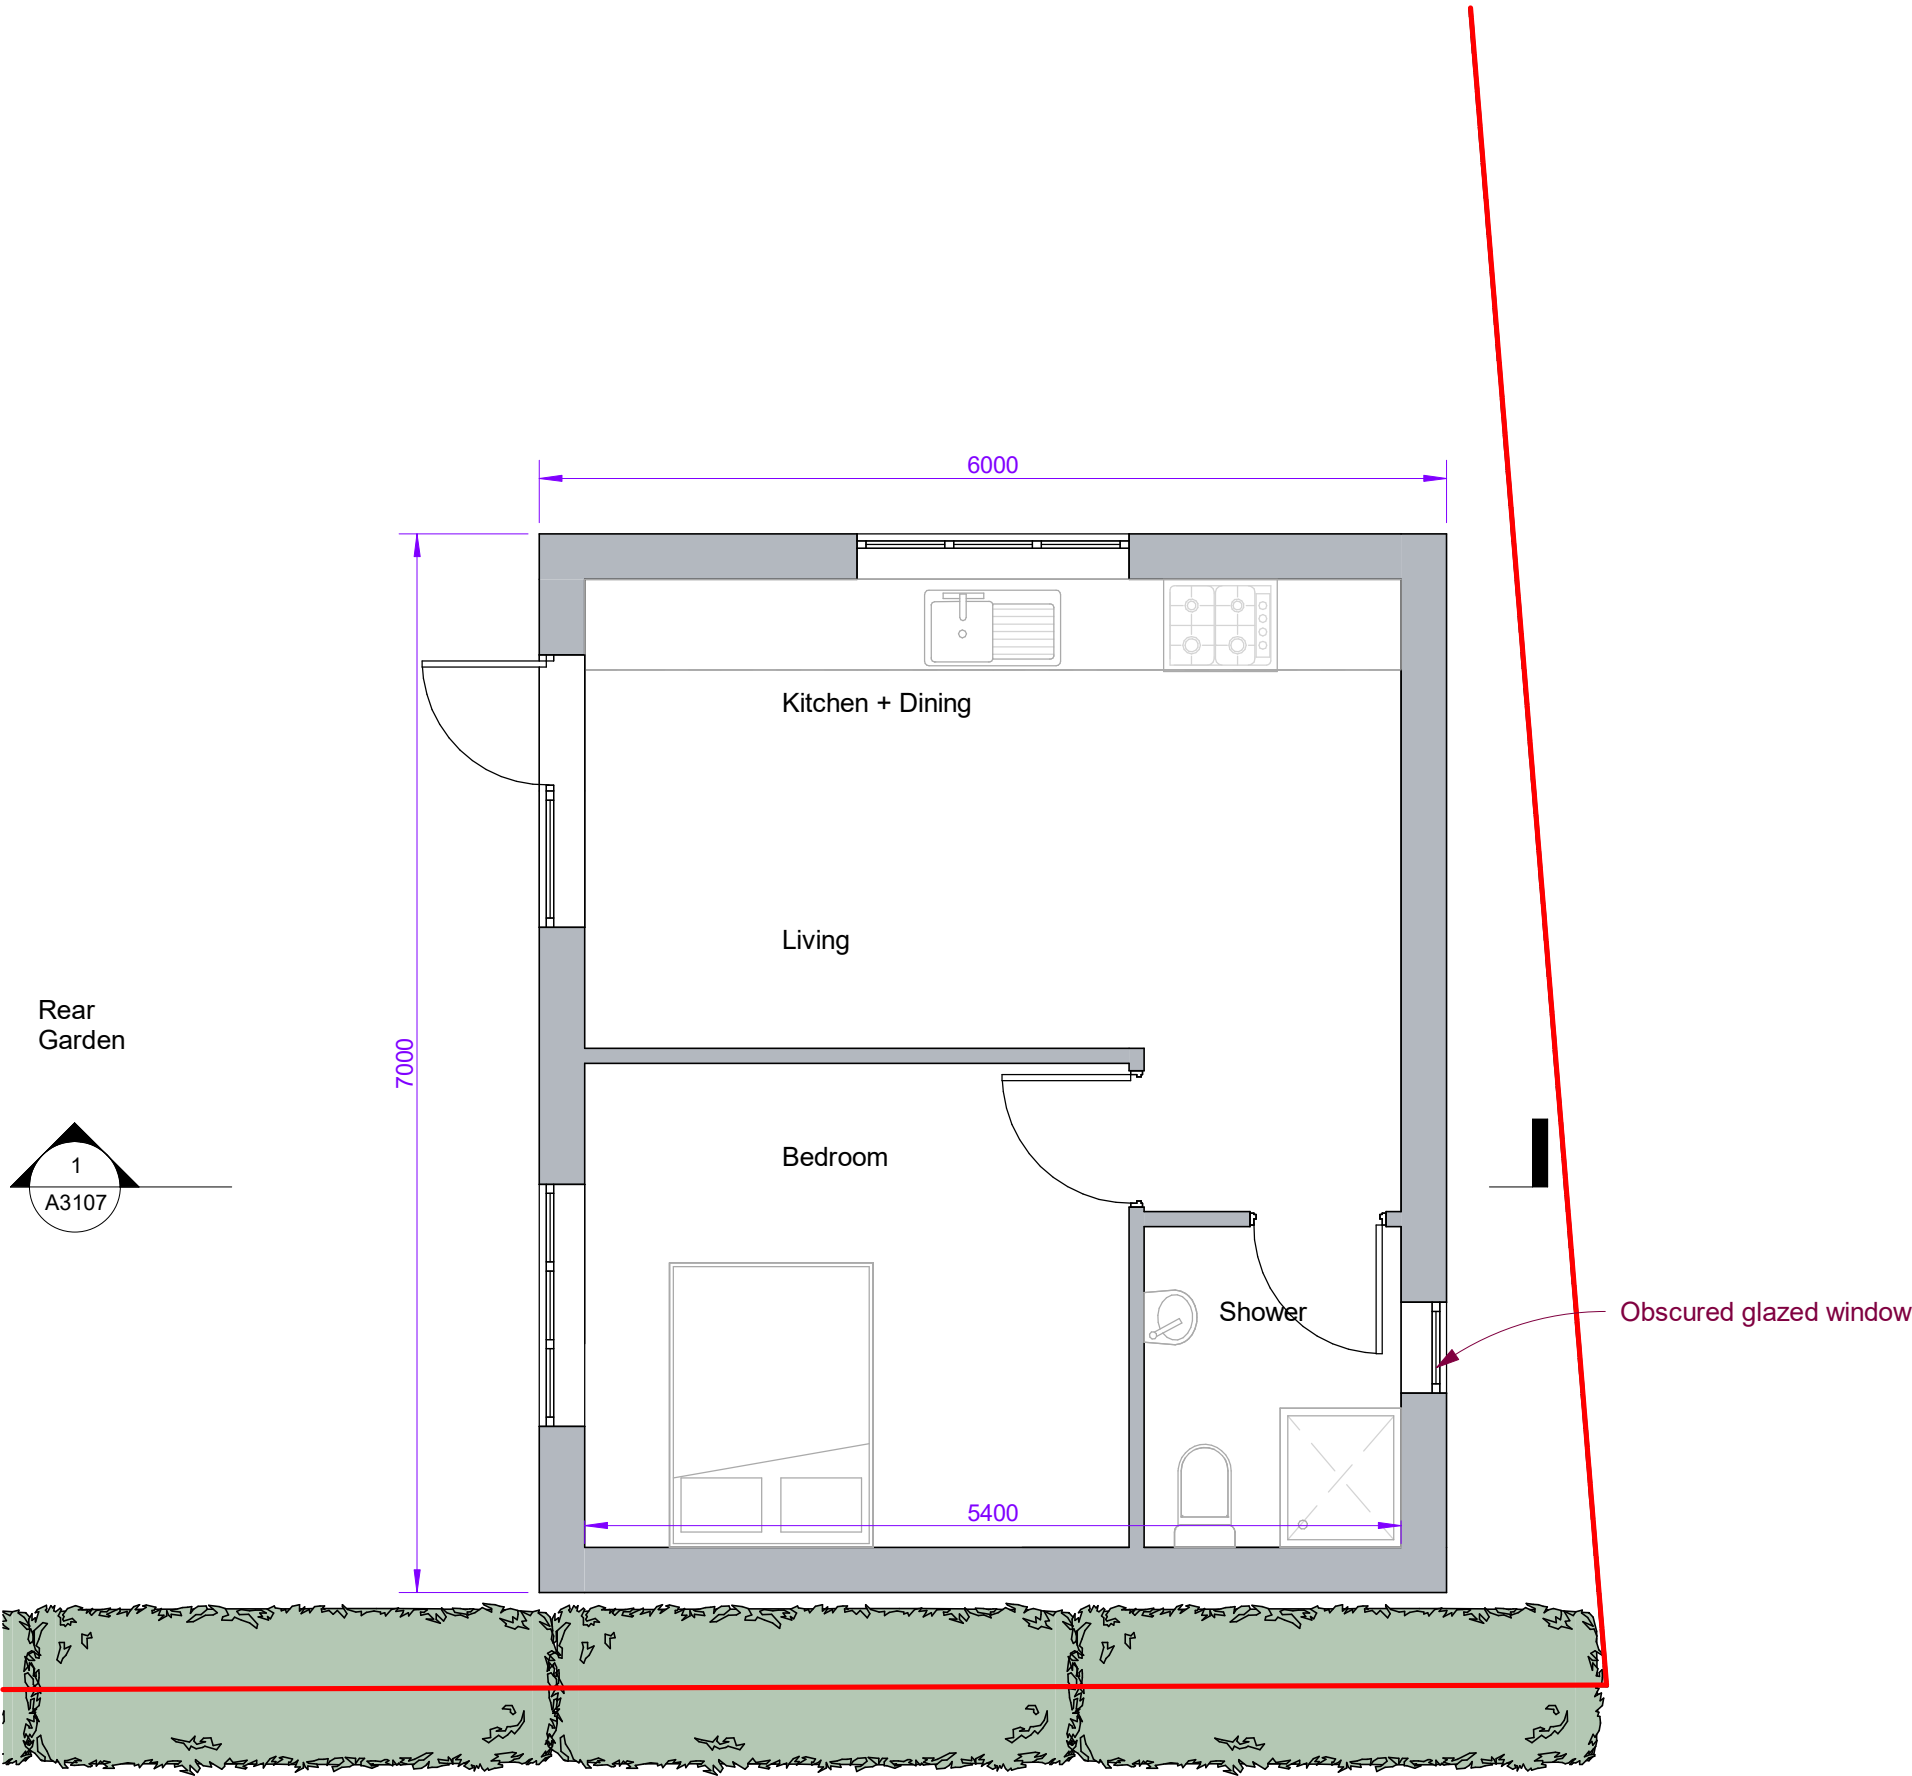

Proposed Ground Floor  
1 : 50