Box Plans Ltd.
124 City Road, London, EC1V 2NX
07748123419
info@boxplans.co.uk
www.boxplans.co.uk

Notes:

1. Do not scale from drawings, except for planning purposes. All dimensions are for reference only.
2. All dimensions are to be verified on site by the contractor prior to setting out, ordering any materials, fabrication or construction.
3. Any discrepancies to be reported to Box Plans immediately.

Project North

Key

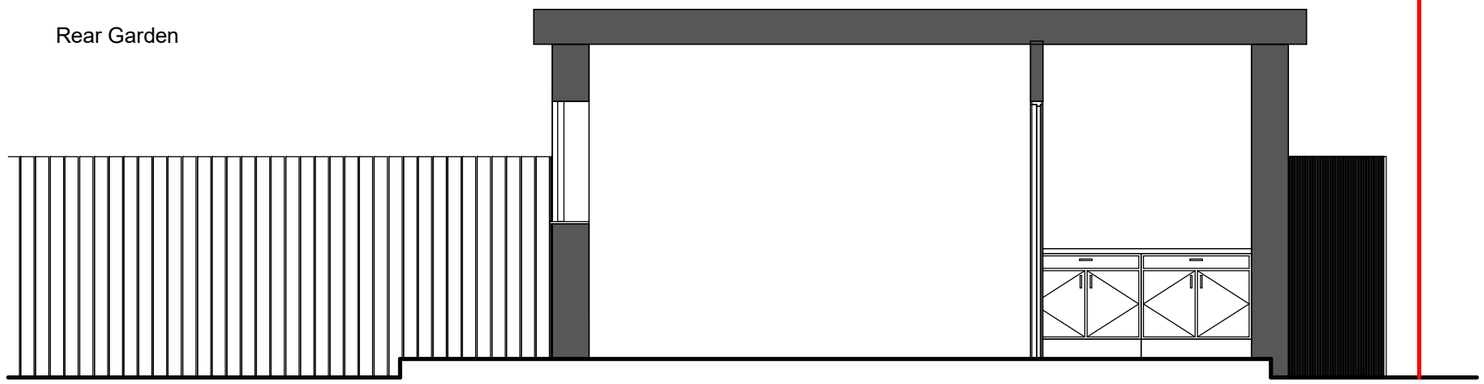

Proposed Section

1 : 50

Rev.	Date	Amendment
1	April 2026	Revision 1

Job Title:

19 PARK LANE PO9 3HG

Drawing Title:

Proposed Section

Status: PLANNING

Project Number: 19_PL - 07012026

Drawing Number: A3107

Date: APRIL 2026

0 0.5M 1M 2.5M

SCALE: 1:50 @ A3