
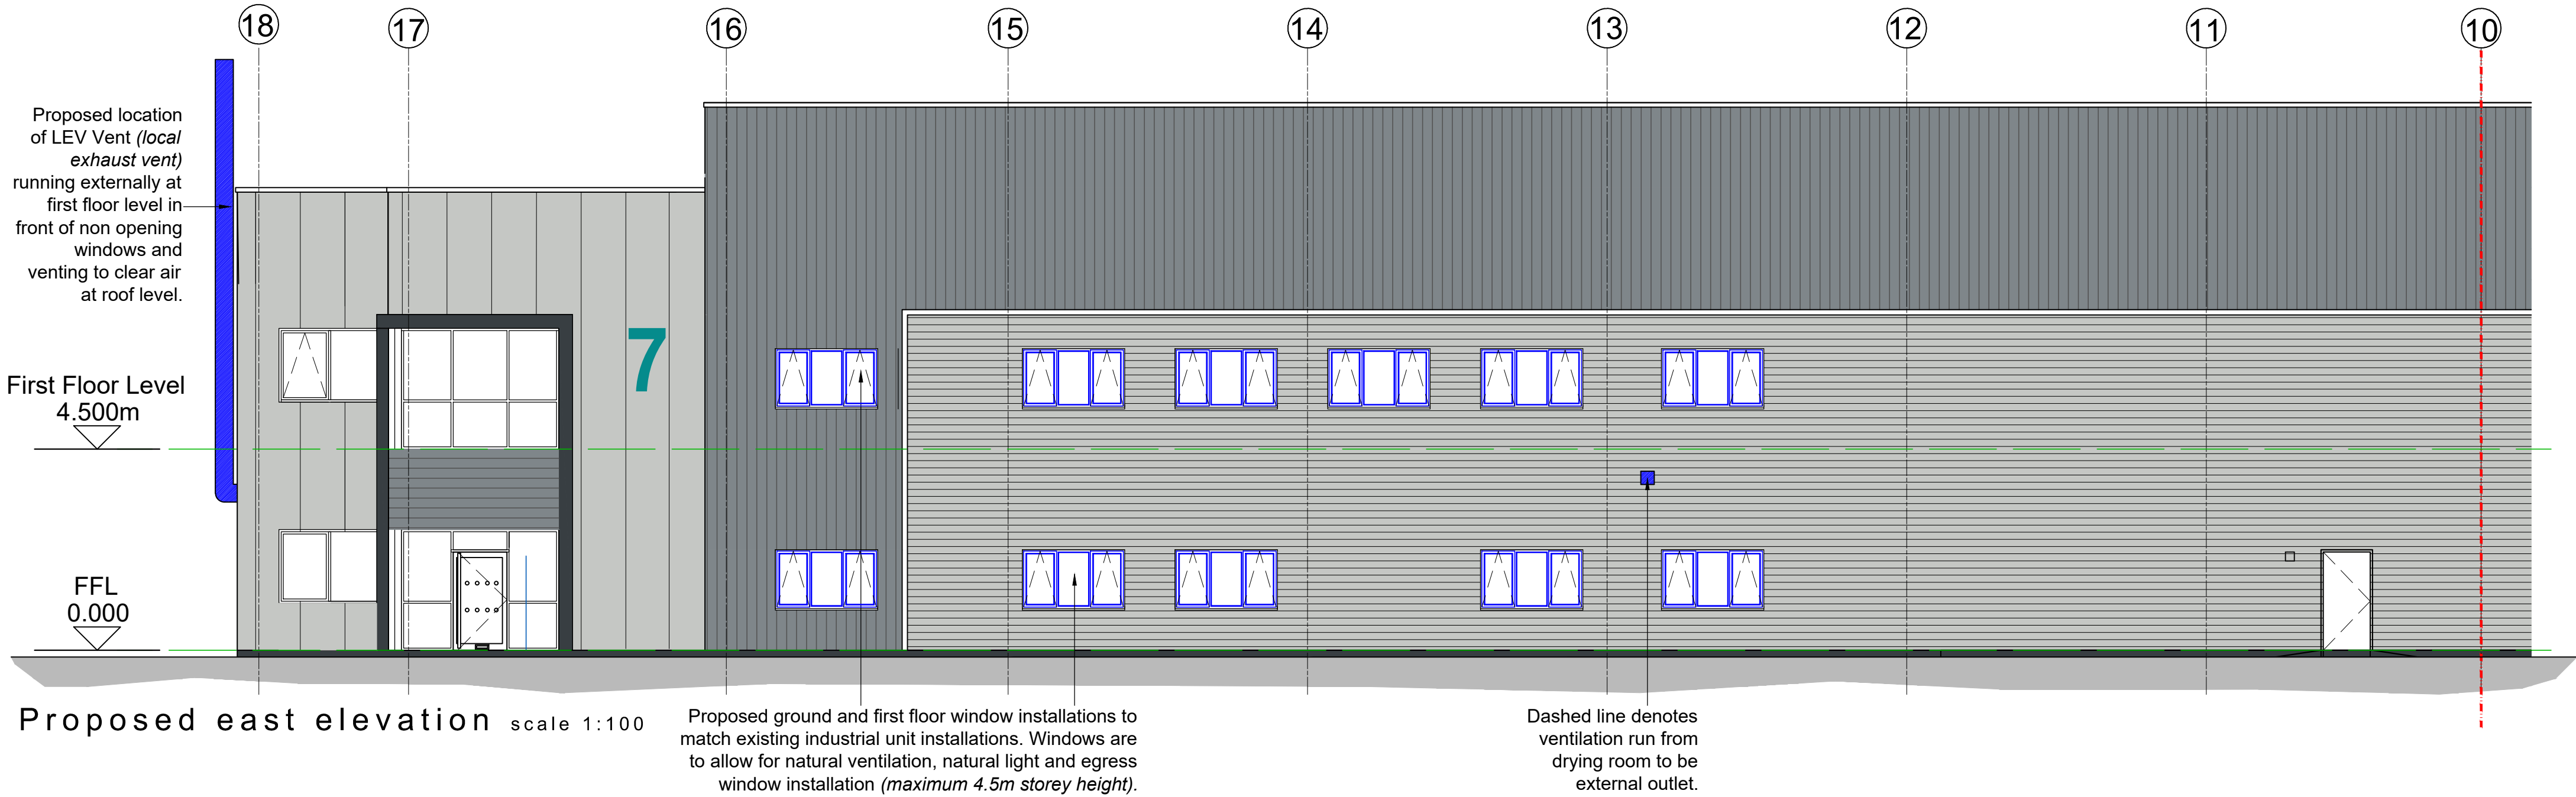
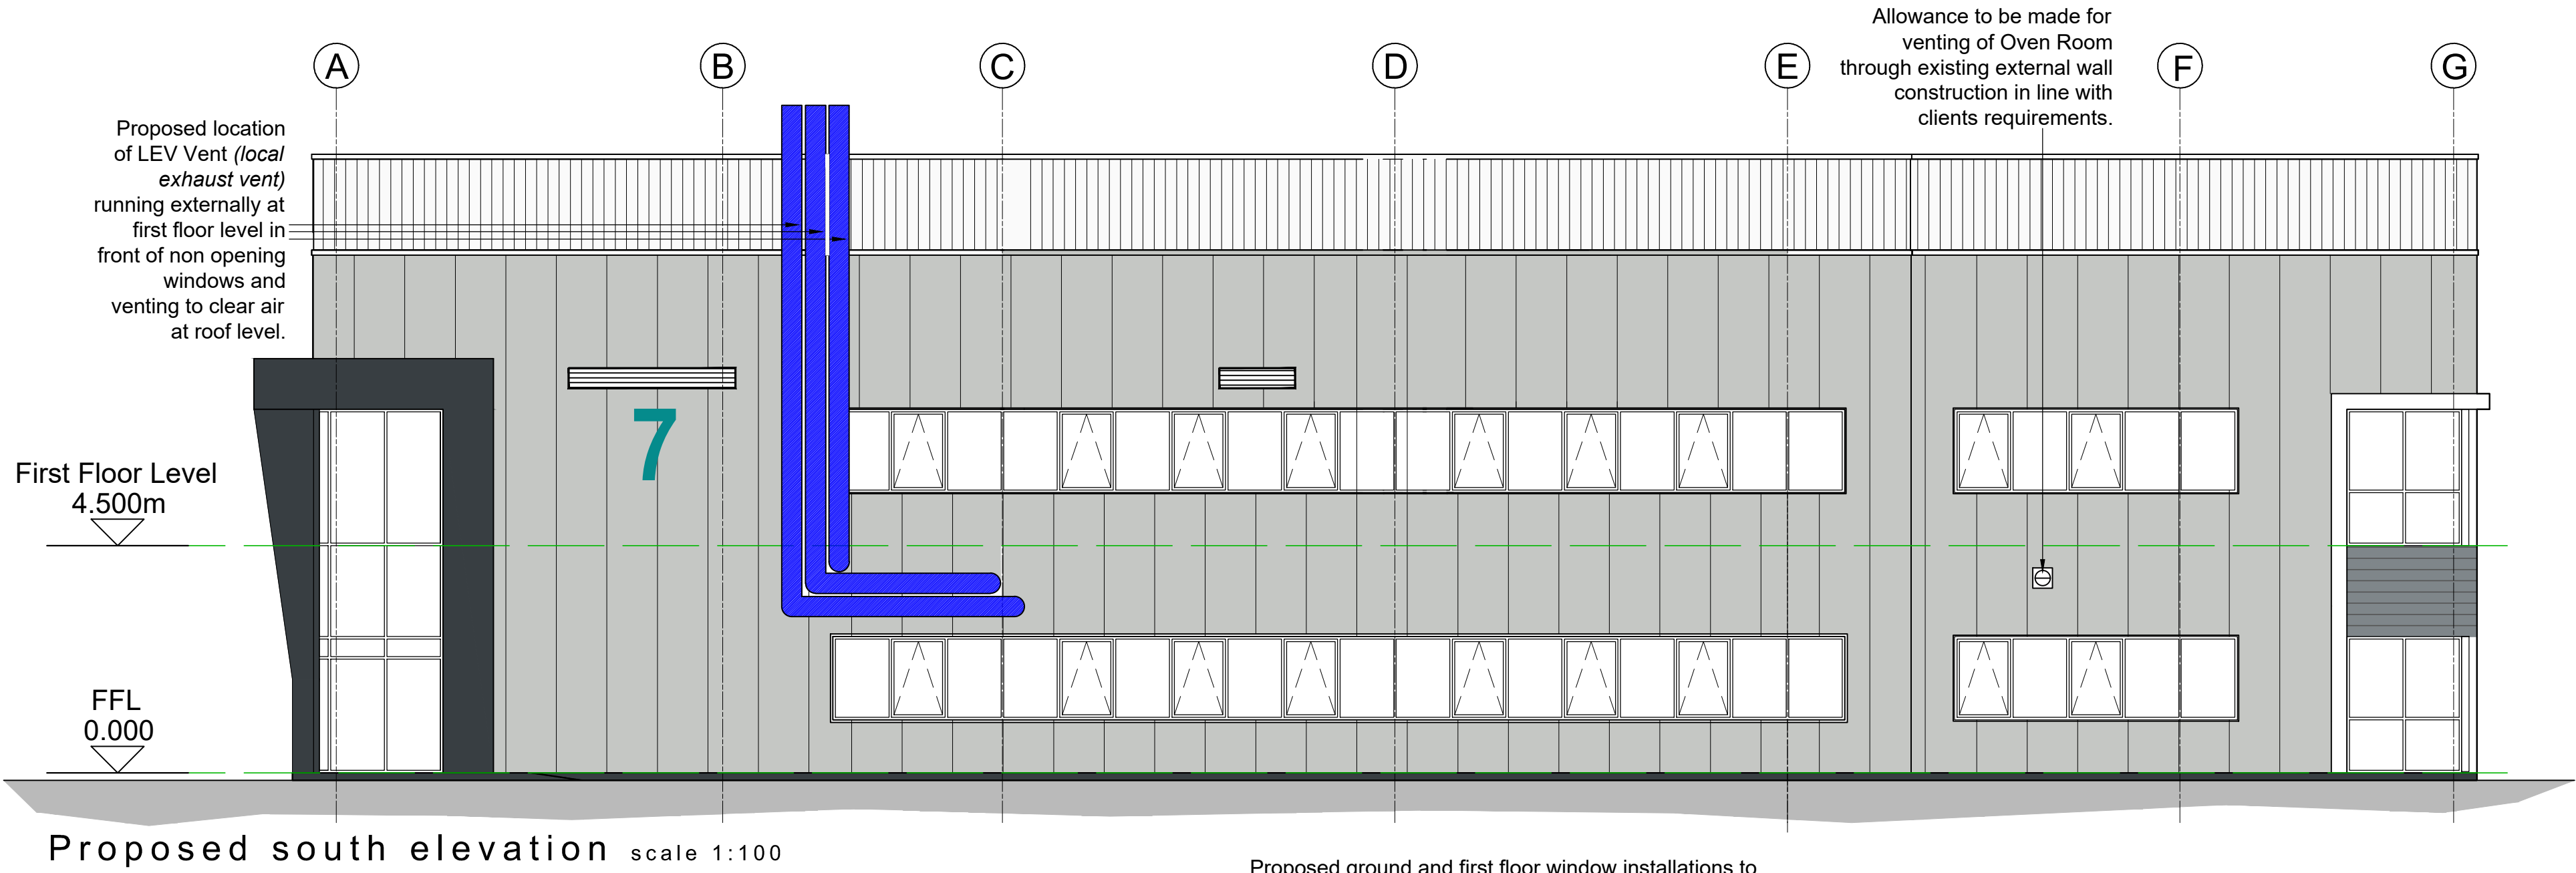


Dimensions to be checked on site before commencing work.  
Any discrepancies shall be reported to the architect immediately.

Do not scale from these drawings except for planning purposes. Use figured dimensions only.

Where applicable this drawing is to be read in conjunction with other consultants' drawings.

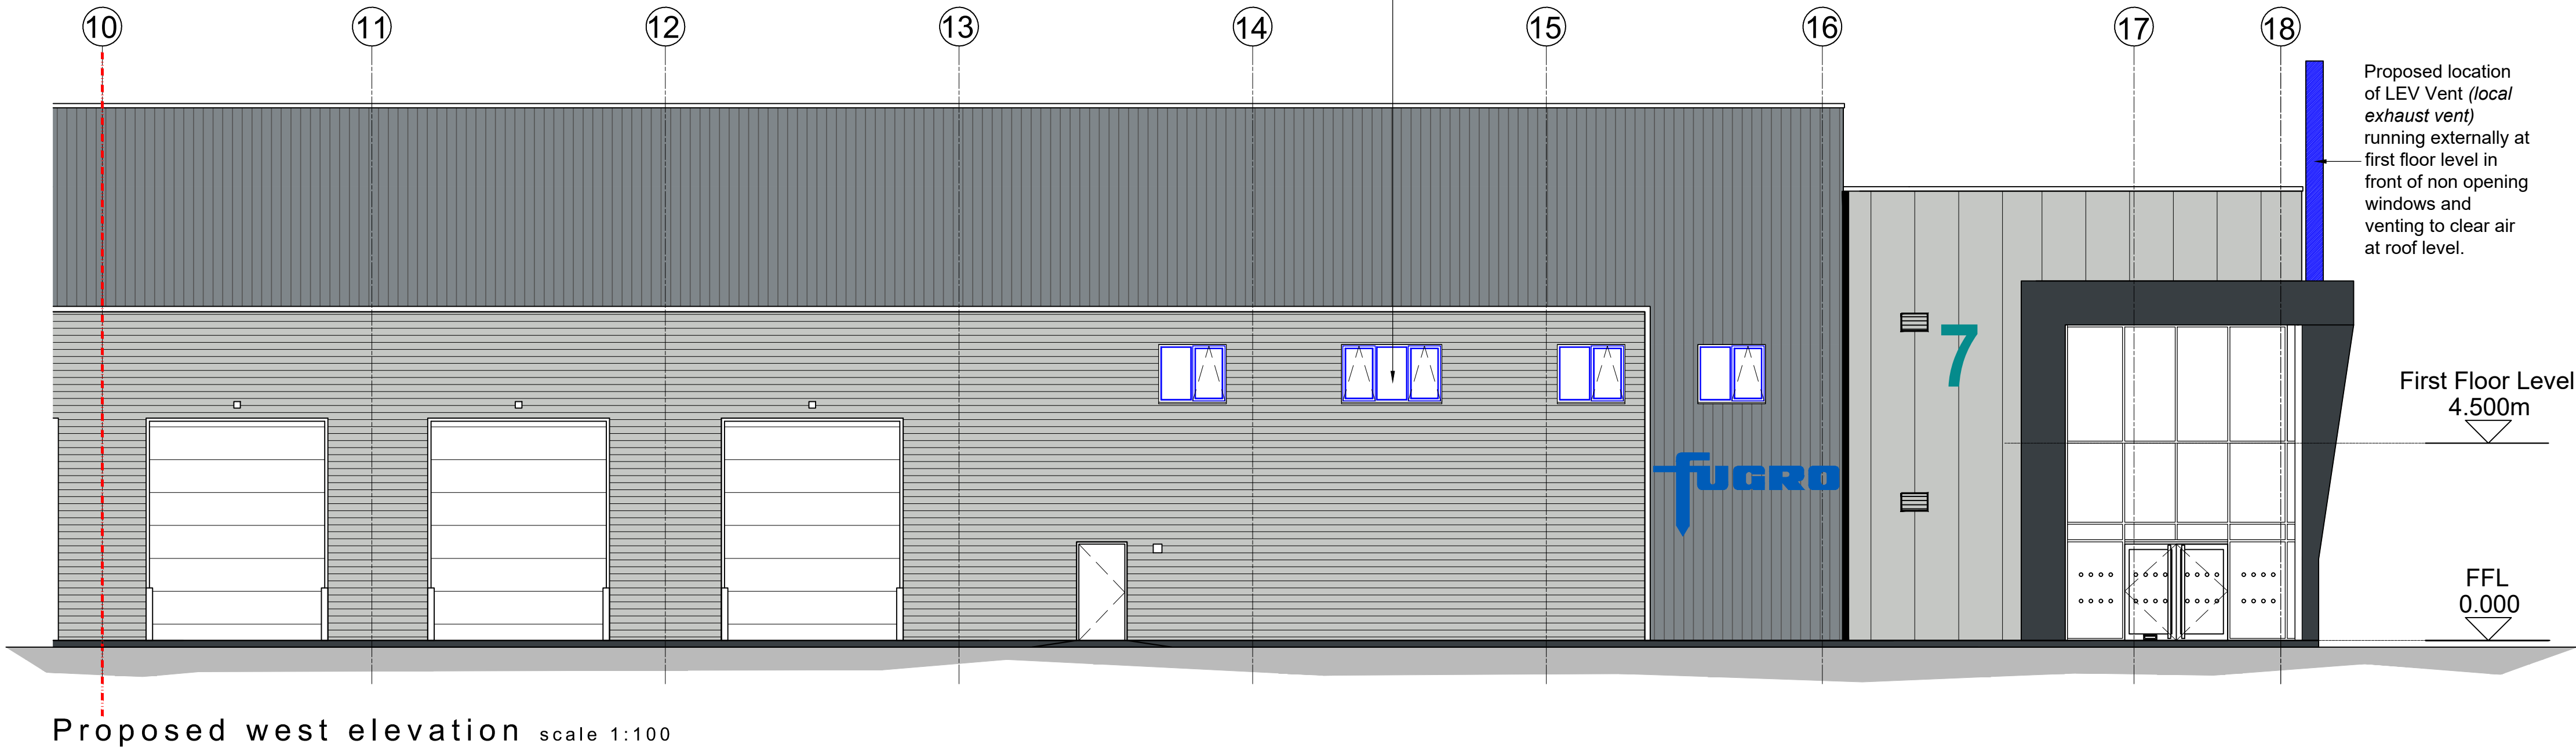


IMPORTANT NOTE:

Do not scale from these drawings except for planning purposes. Use figured dimensions only.

Information relating to the structure i.e. foundation design, joist / steel sizes & padstone requirements are to be confirmed by the Structural Engineer.

Where structural items have been shown / annotated, this is indicative, details of which need further clarification from the Structural Engineer.

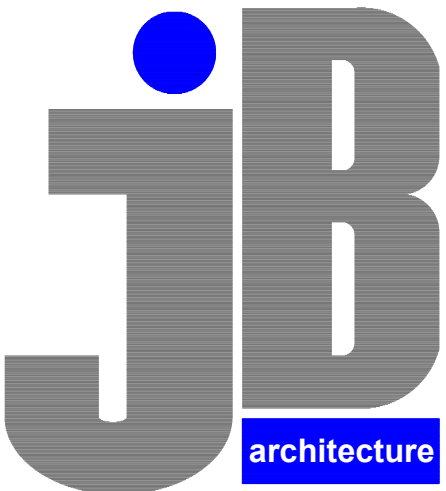

JB ARCHITECTURE

E: admin@jb-architecturedesign.com  
W: www.jb-architecturedesign.com  
T: 01243 933732

For  
FUGRO GB MARINE Ltd.

Project  
EXTERNAL ALTERATIONS TO  
UNIT 7, LANGSTONE PARK,  
LANGSTONE ROAD, HAVANT,  
PO9 1SA

Title  
PROPOSED ELEVATIONS

| Date          | Drawn          | Scale      | Checked |
|---------------|----------------|------------|---------|
| November 2025 | SR             | 1:100 @ A1 | -       |
| Job Number    | Drawing Number | Revision   |         |
| PL940.25      | 04             | A          |         |

--- Boundary line Proposed walls Proposed structure ---

