
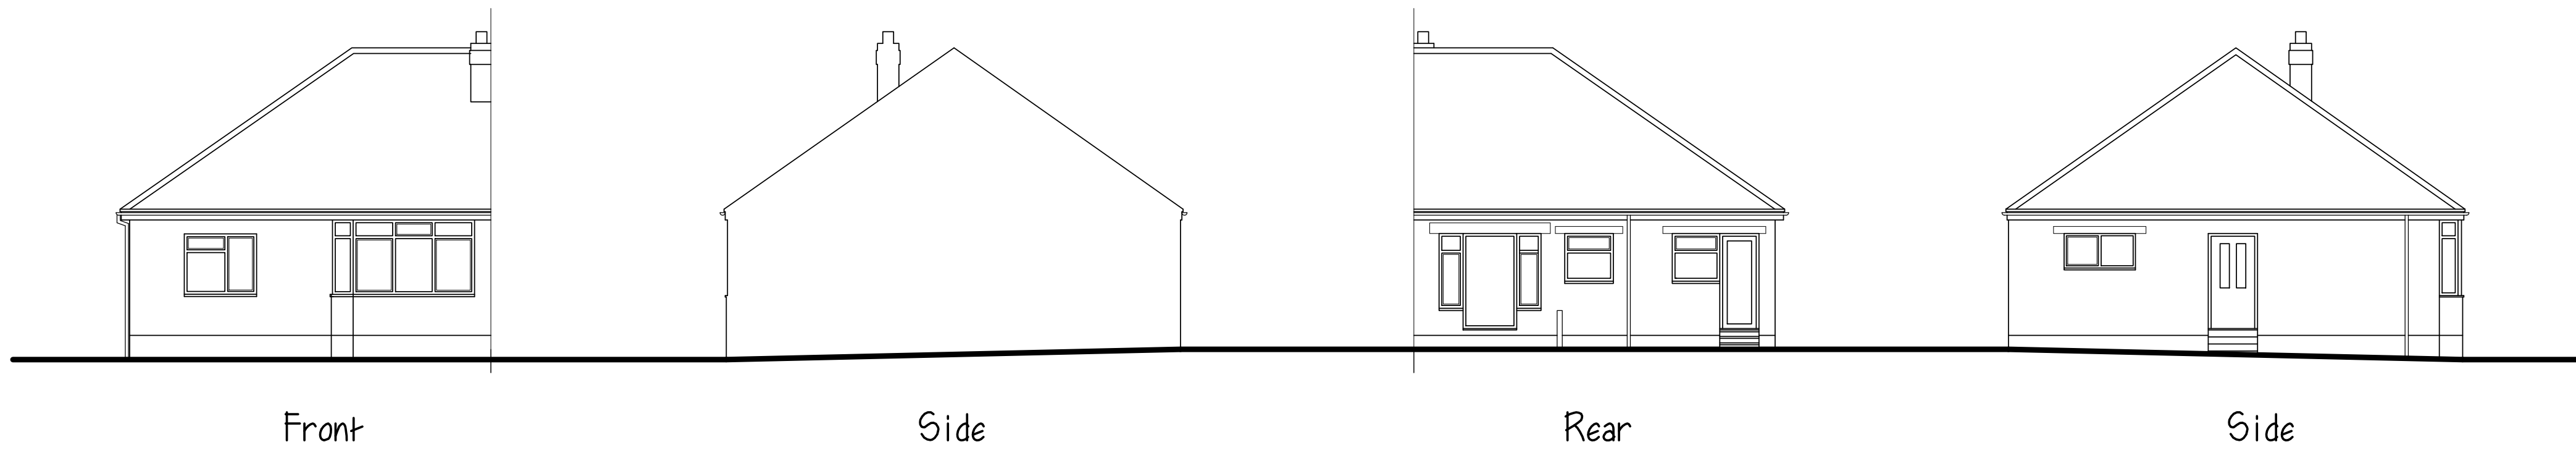
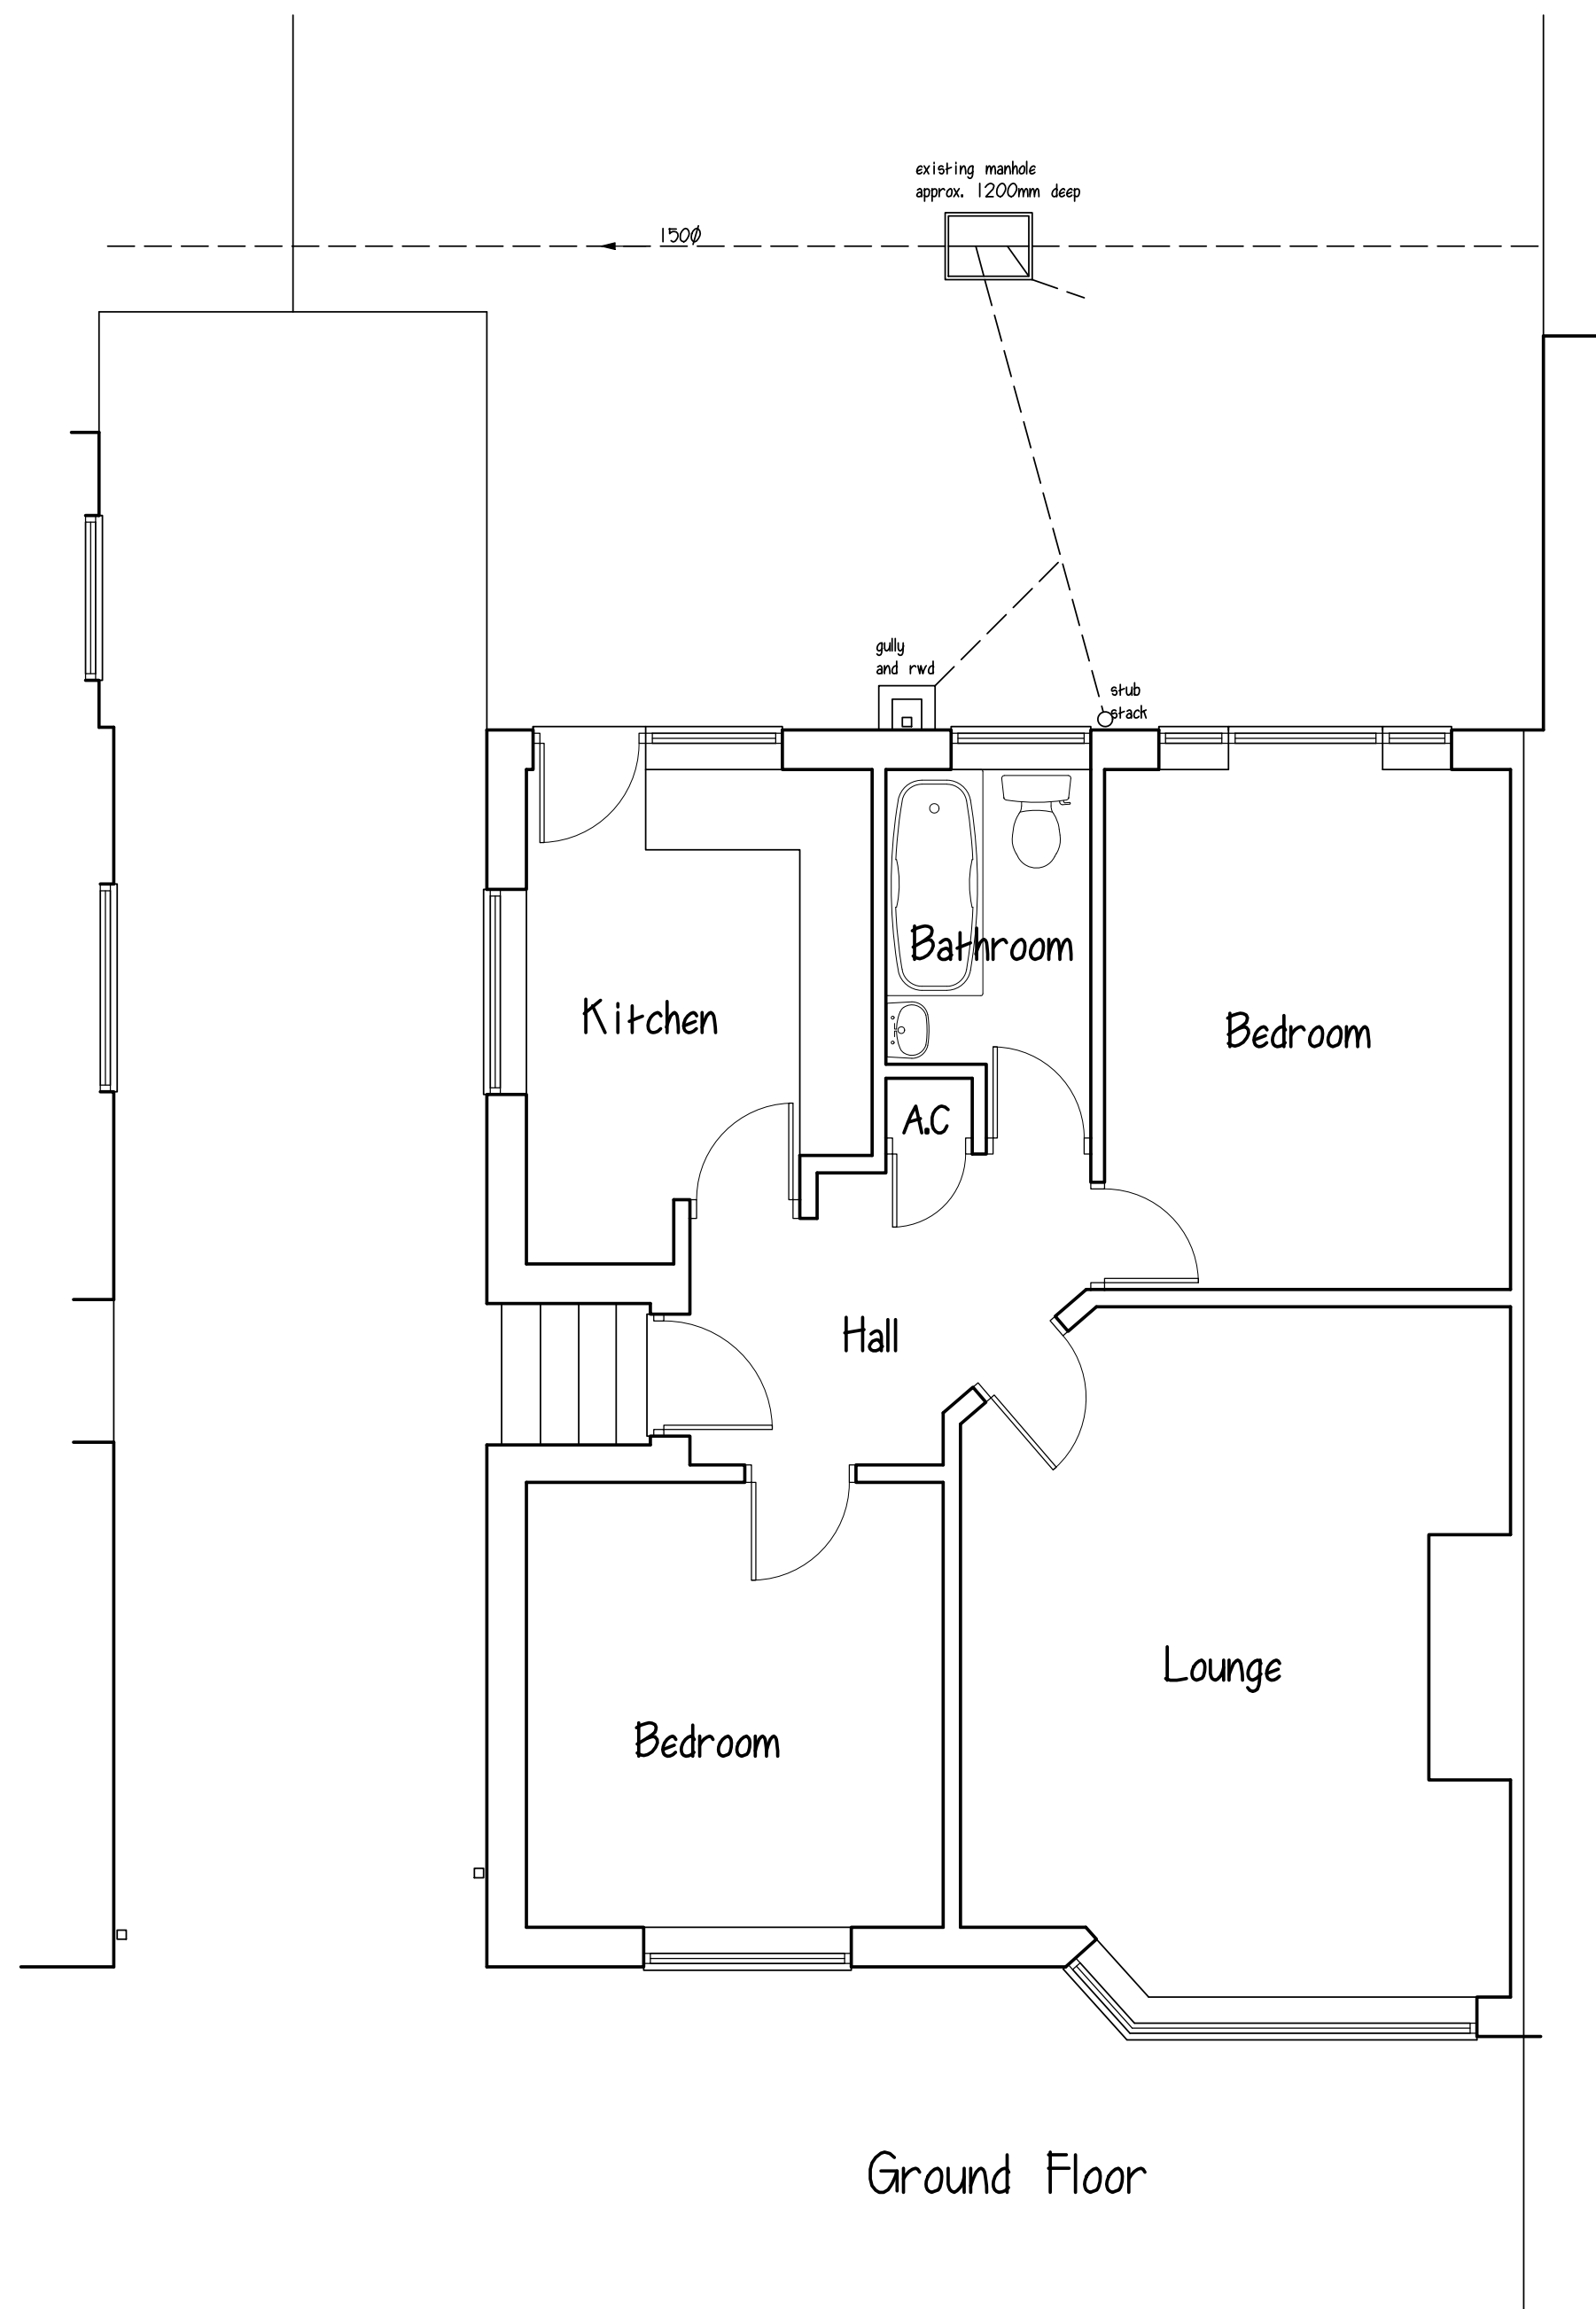


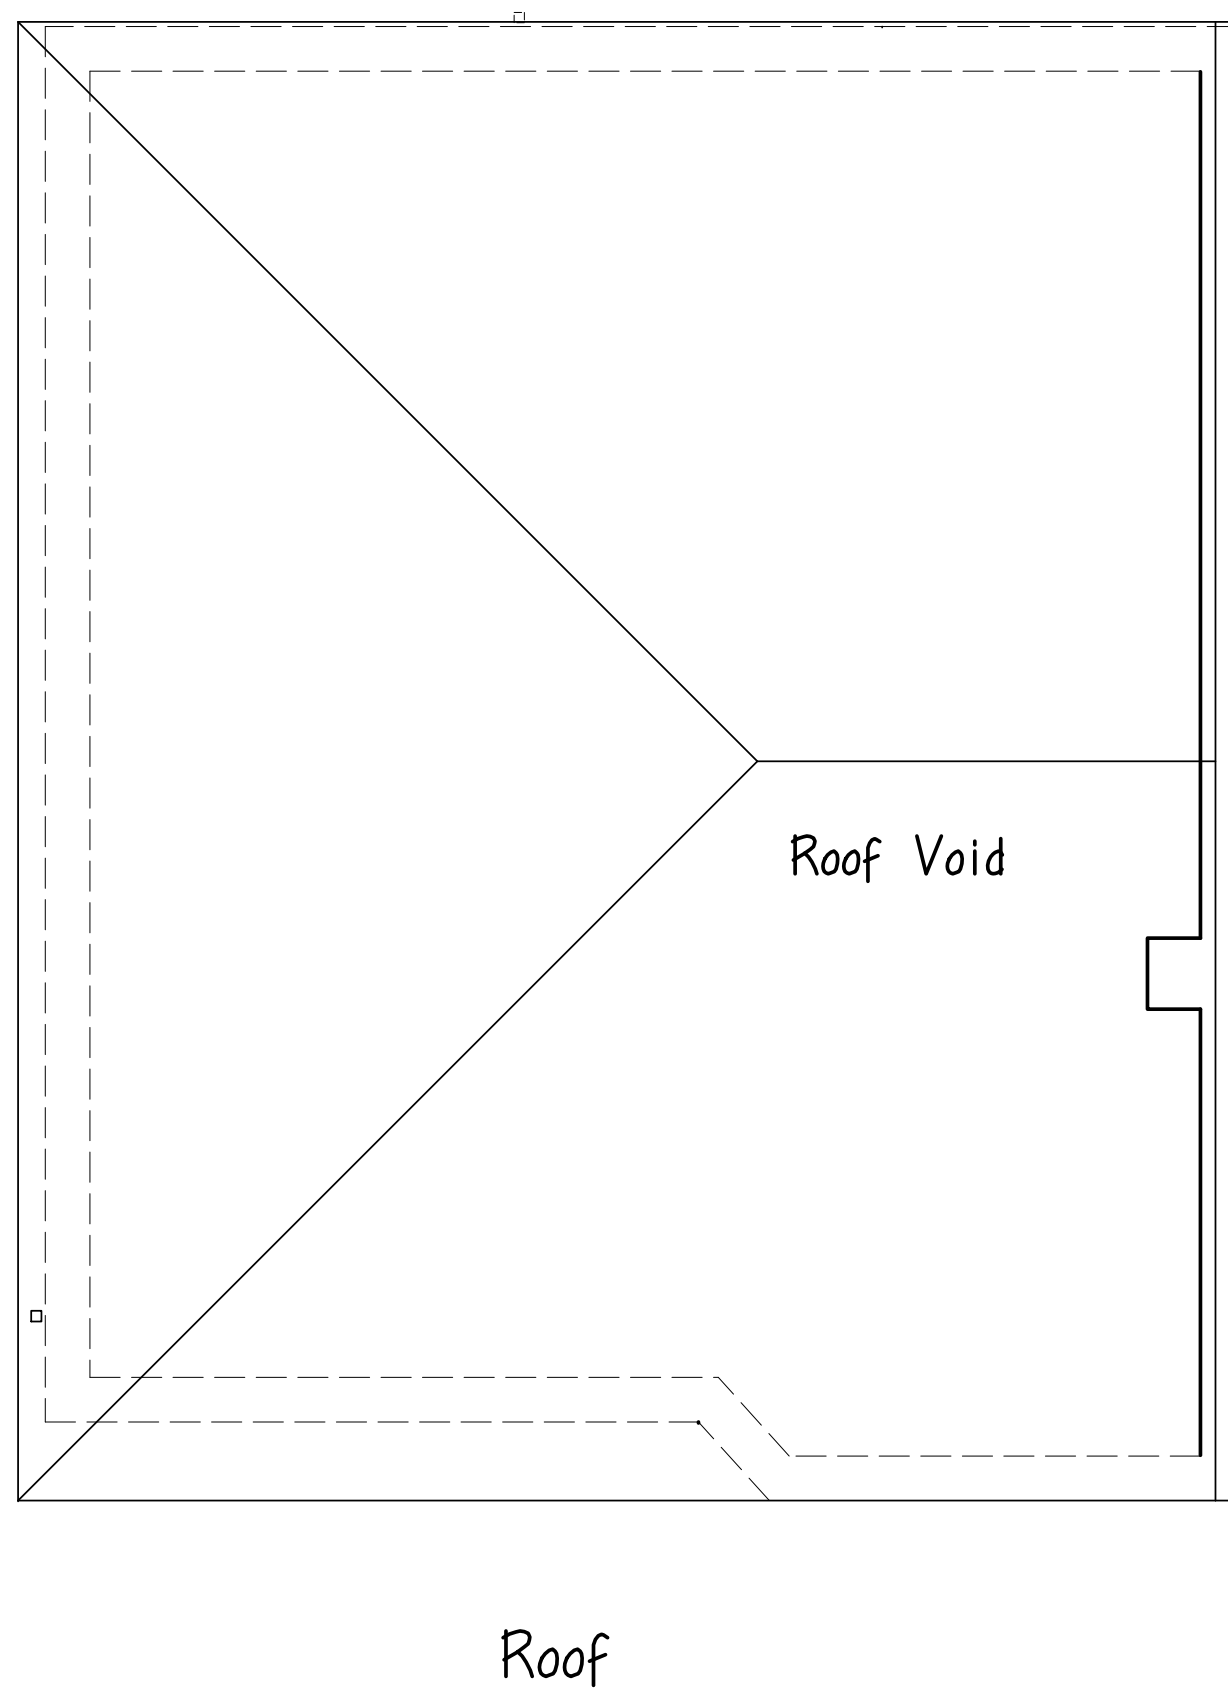

MARTIN MOYSE M.R.I.C.S

Chartered Building Surveyor

Title: EXISTING

Address: 5 YEW TREE AVENUE,  
COWPLAIN, WATERLOOVILLE,  
HAMPSHIRE PO1 8 8AH

Scale: A1 - Plans 1 to 50, Elevations 1 to 100 Date: April 2026 Drawing No:01

This drawing does not constitute a specification of work to be done, and is to be read in conjunction with notes.  
All dimensions to be checked on site. This drawing is copyright ©



12 ST. CATHERINES WAY, DOWNEND, FAREHAM, HAMPSHIRE PO16 8RL  
TELEPHONE: 01329 236279 FACSIMILE: 01329 220149 E-MAIL: martin@martinmoyses.com