



The Town and Country Planning Act 1990 (as amended)
Town and Country Planning (Development Management Procedure) (England) Order 2015

Location: 30 Hulbert Road, Waterloooville, PO7 7NU

Proposal: THE FRONT DRIVEWAY WALL HAS BEEN INCREASED IN HEIGHT TO PROVIDE PRIVACY FROM PASSING PEDESTRIANS BEING ABLE TO LOOK

I AM SORRY I DIDNT APPLY PREVIOUSLY BUT MY NEIGHBOUR AND OTHER PROPERTYS IN THE IMEDIATE AREA HAVE WALLS THAT ARE HIGHER THAN MINE.

THE WALL STILL REQUIRES A FINISH COAT OF RENDER AND PANELS TO BE FITTED BETWEEN THE PILLARS.

Case Reference: APP/26/00021

I refer to the above application and my previous letter. I do not appear to have the information that I need to consider your application.

Reason:

Please provide proposed elevation plans (to scale 1:100). Where a proposed elevation adjoins another building or is in close proximity to it, the drawings should show the relationship between the two buildings. Please also include a photograph of the whole wall annotated with measurements

The statutory period within which the Council should make its decision will not begin whilst the application remains invalid.


This is the only reminder we will issue. If I do not receive this information within the next ten days, the application will be closed as 'not proceeded with'.

Yours sincerely

Planning Services



11 Warfield Ave.

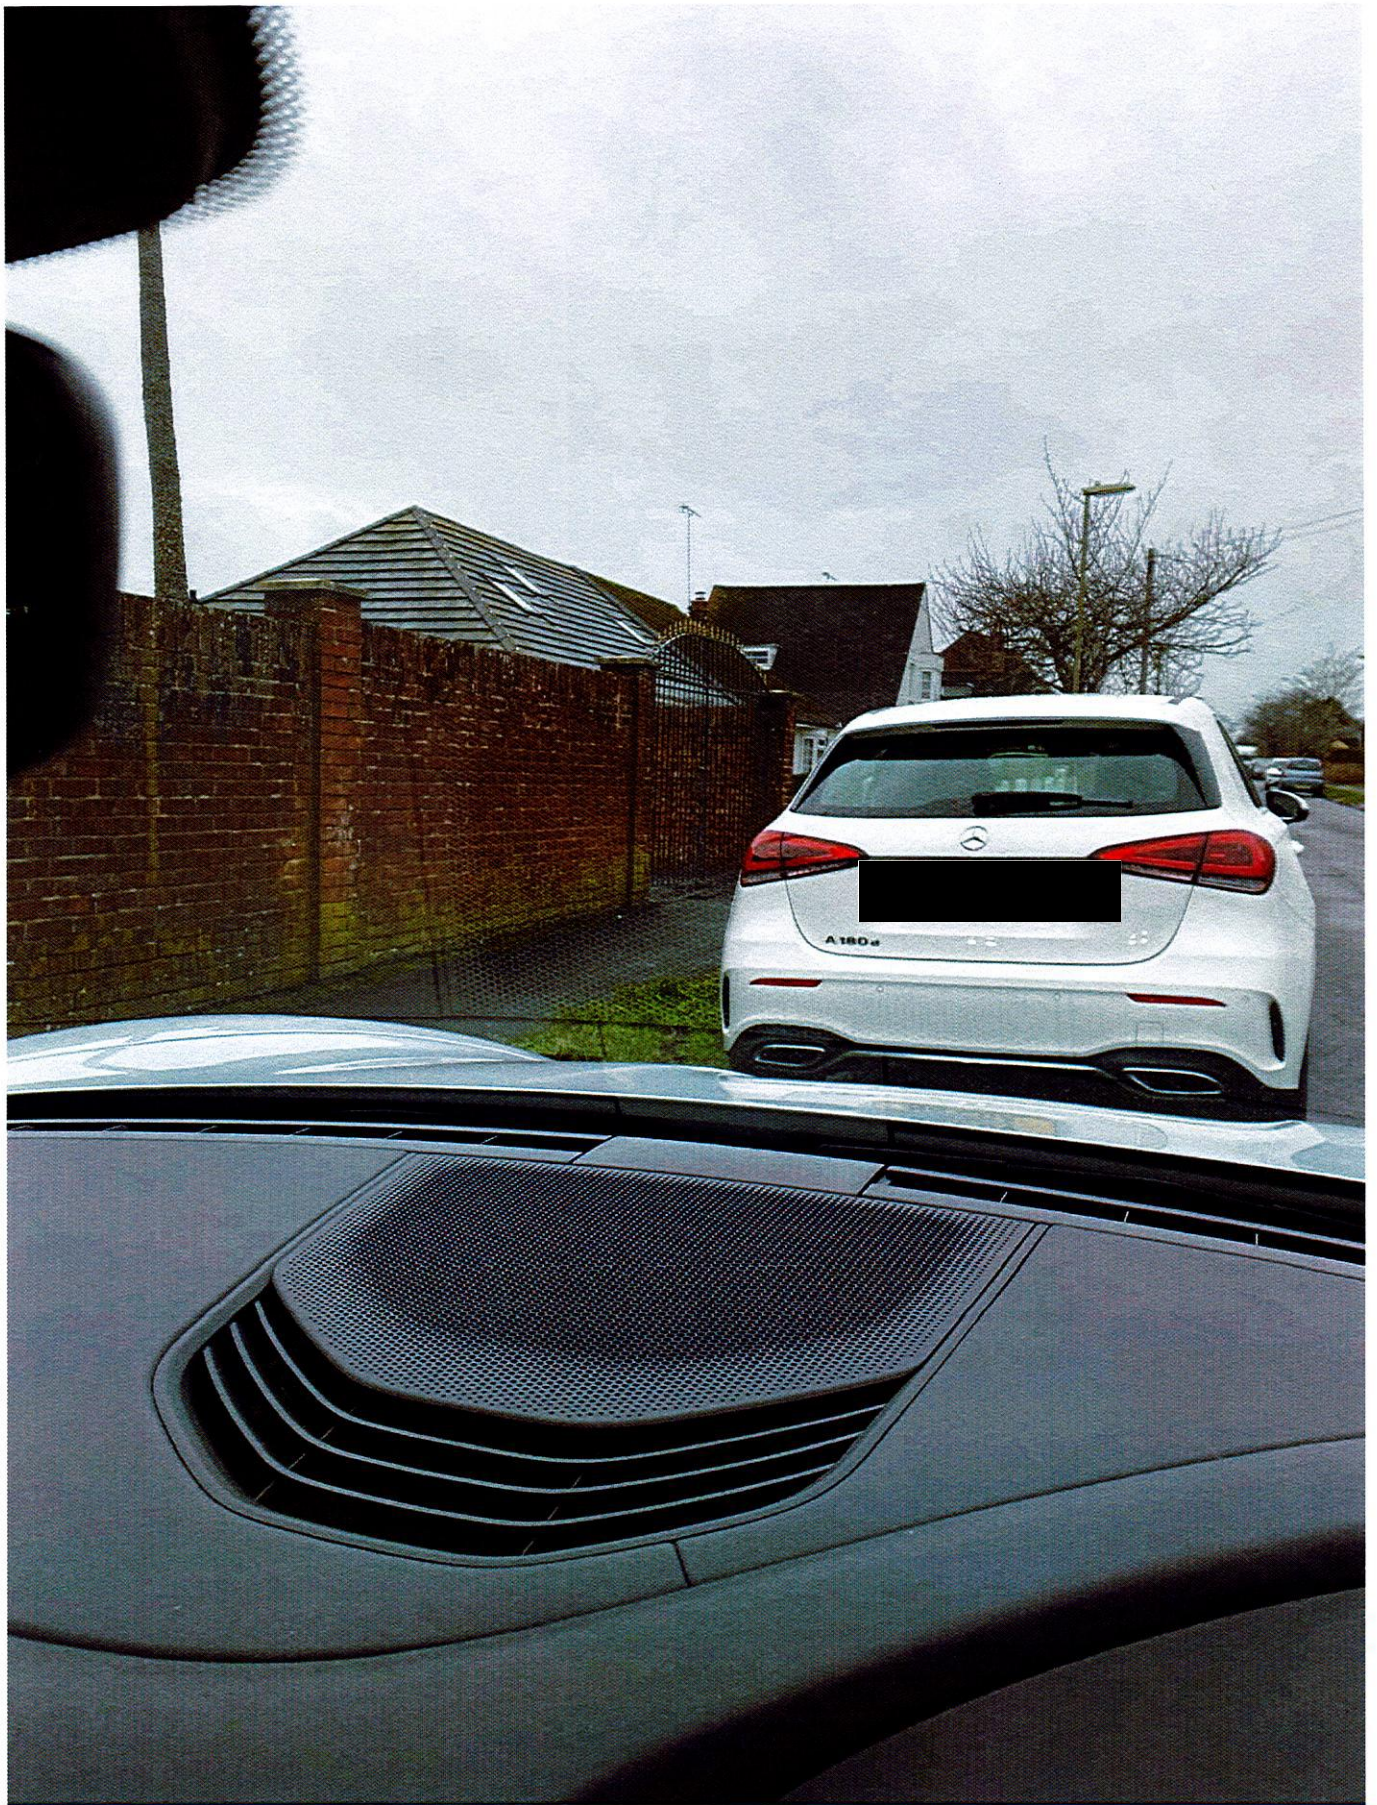

43 Warfield Crescent.



Wall to the right 28 HULBERT ROAD.



30 HULBERT ROAD.





28 HULBERT ROAD.





