

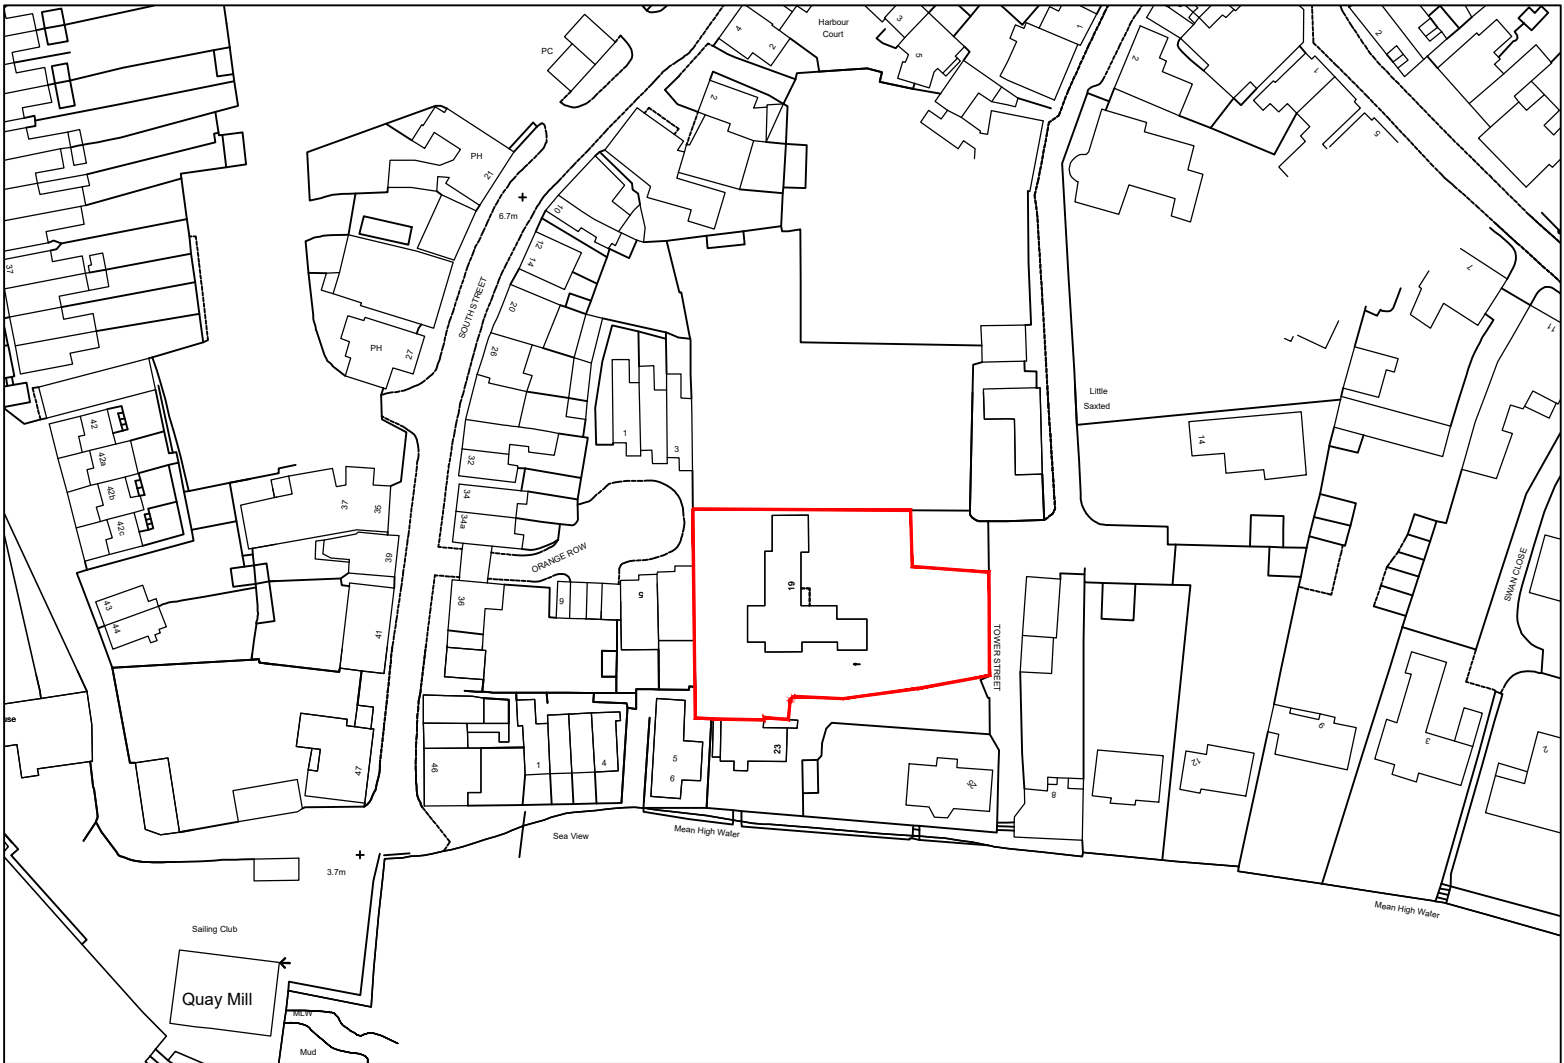


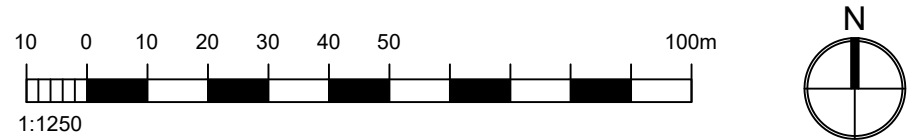


SITE LOCATION PLAN
1:1250

Ordnance Survey (c) Crown Copyright 2024. All rights reserved.
Licence number 100022432

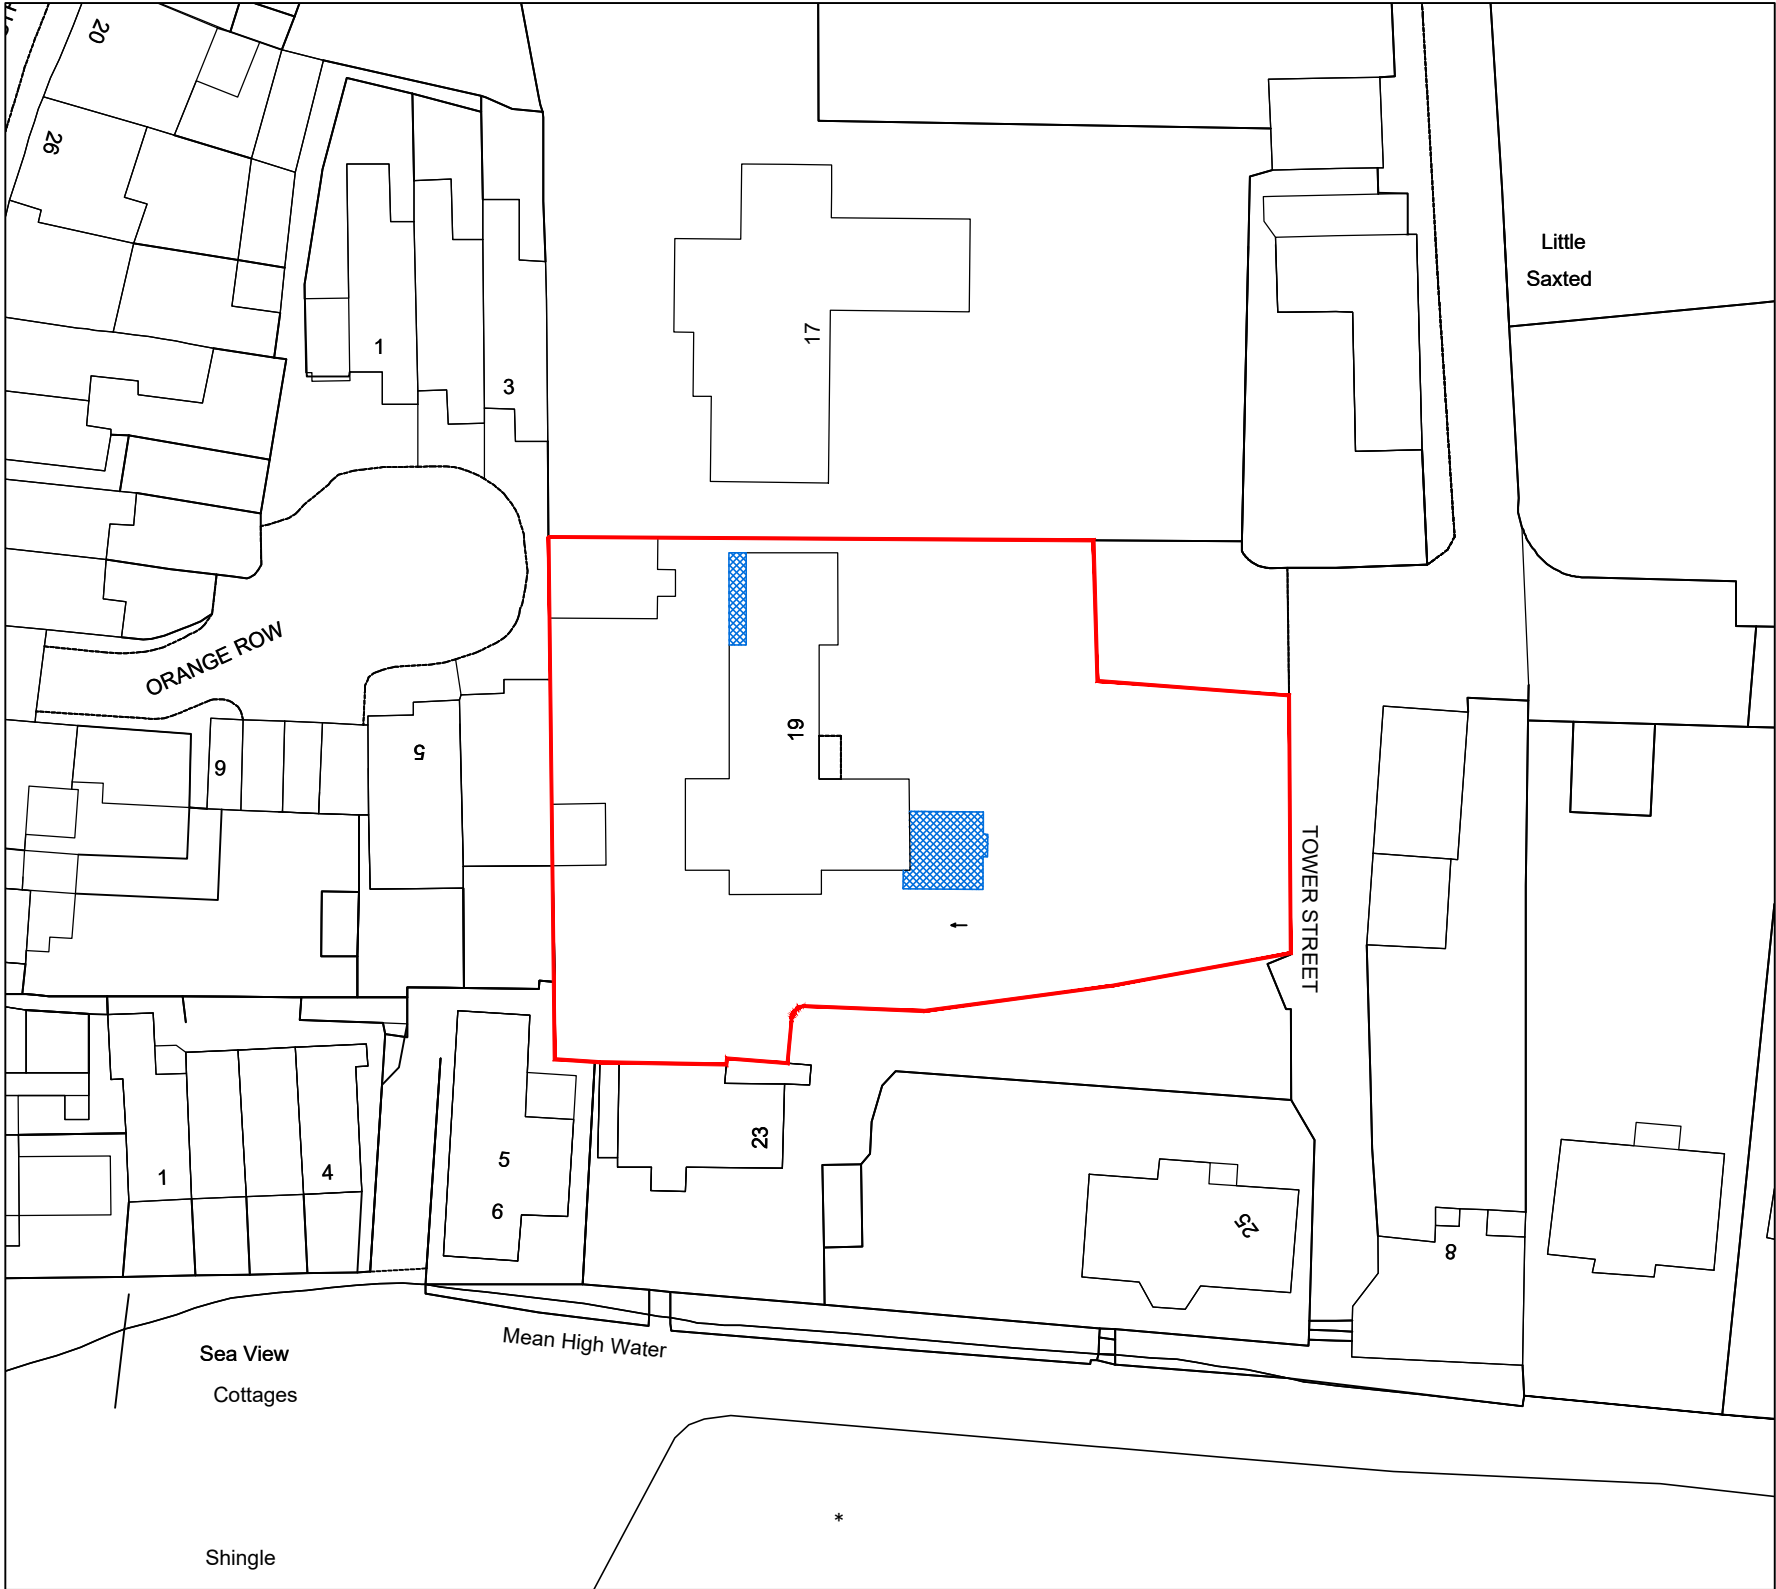

BLOCK PLAN
1:500

Ordnance Survey (c) Crown Copyright 2024. All rights reserved.
Licence number 100022432

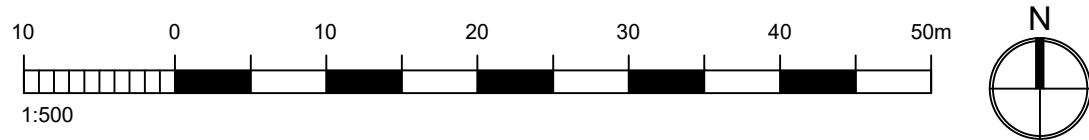

GENERAL NOTES

Dimensions to be checked on site before commencing work. Any discrepancies shall be reported to the architect immediately.

Do not scale from these drawings except for planning purposes. Use figured dimensions only.

ACCOMPANYING DOCUMENTATION

All details shown on Helyer Davies Architects drawings are to be read in conjunction with the project specification and other consultants drawings and details.

KEY



EXISTING



DEMOLISHED



PROPOSED

REV	DATE	AMENDMENT	DRAWN

 Helyer Davies Architects

www.hdarchitects.co.uk
mail@hdarchitects.co.uk
01243 370 715

Unit 1 The Old Flour Mill . Queen St
Emsworth . PO10 7BT

PROJECT

19 TOWER STREET, EMSWORTH
PO10 7BH

DRAWING
SITE LOCATION PLAN
BLOCK PLAN
.

SCALE
As noted @A2

DATE Apr-26	DRAWN PP
DRAWING No. 25088 - 001	REV