

Planning By Design

36 Castle Road, Rowlands Castle. PO9 6AS
Mob: 07970 046996 email: dave-cms@live.co.uk

project
**24 Neville Road Emsworth
PO10 7XZ**


date
29-04-2026

drawing
Proposed Parking Area

scale
NTS

drawing no.
CMS-26-1-004

revision

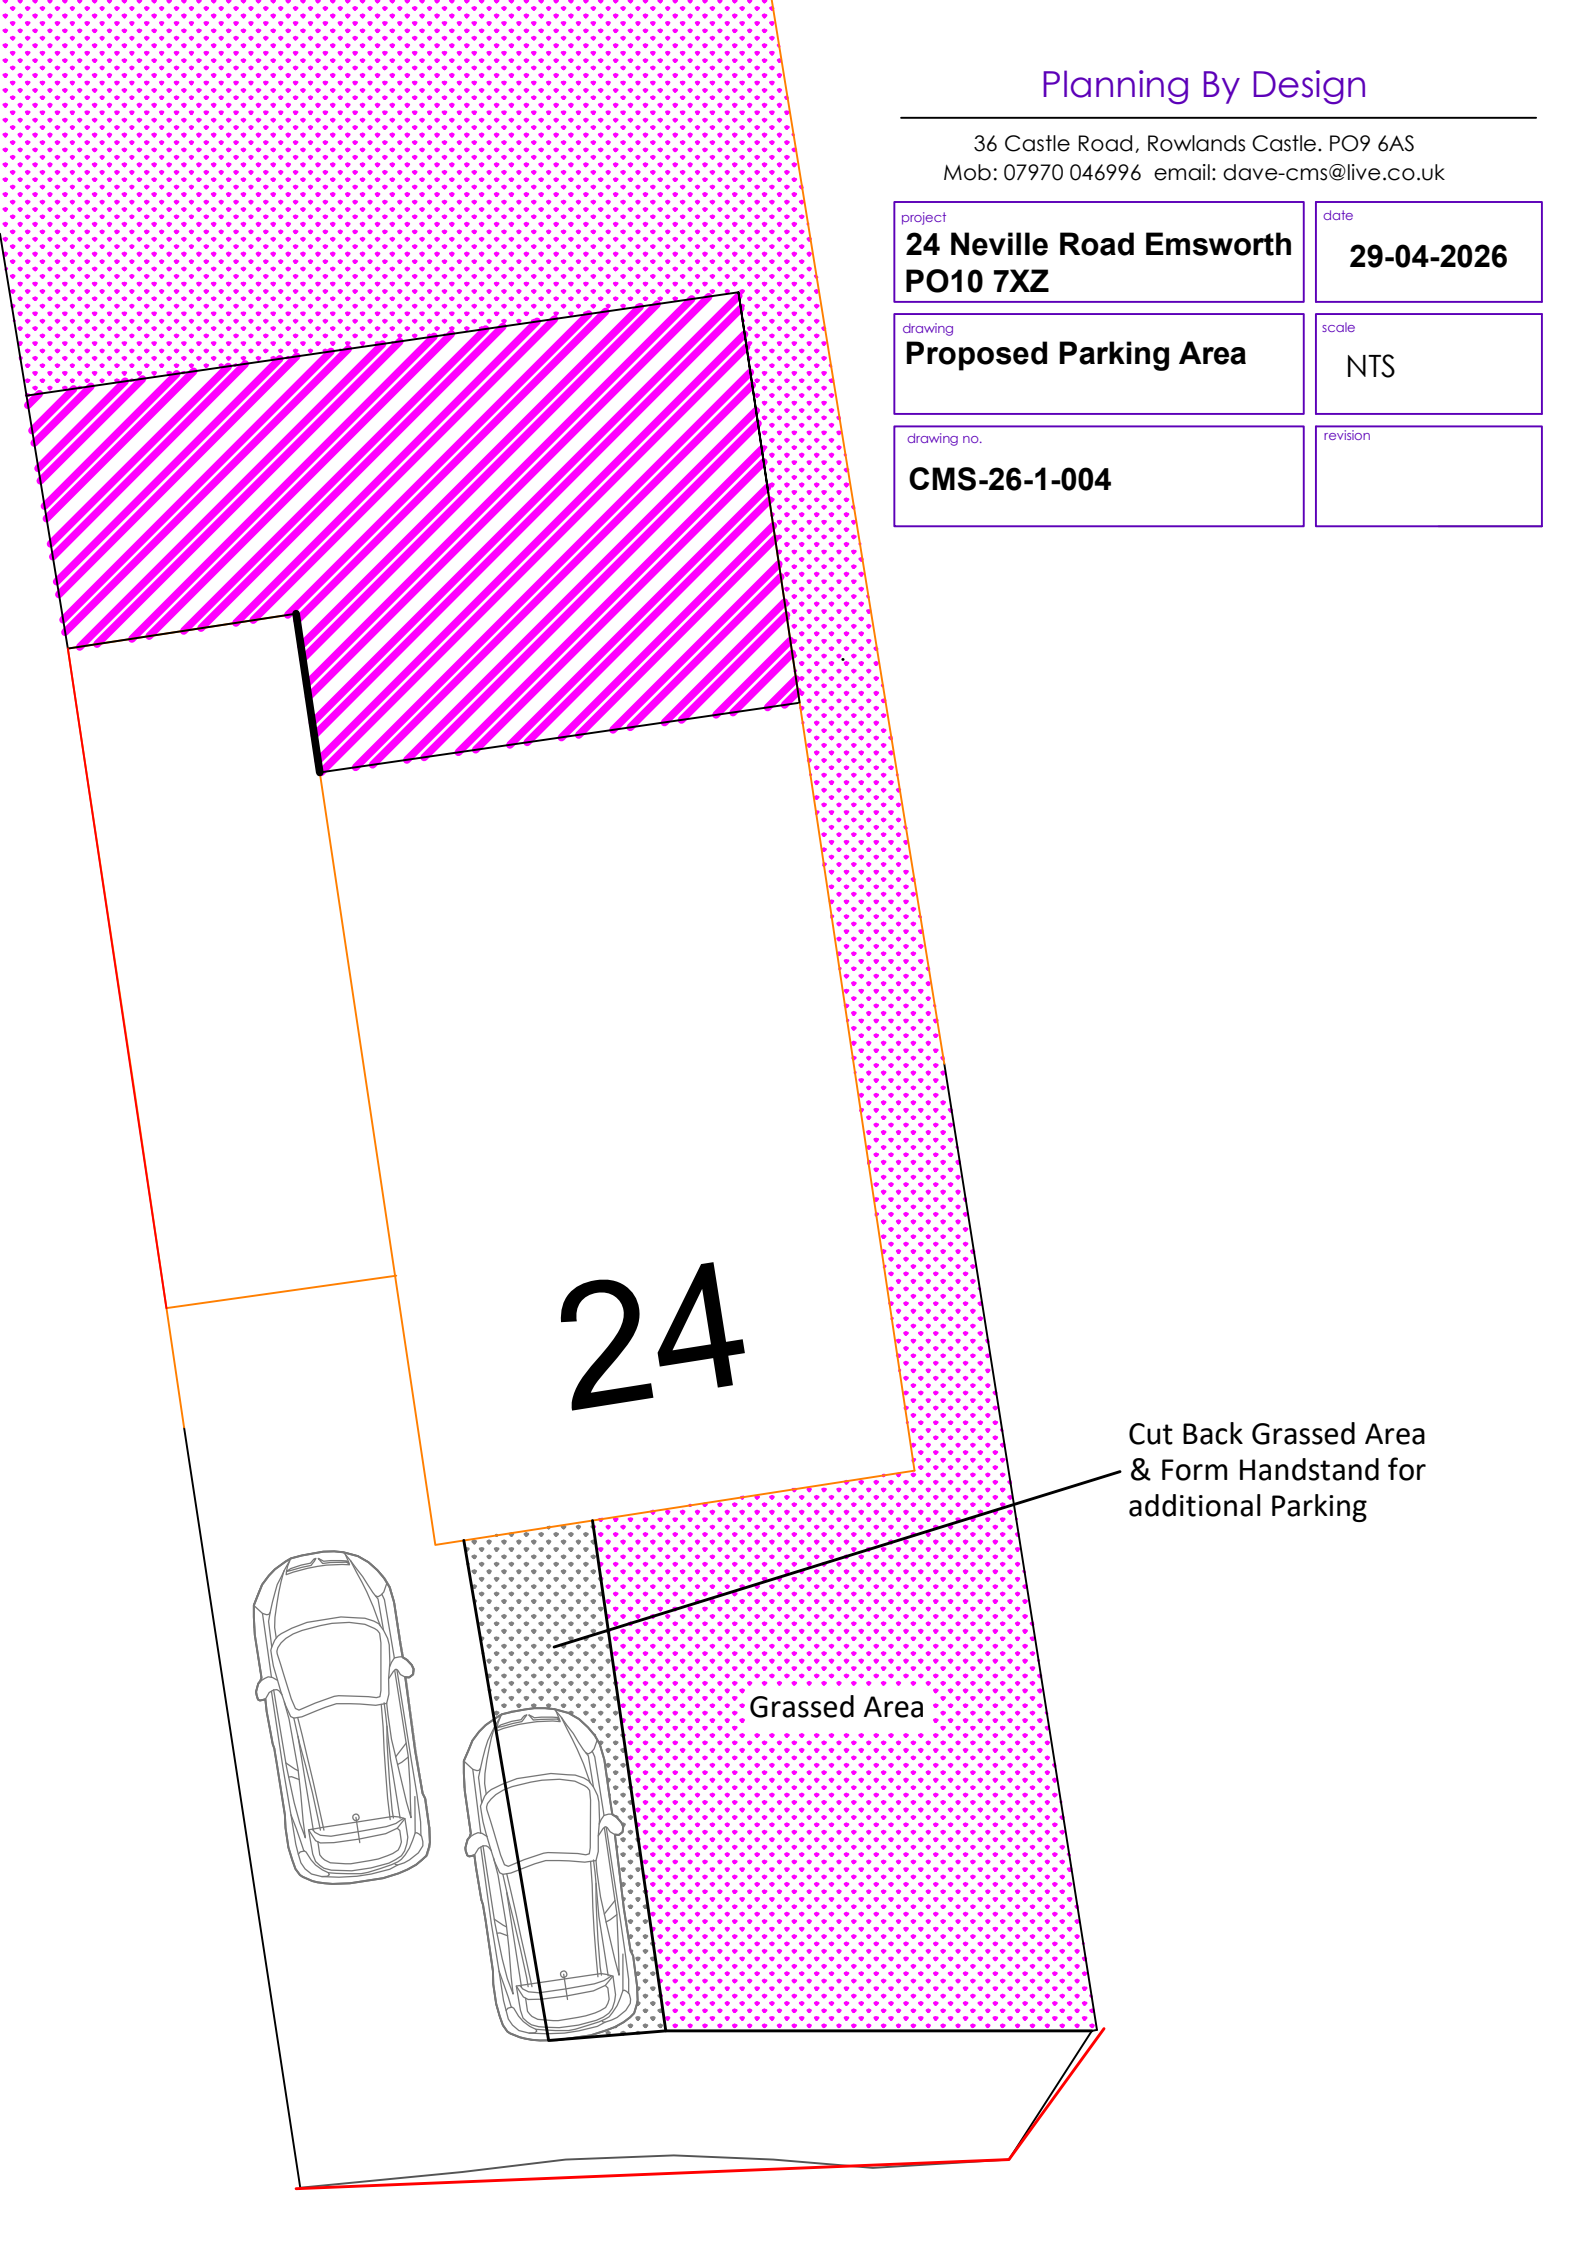

Cut Back Grassed Area
& Form Handstand for
additional Parking

Grassed Area