


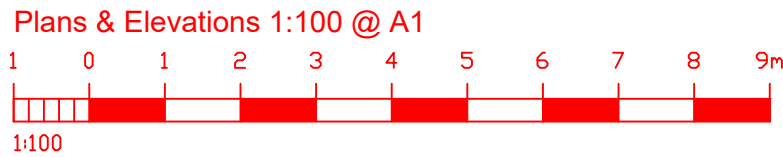


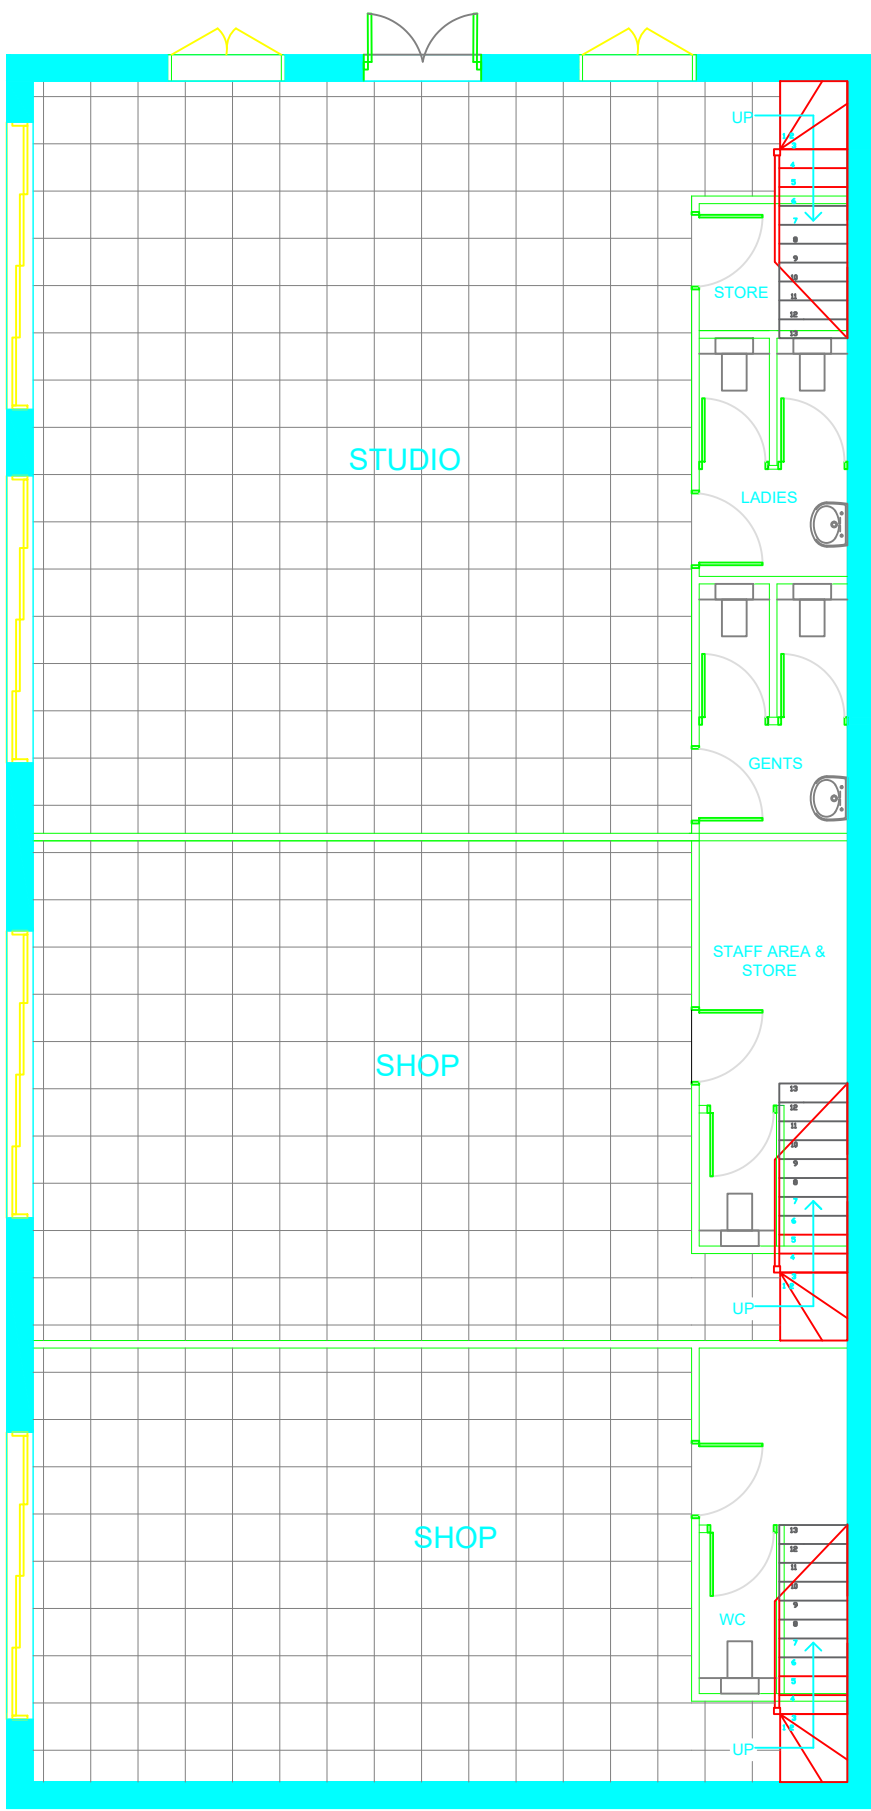


GROUND FLOOR PLAN
Plots 1

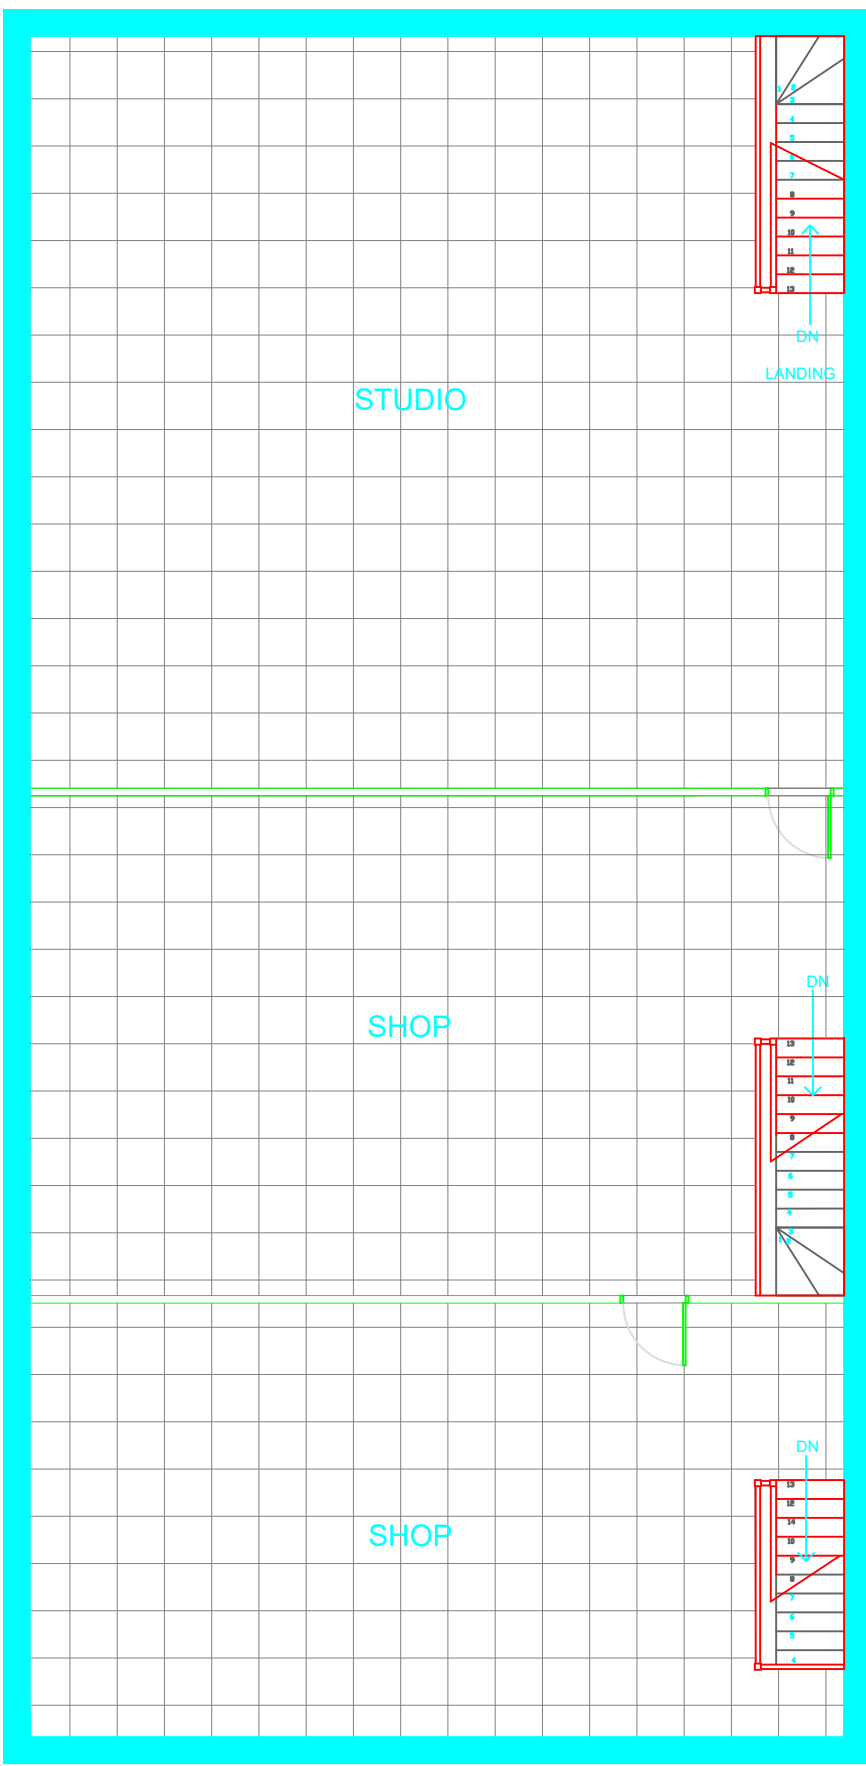


FIRST FLOOR PLAN
Plots 1

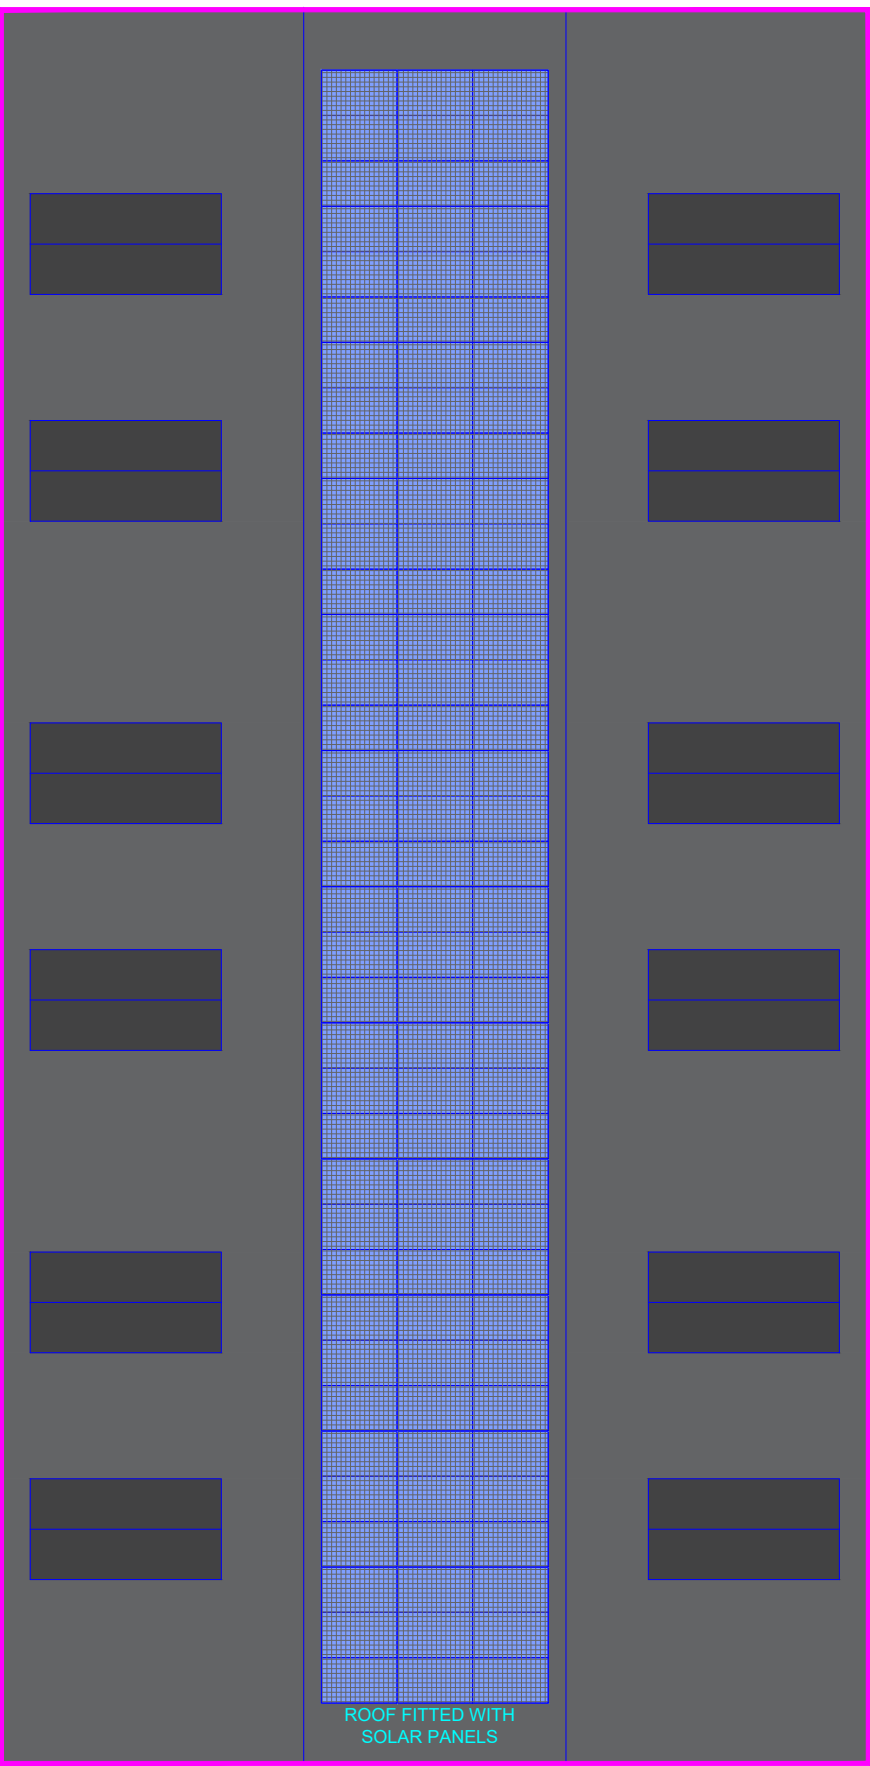


ROOF FLOOR PLAN
Plots 1

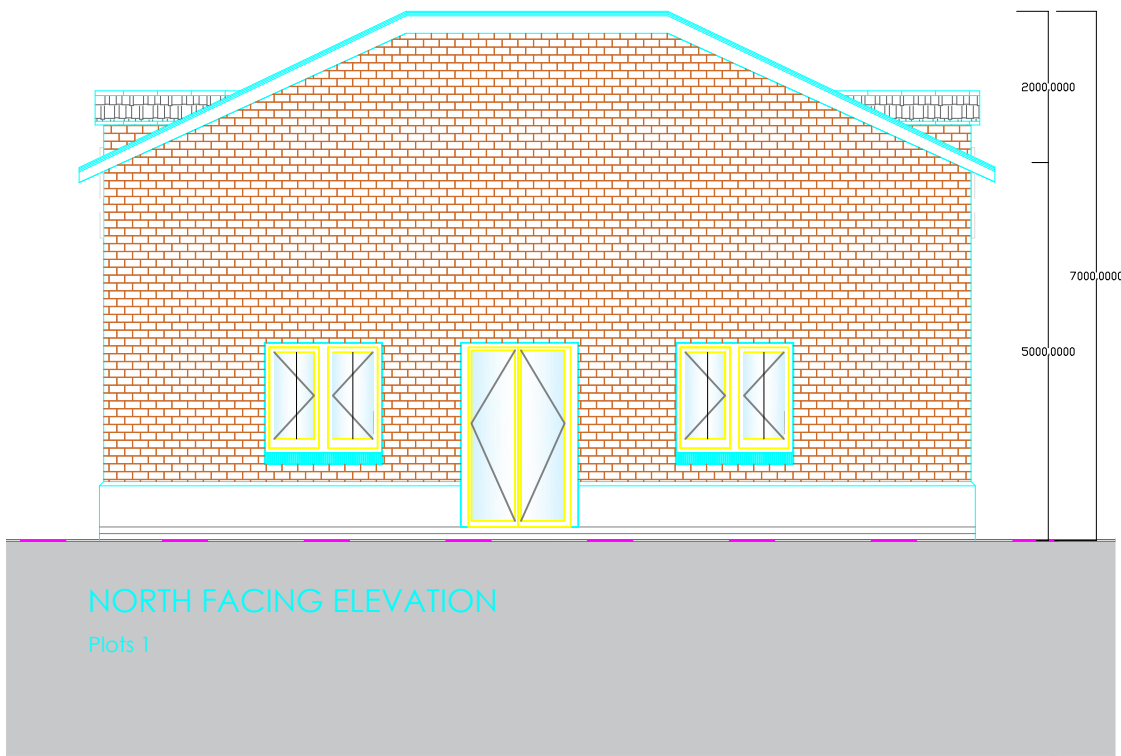


NORTH FACING ELEVATION
Plots 1

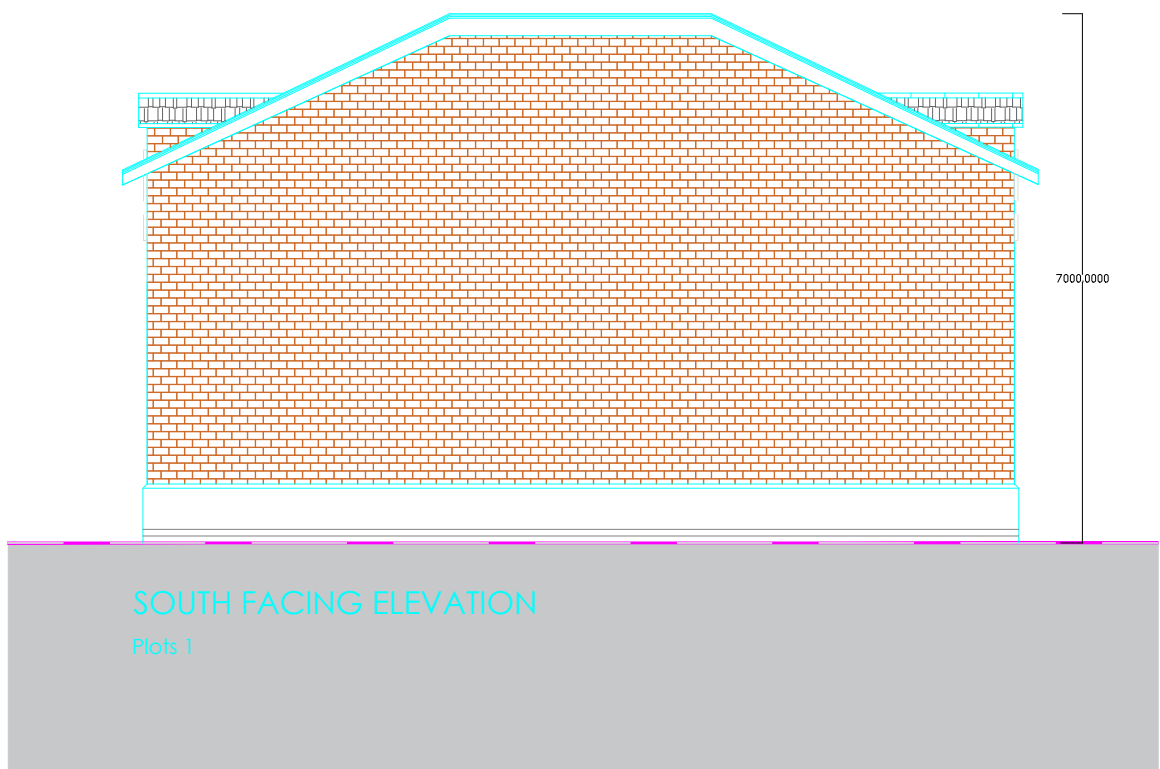

SOUTH FACING ELEVATION
Plots 1

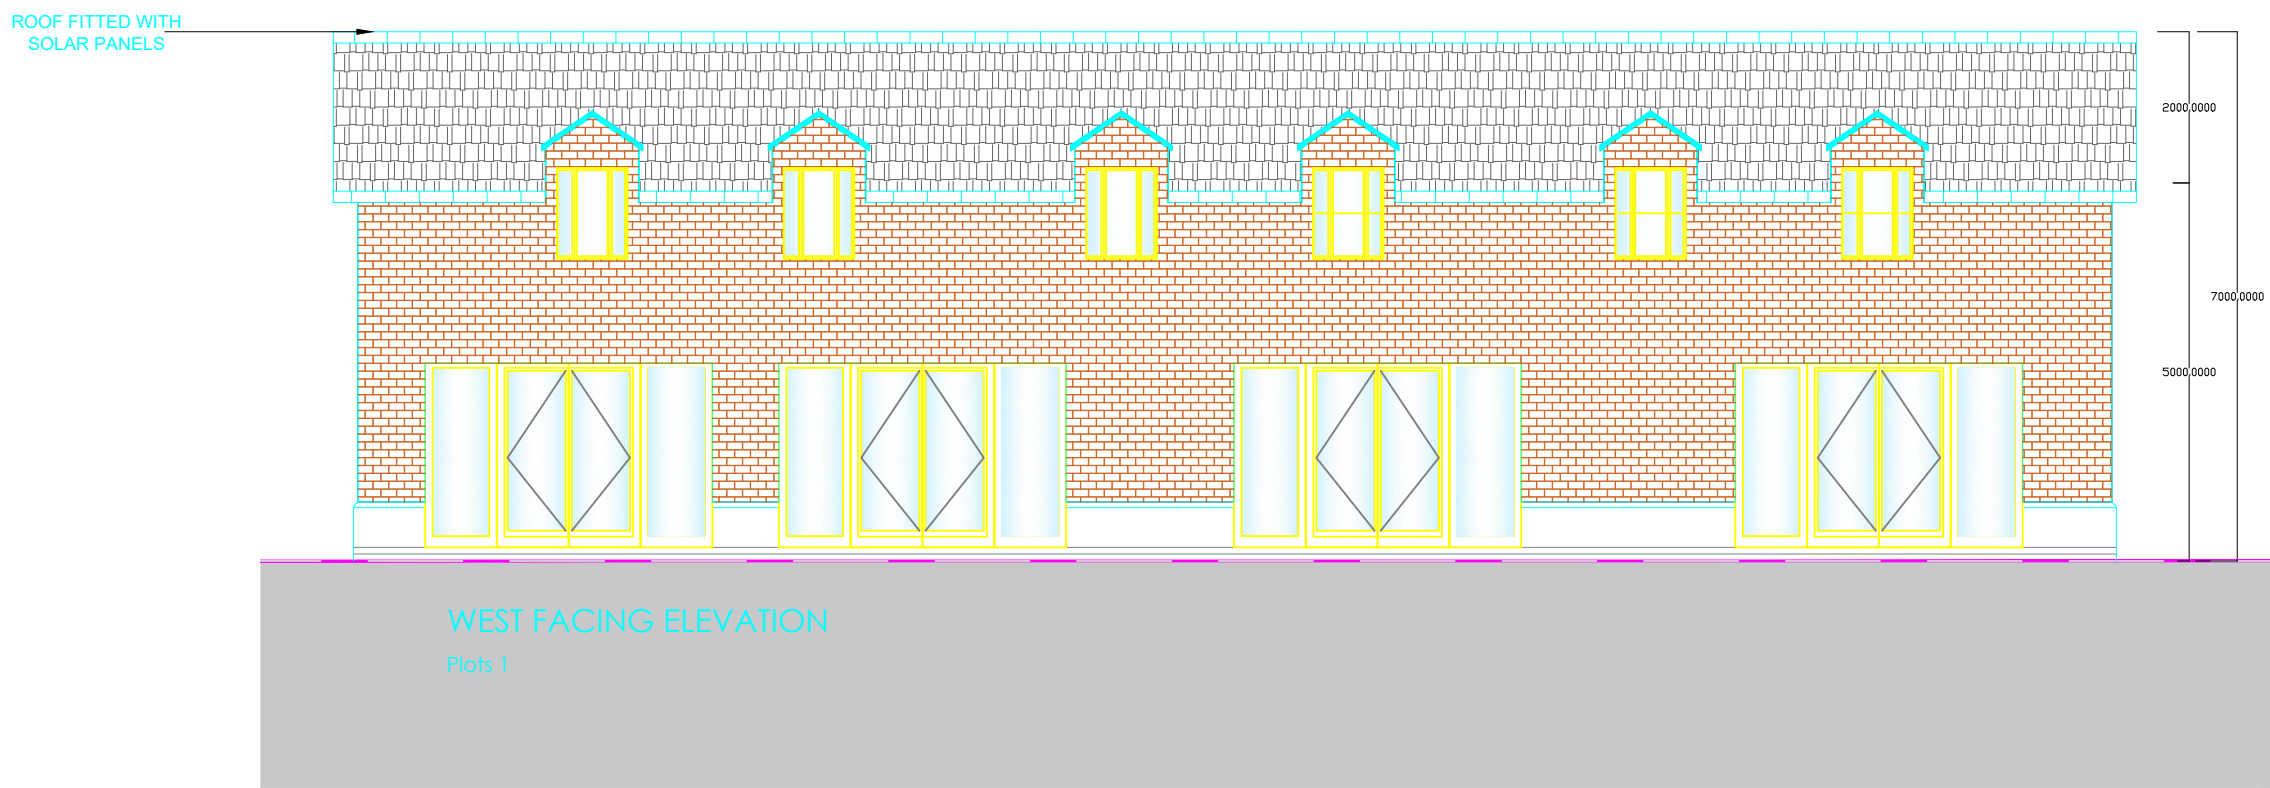

WEST FACING ELEVATION
Plots 1

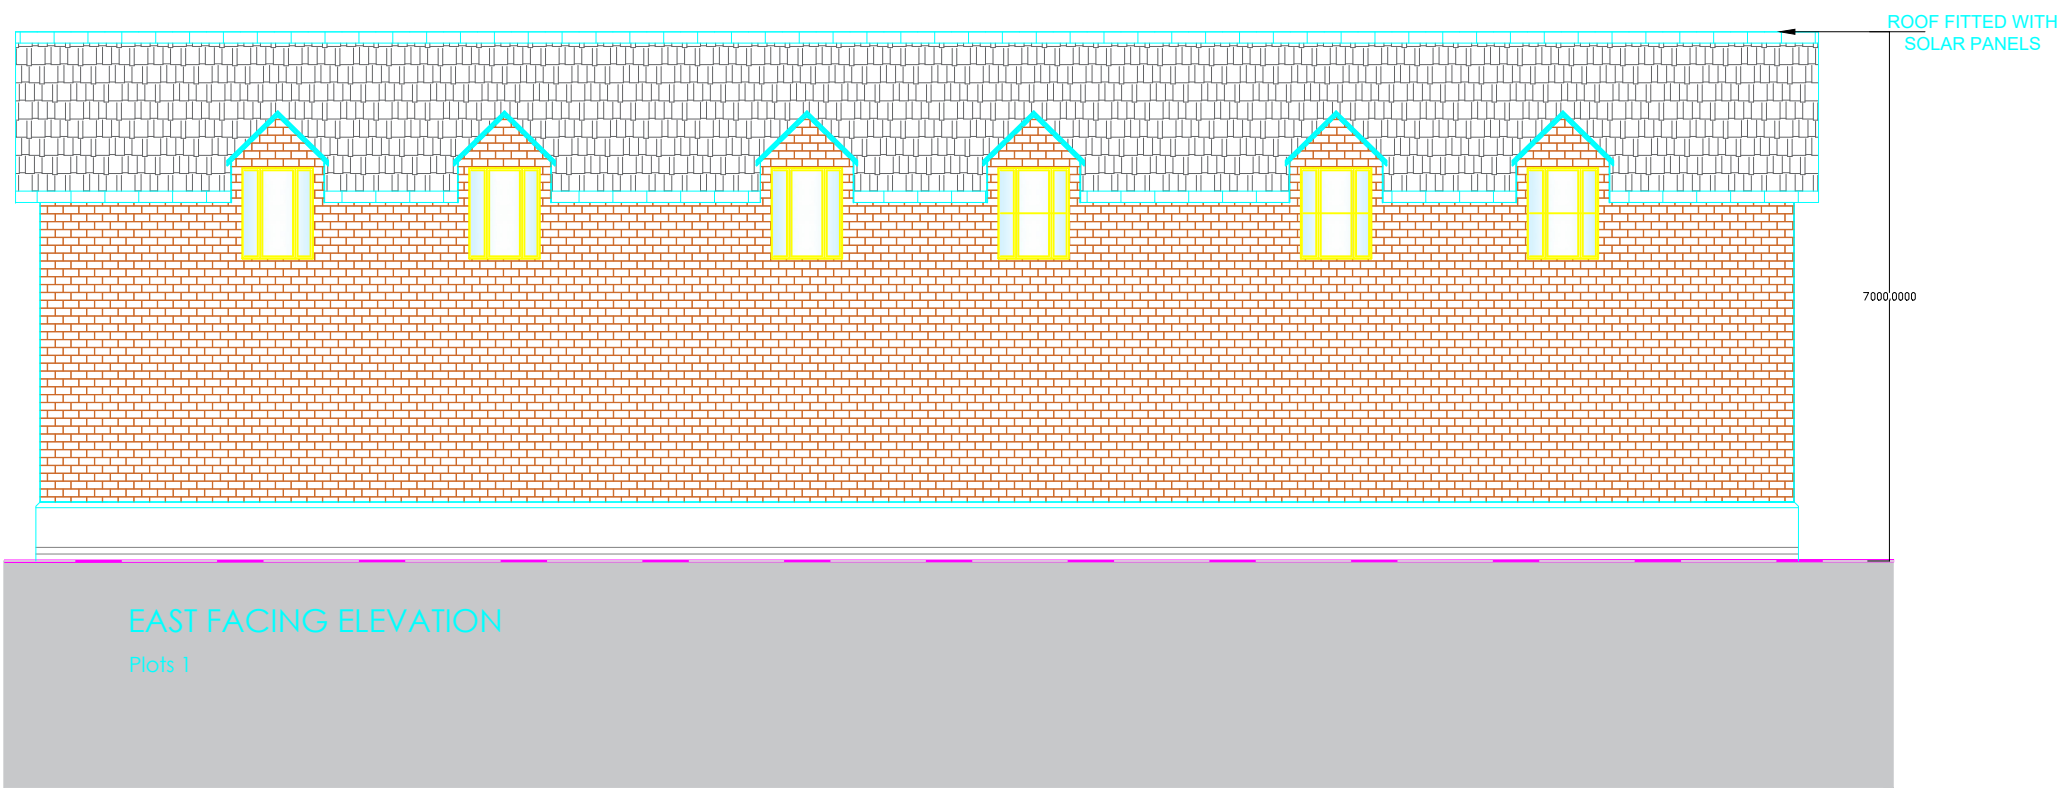

EAST FACING ELEVATION
Plots 1

PROJECT:
2 HAVANT RD., EMSWORTH
PO10 7JE, UK

PLOTS 1
FLOOR PLANS AND
ELEVATIONS

DATE:
APRIL 2026
SCALE @ A1:
1:100
REV:
A1

DWG.
NO