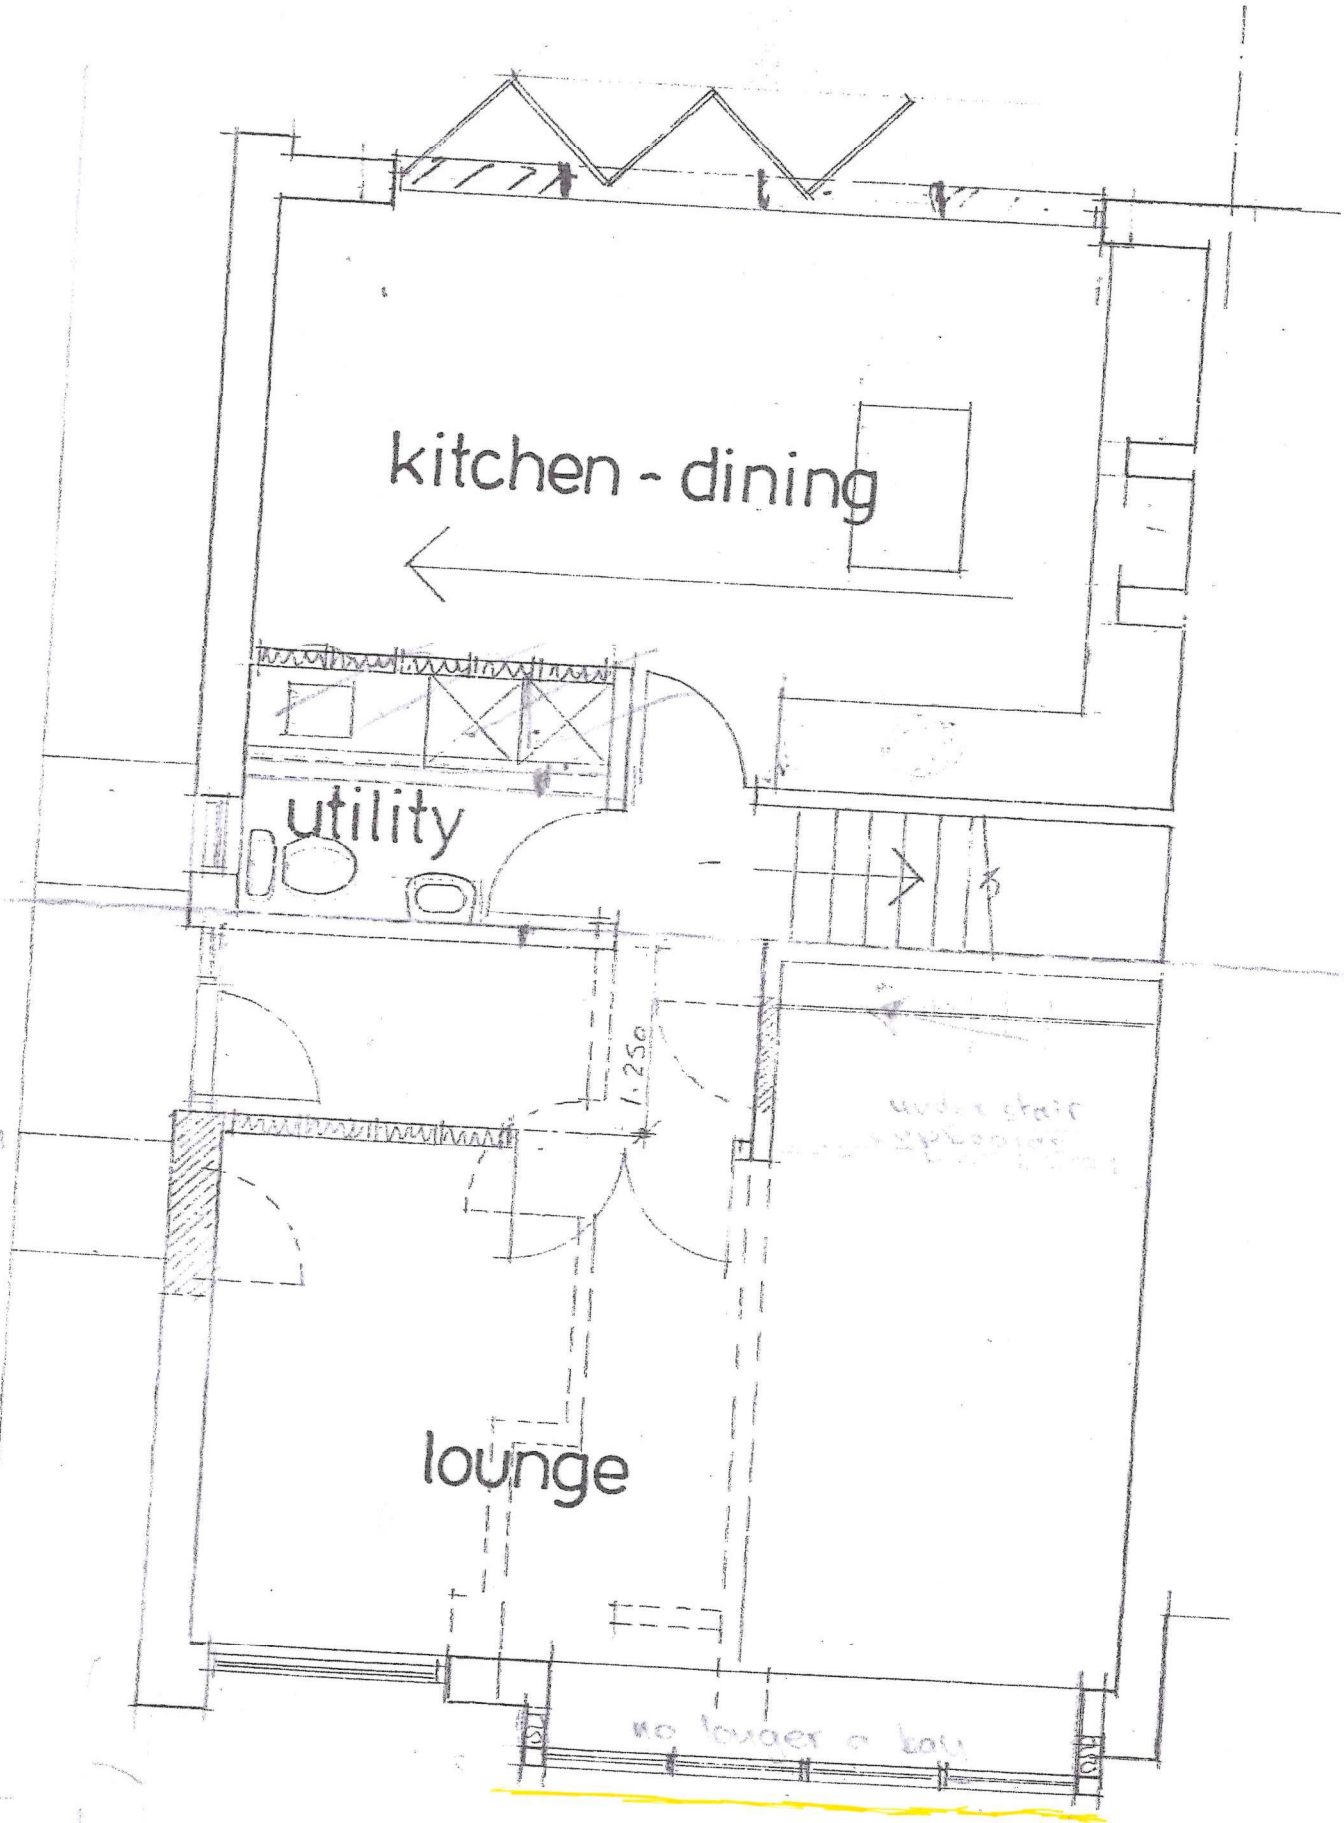

GROUND FLOOR PLAN