
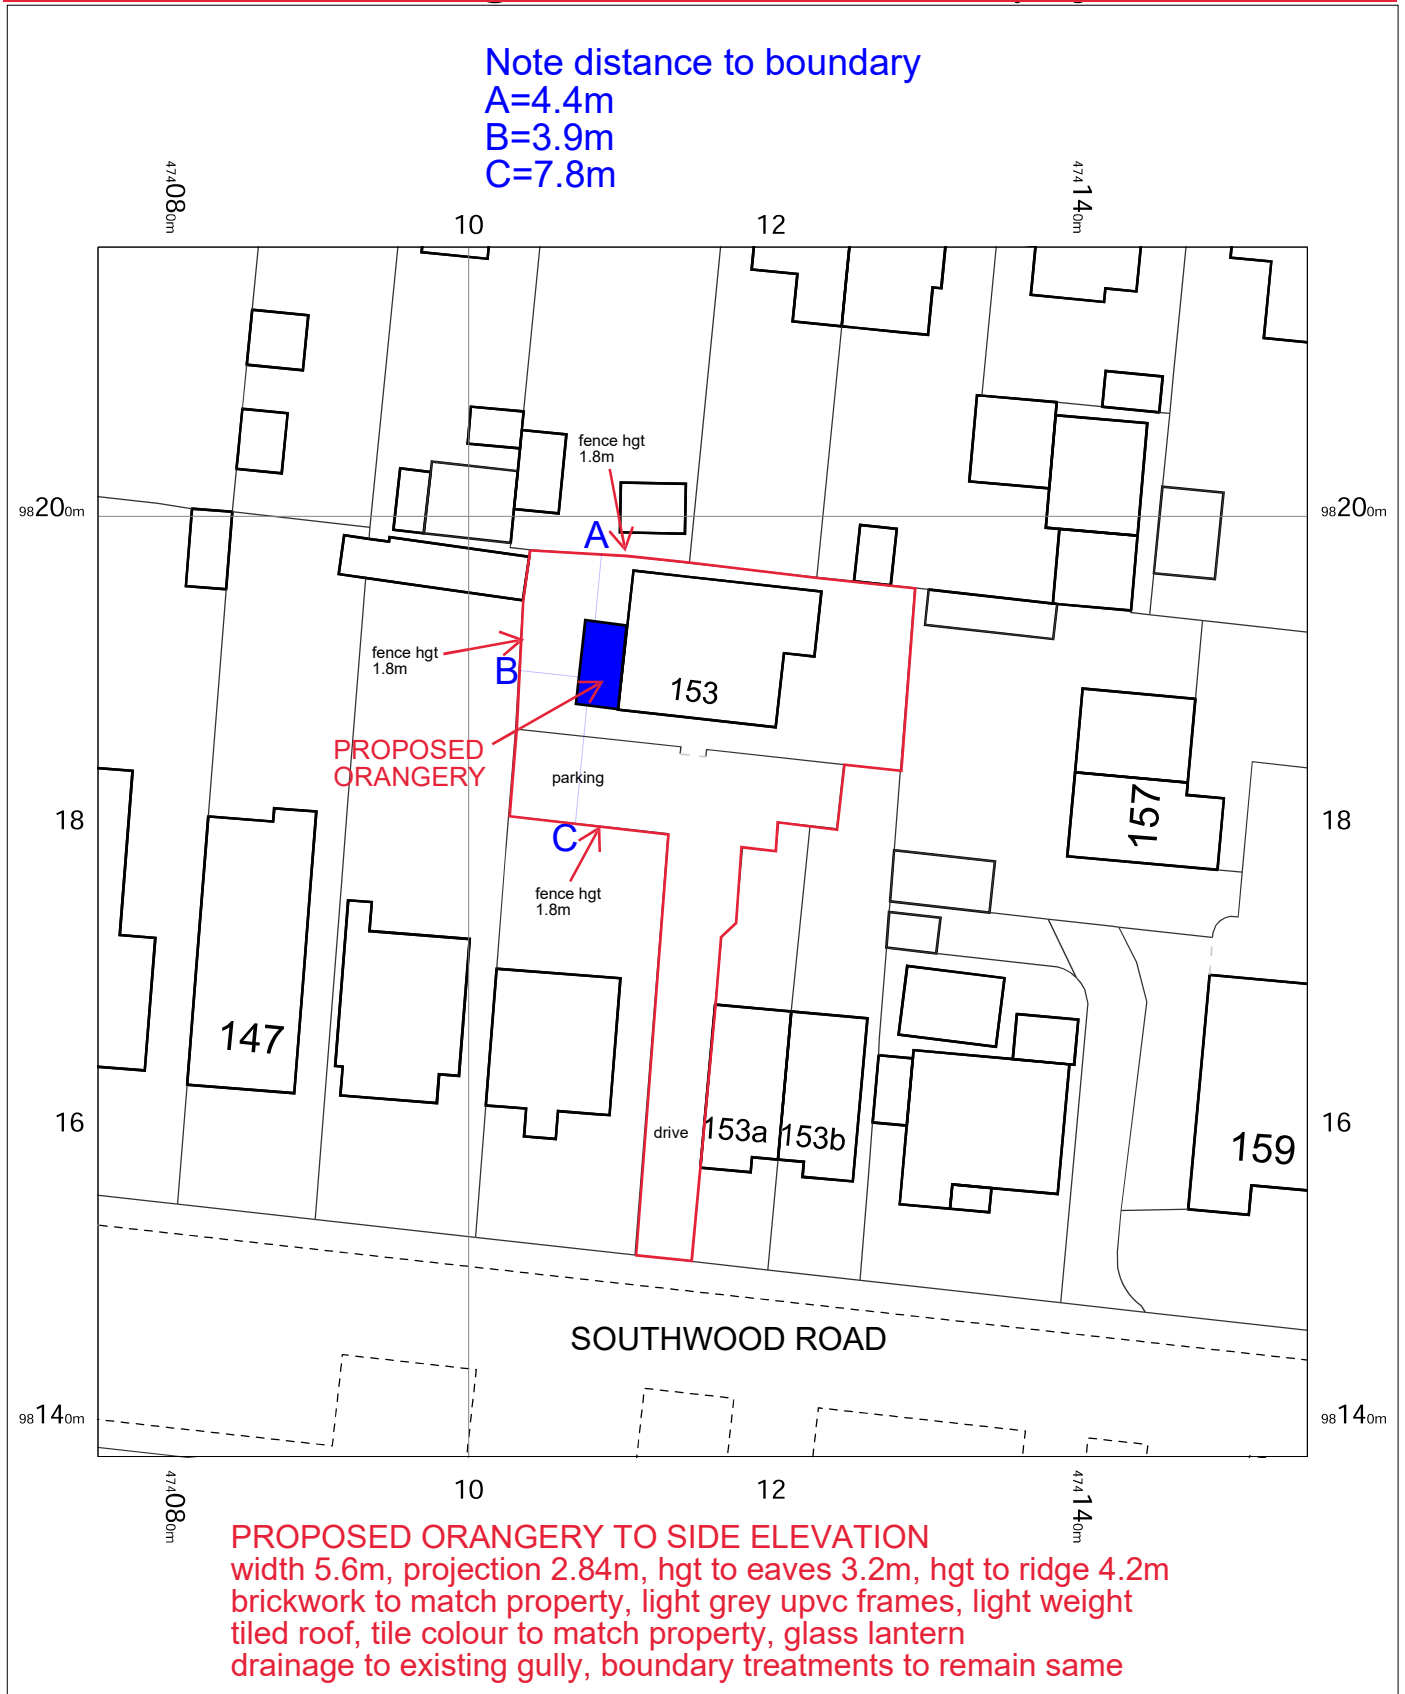


OS MasterMap 1250/2500/10000 scale
Wednesday, April 8, 2026, ID: CM-01272029
www.centremapslive.co.uk

1:500 scale print at A4, Centre: 474115 E, 98178 N

©Crown Copyright Ordnance Survey. Licence no.
AC0000849896

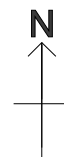

FOR A BETTER POINT OF VIEW