

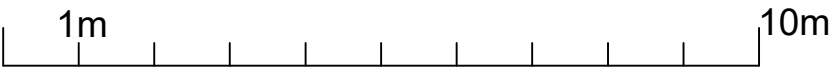


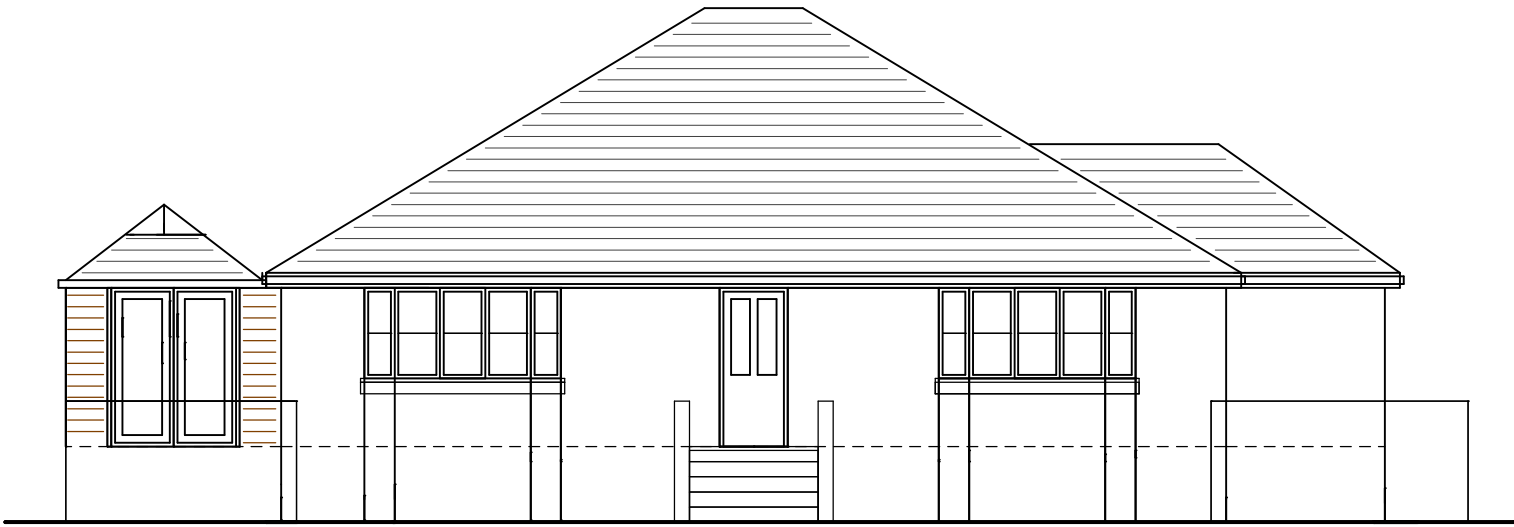


front (south) elevation

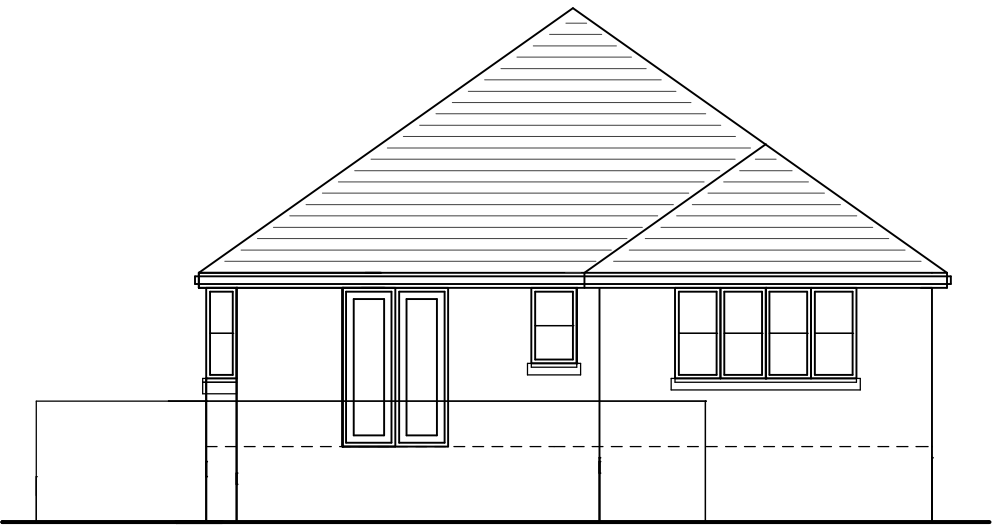


right side (east) elevation

PROPOSED ORANGERY TO SIDE ELEVATION
width 5.6m, projection 2.84m, hgt to eaves 3.2m, hgt to ridge 4.2m
brickwork to match property, light grey upvc frames, light weight
tiled roof, tile colour to match property, glass lantern

drainage to existing gully, boundary treatments to remain same

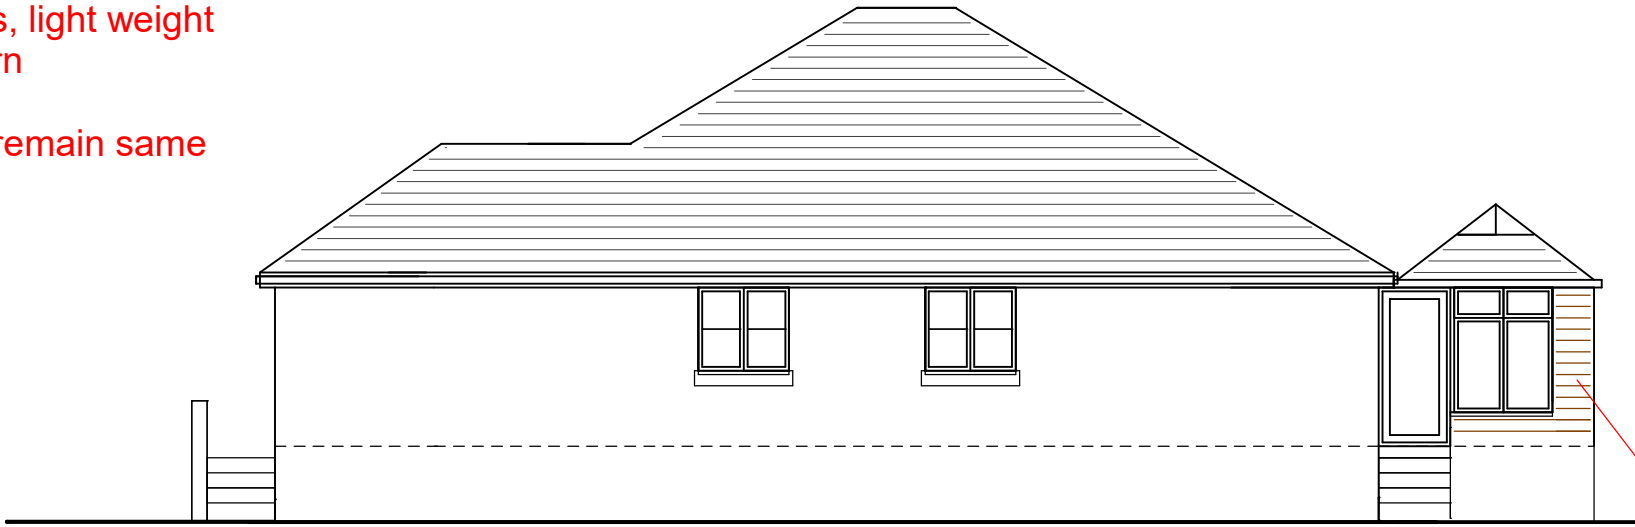


rear (north) elevation

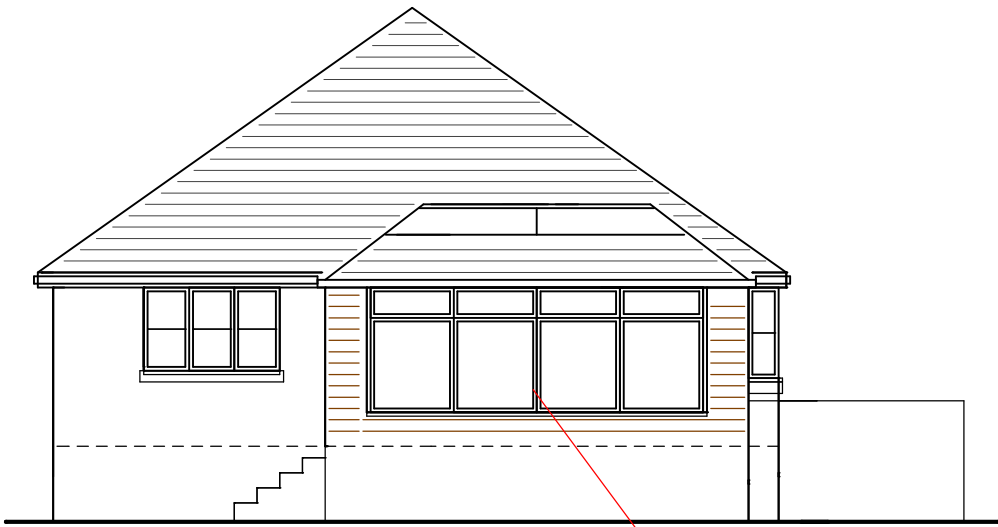

left side (west) elevation

brickwork to match property

frames light grey upvc

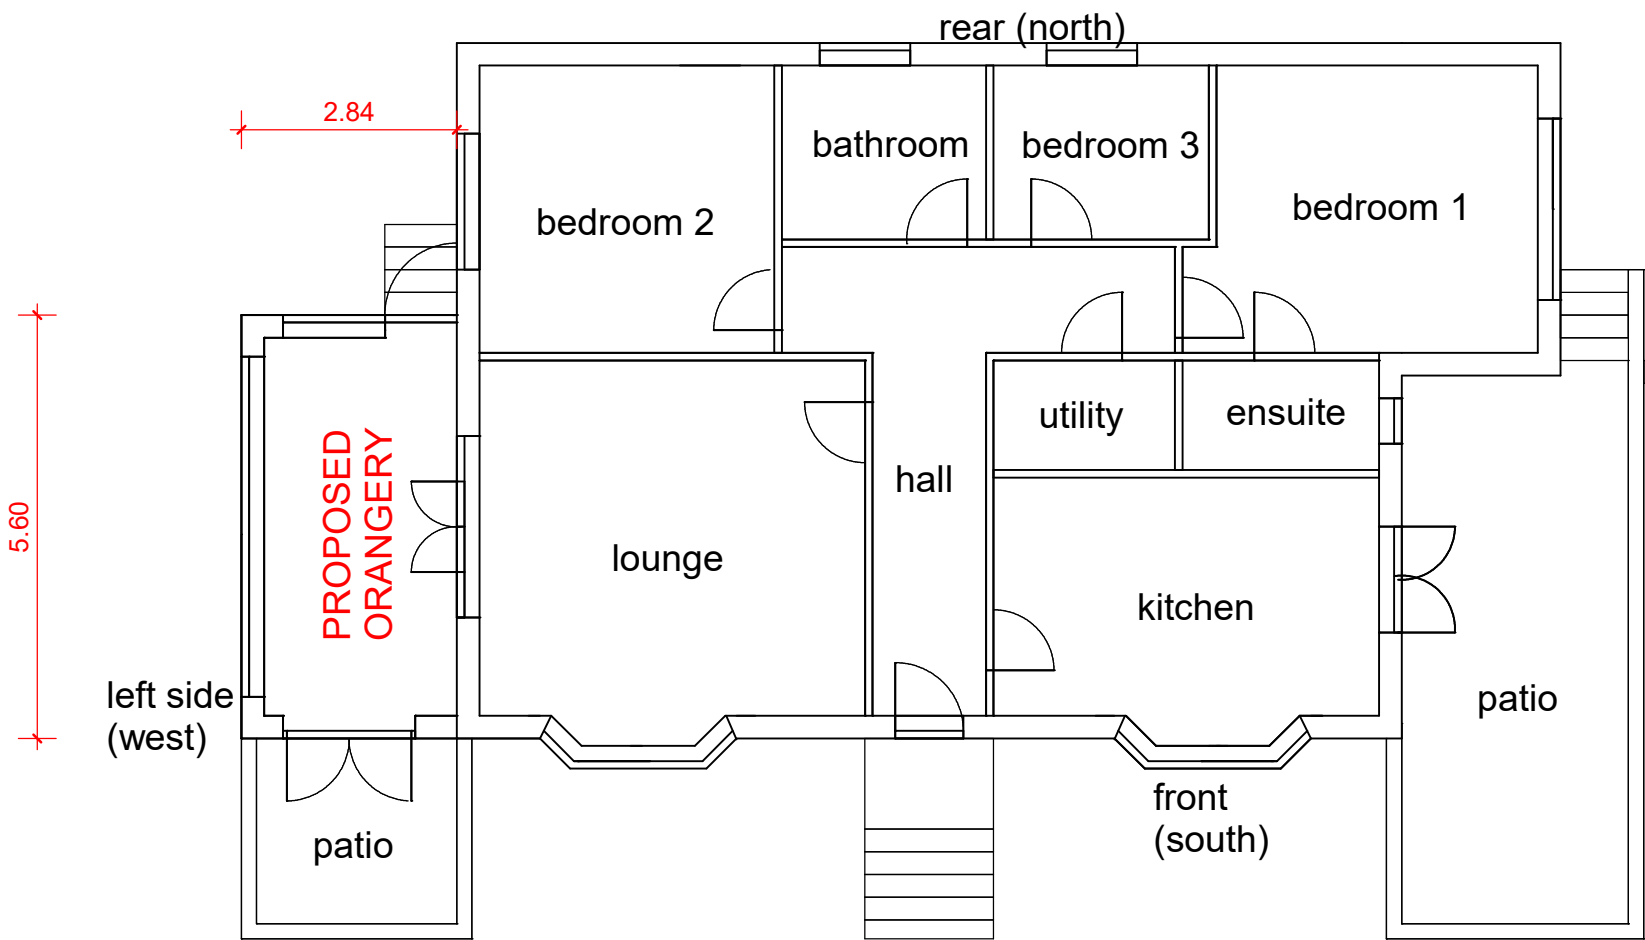


GROUND FLOOR LAYOUT

light weight
tiled roof
tile colour to
match property

glass
lantern

existing
gully

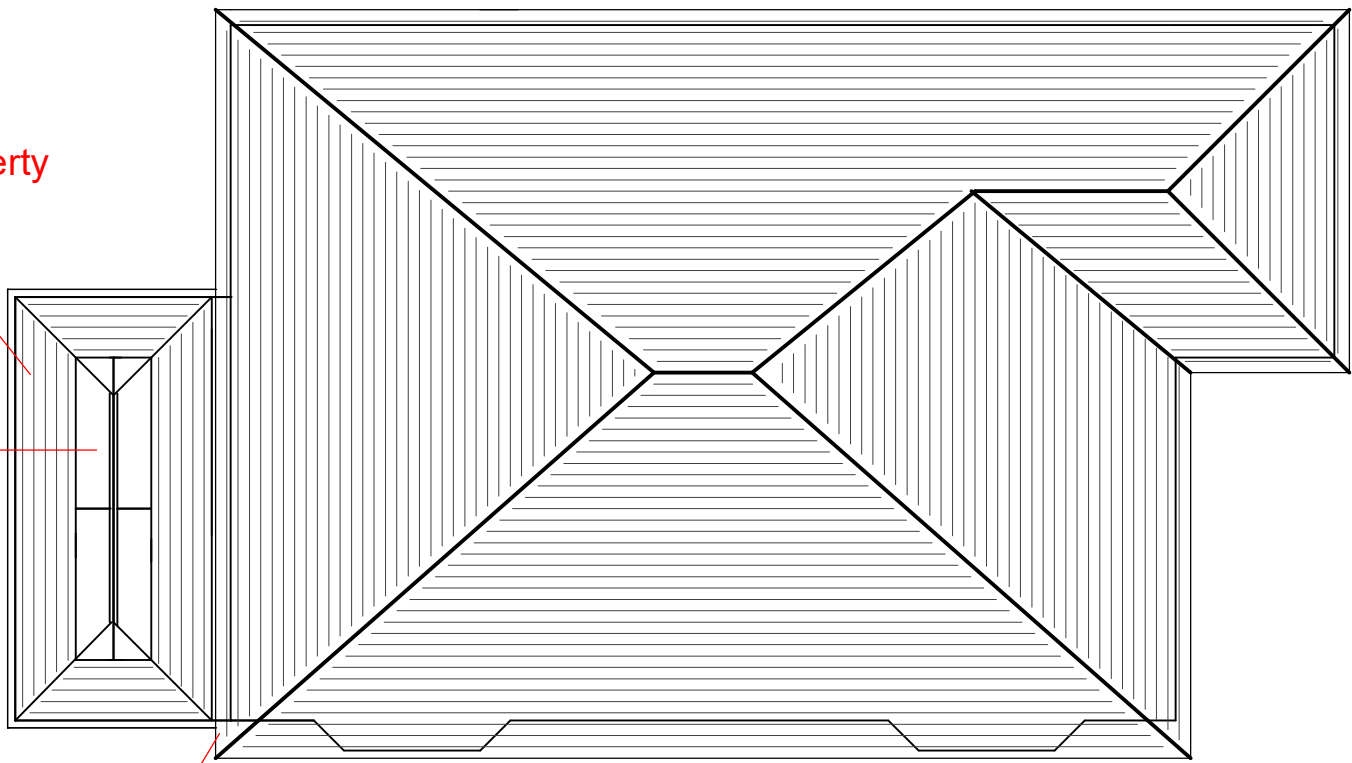

ROOF PLAN