


- ① Roof tiles to match existing
 ② uPVC windows to match existing
 ③ Bricks to match existing
 ④ Composite front door + side light
 ⑤ Skylight - Velux or similar product




North (rear) elevation

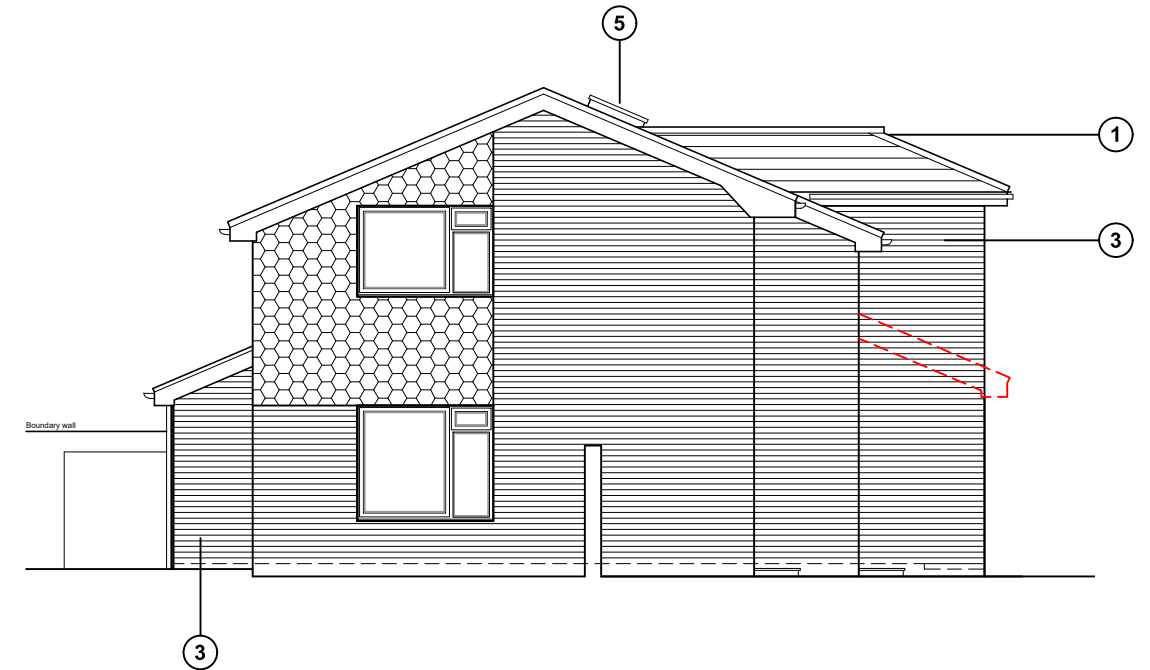

East (side) elevation




South (front) elevation

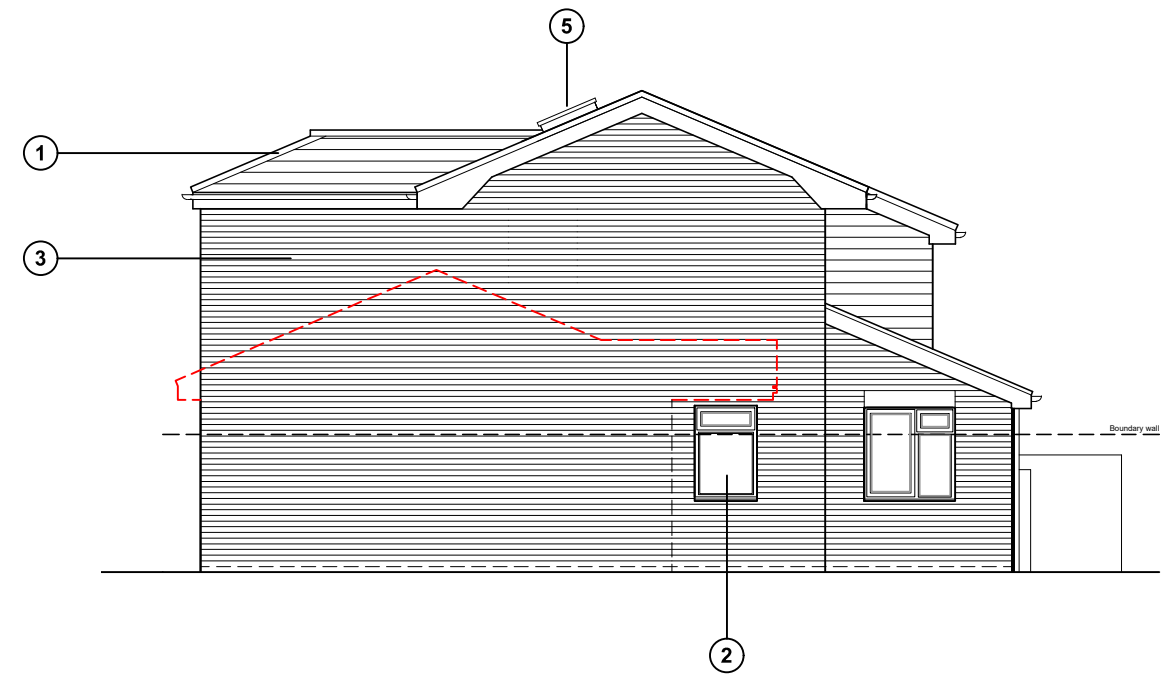

West (side) elevation

Proposed elevations scale 1:100

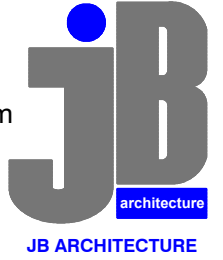

For MR & MRS HARMAN	Title PROPOSED ELEVATIONS	Office Tel: 01243 933732 Email: admin@jb-architecturedesign.com Web: www.jb-architecturedesign.com 
Project PROPOSED 1ST FLOOR EXTENSION AT 21 WENSLEY GARDENS, EMSWORTH, HANTS, PO10 7RA	Date FEB 2026 Drawn JB Scale 1:100 @ A3 Checked -	
	Job Number PL967.26 Drawing Number -05 Revision B	