

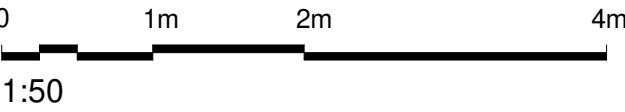


1. All boundaries, dimensions and levels are to be checked on site before construction and any discrepancies are to be reported to the Architect.
2. Do not scale from this drawing other than for planning purposes.
3. Drawings not supplied in paper format by Design Work Studios Ltd may not be to the scale indicated in the size box.
4. This drawing is copyright and may not be reproduced or used for any purpose other than that intended without prior written agreement from Design Work Studios Ltd
5. Any parts of the drawing based on ordnance survey maps are executed with the sanction of the controller of
H.M. Stationery Office - Crown Copyright Reserved.

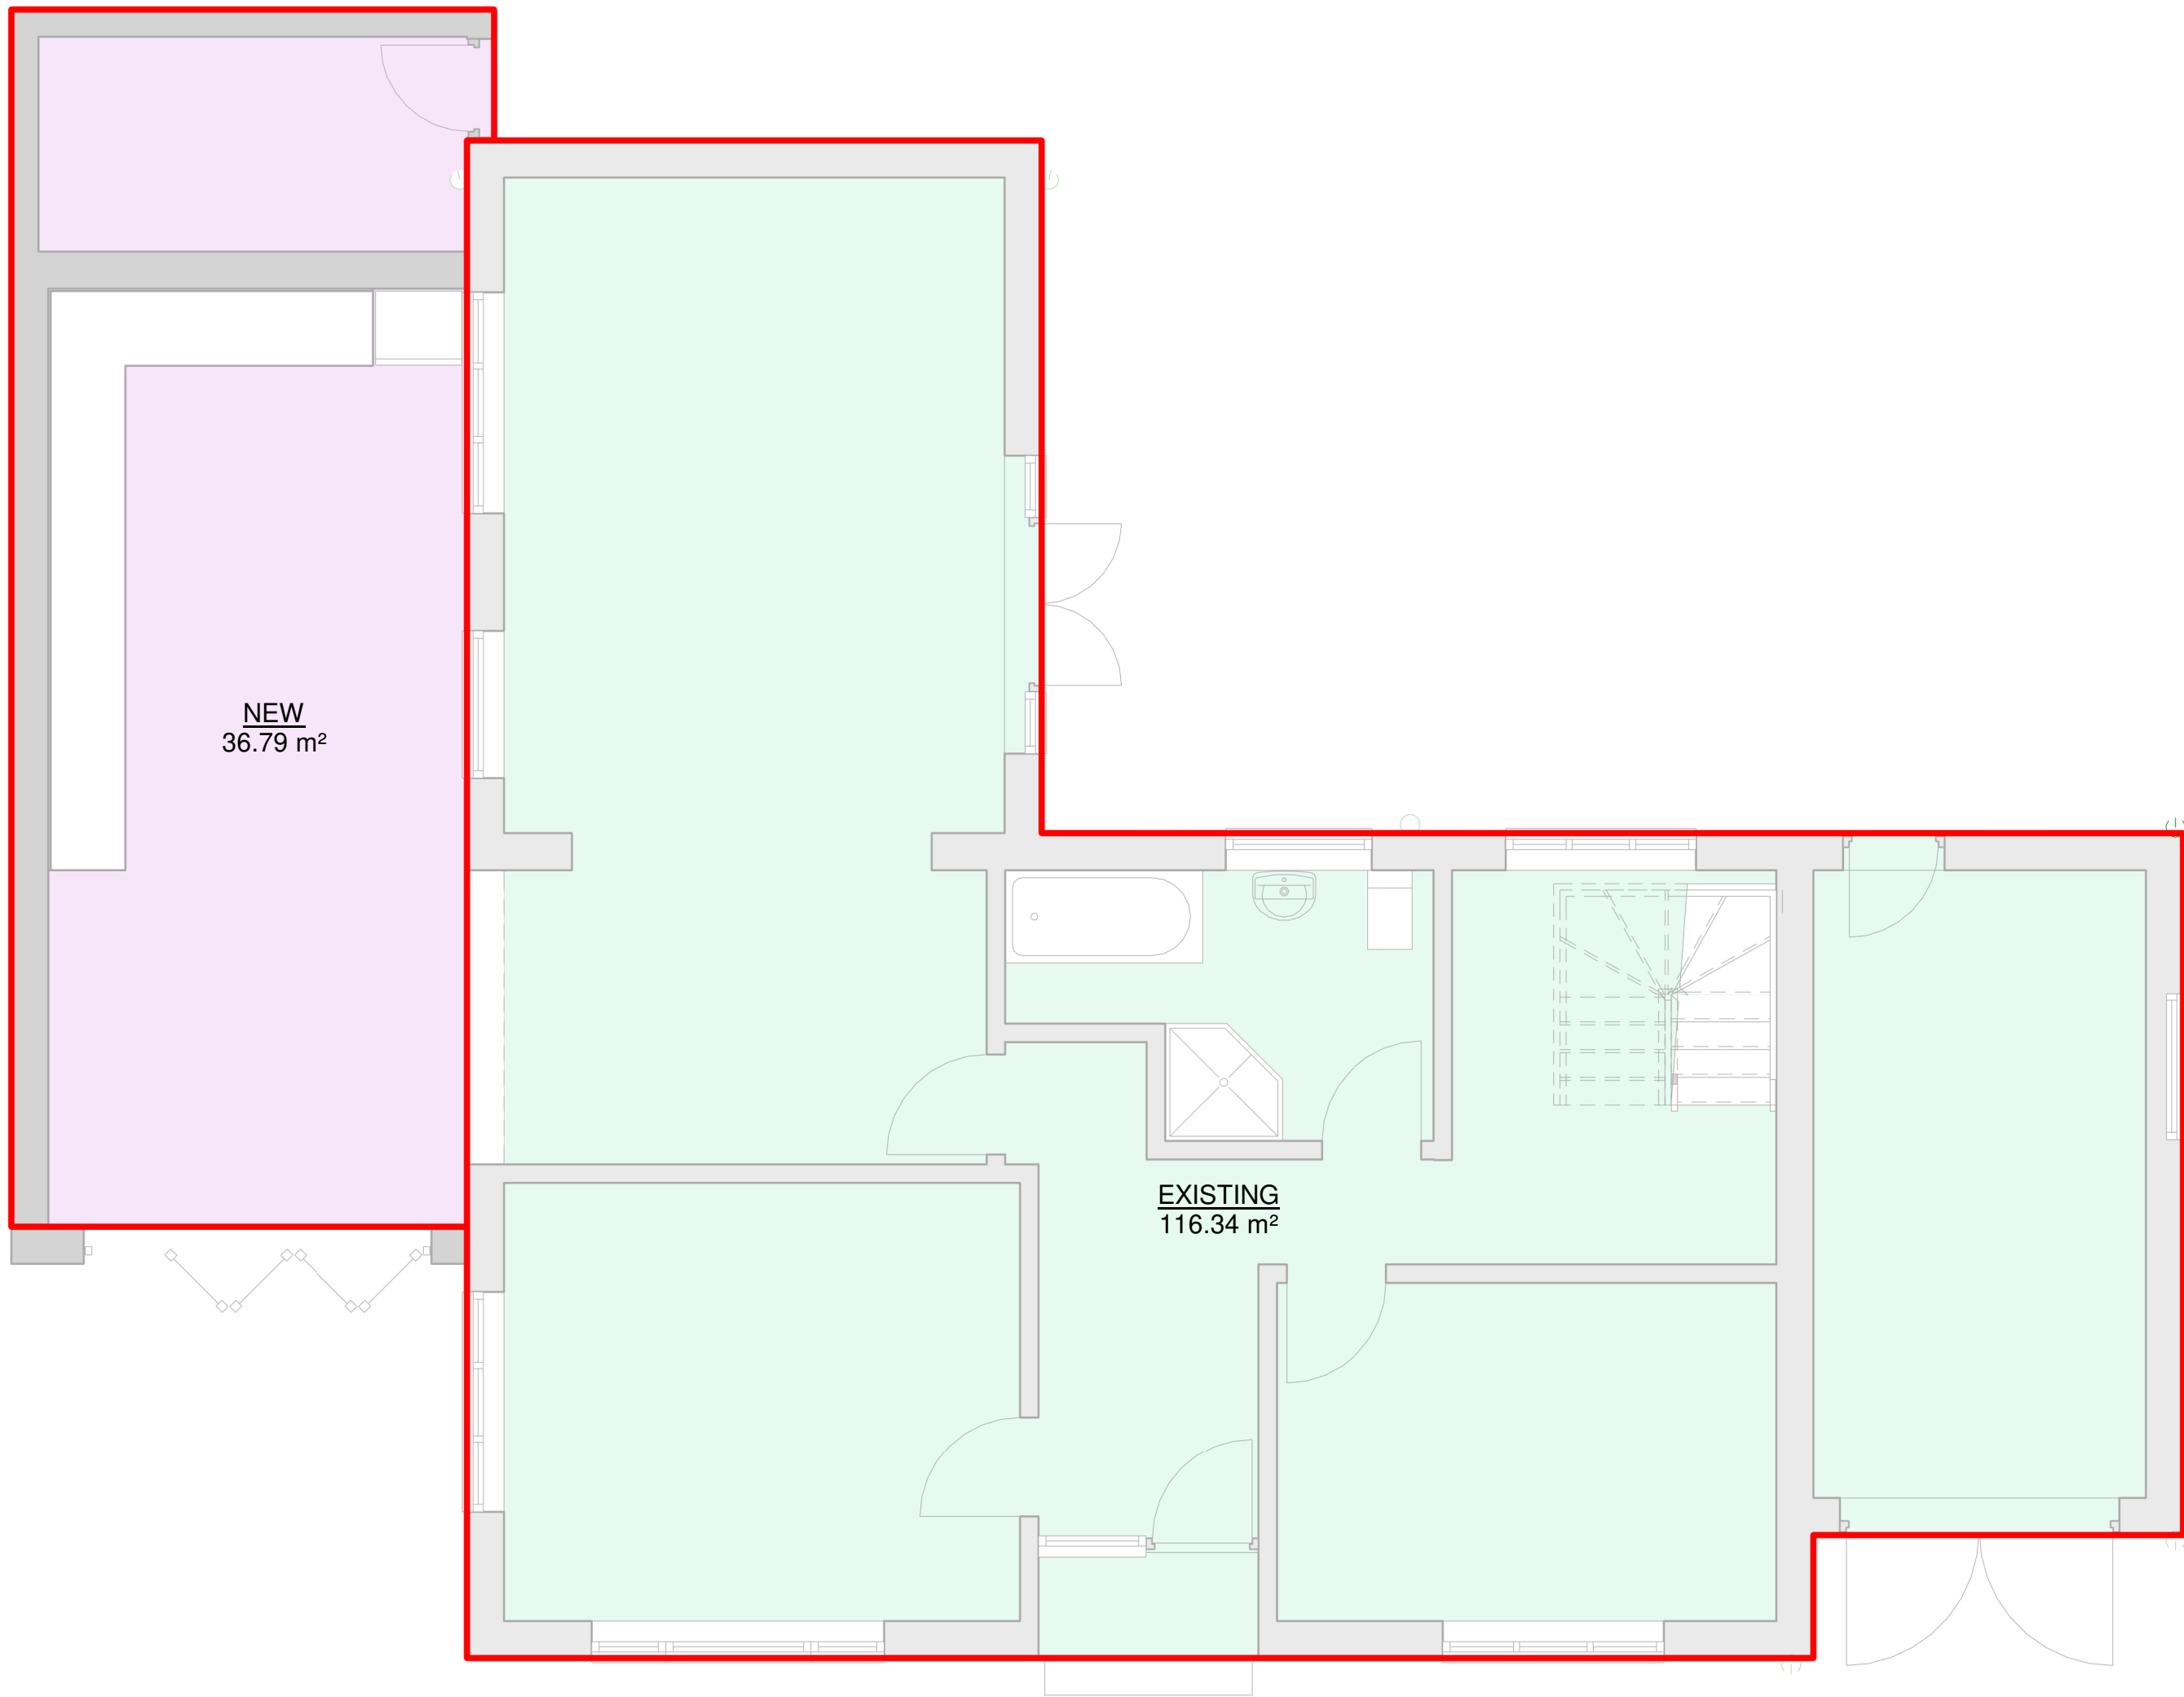

1 PROPOSED GROUND FLOOR

1 : 50

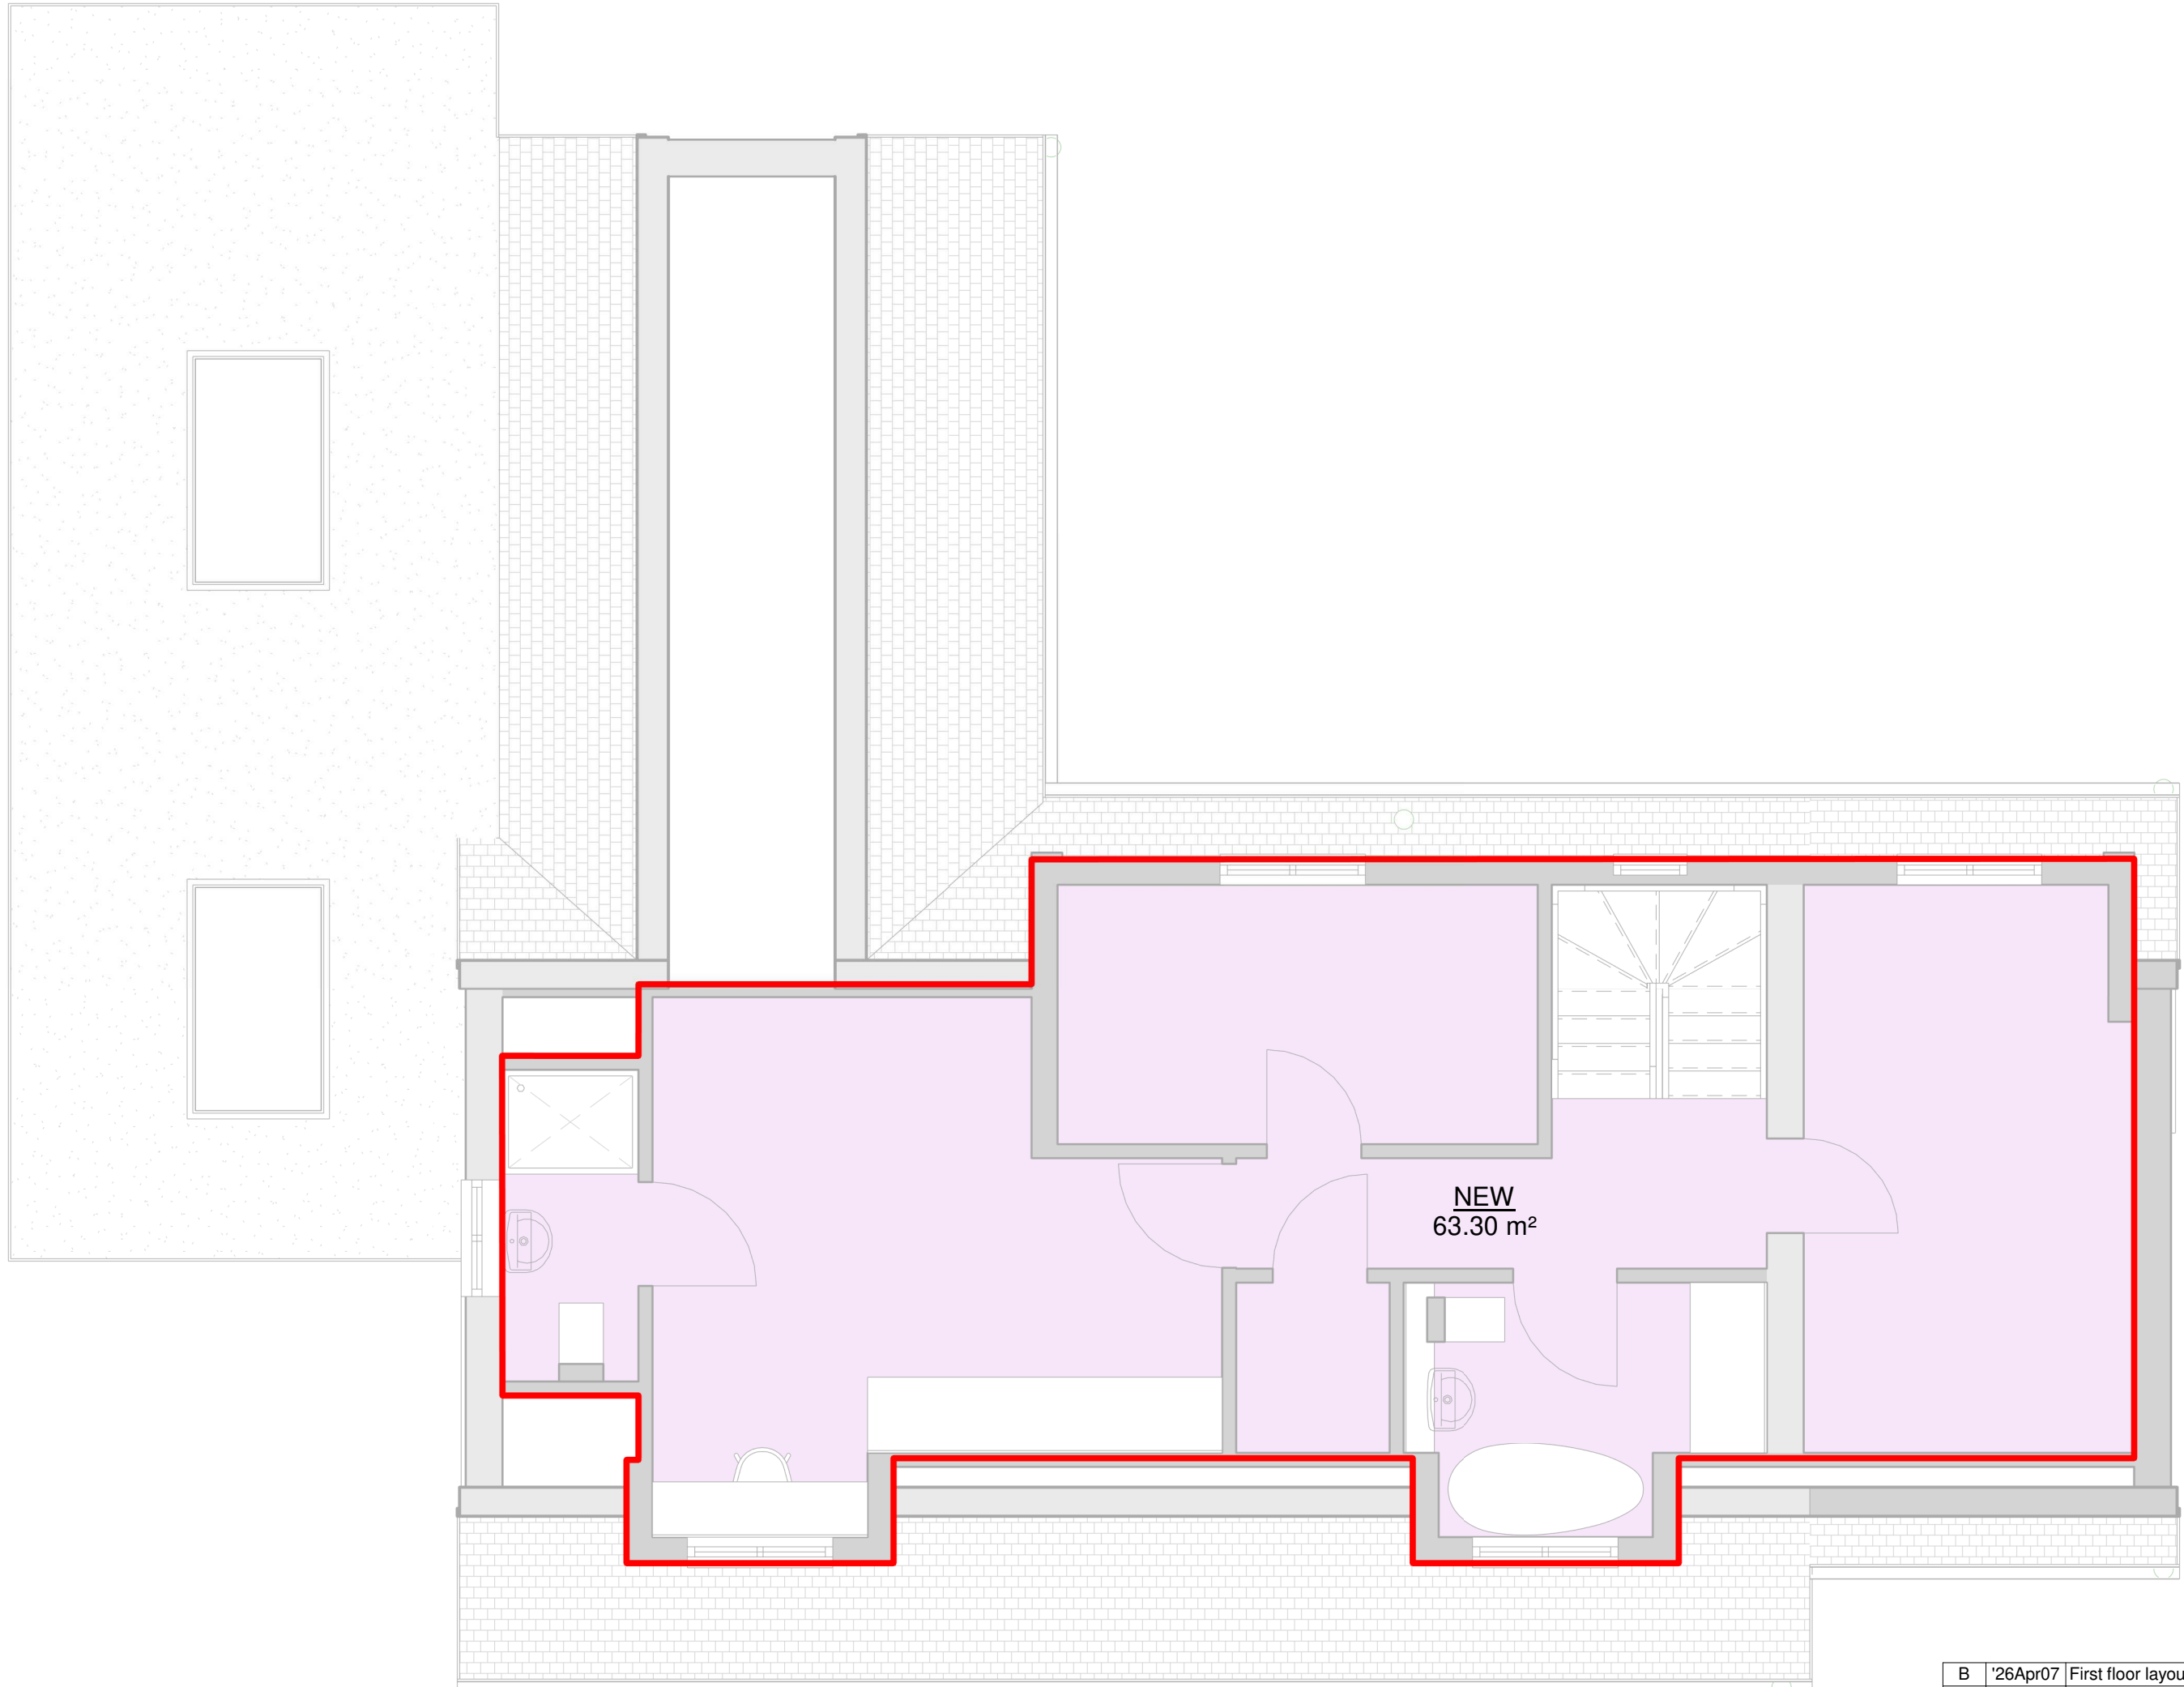

2 PROPOSED LOFT PLAN

1 : 50

AREA		
Level	Name	Area
PROPOSED GROUND FLOOR	EXISTING	116.3 m²
PROPOSED GROUND FLOOR	NEW	36.8 m²
PROPOSED LOFT PLAN	NEW	63.3 m²
Total Area		216.4 m²

B	'26Apr07	First floor layout revised	DA	DS
A	'26Feb11	Amended to planning comments	DA	DS
Rev	Date	Description	By	Chk

PLANNING



DESIGN WORK STUDIOS
Scammell House, 9 High Street, Ascot, SL5 7JF
info@designworkstudios.co.uk 01344 955 815

Client:

Project:
6 AVONDALE ROAD, WATERLOOVILLE
PO7 7ST

Drawing title:
AREA PLAN

Scale(s): 1 : 50	Size: A1	Issue date: 2024Sept20	DRW: DDA	CHK: DS
---------------------	-------------	---------------------------	-------------	------------

Job no: 2416	Drawing no: 510	Rev: B
------------------------	---------------------------	------------------