



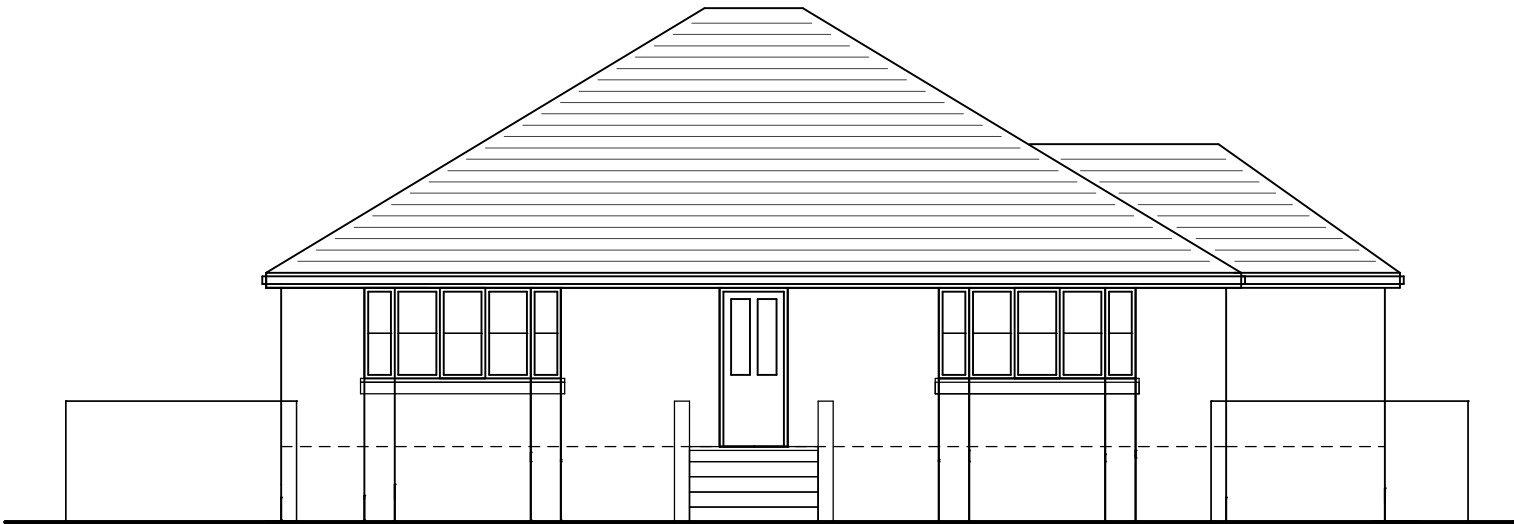

front (south) elevation

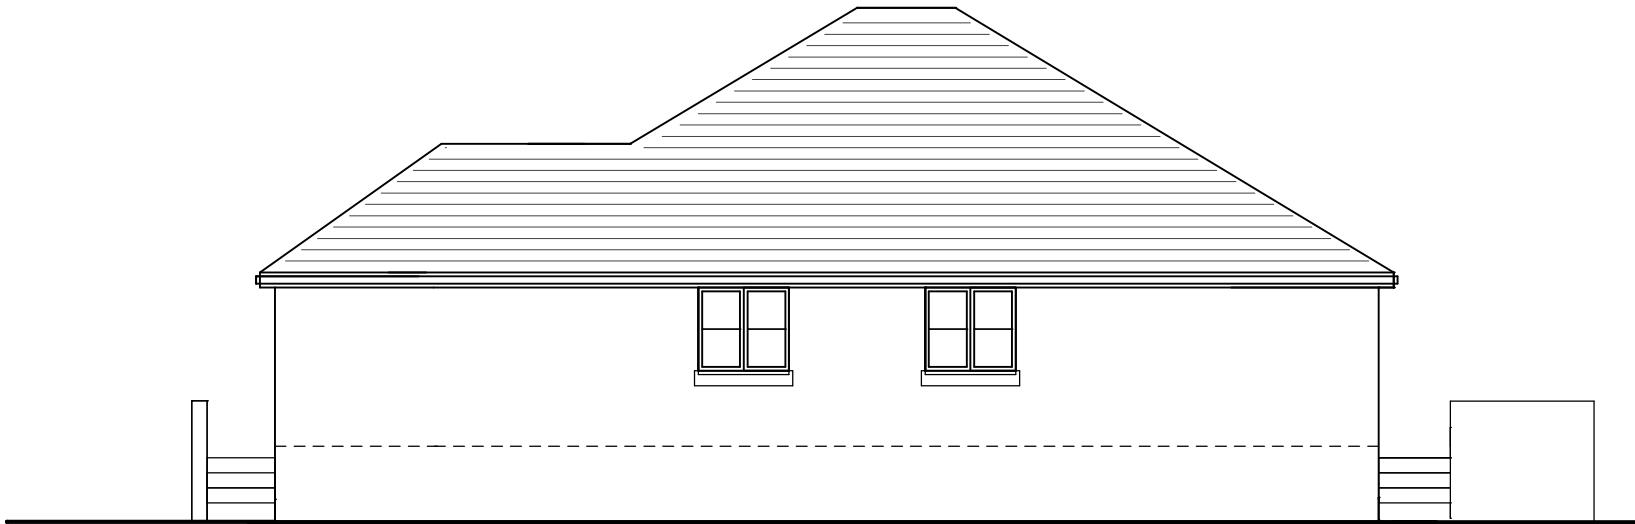


right side (east) elevation




rear (north) elevation



left side (west) elevation

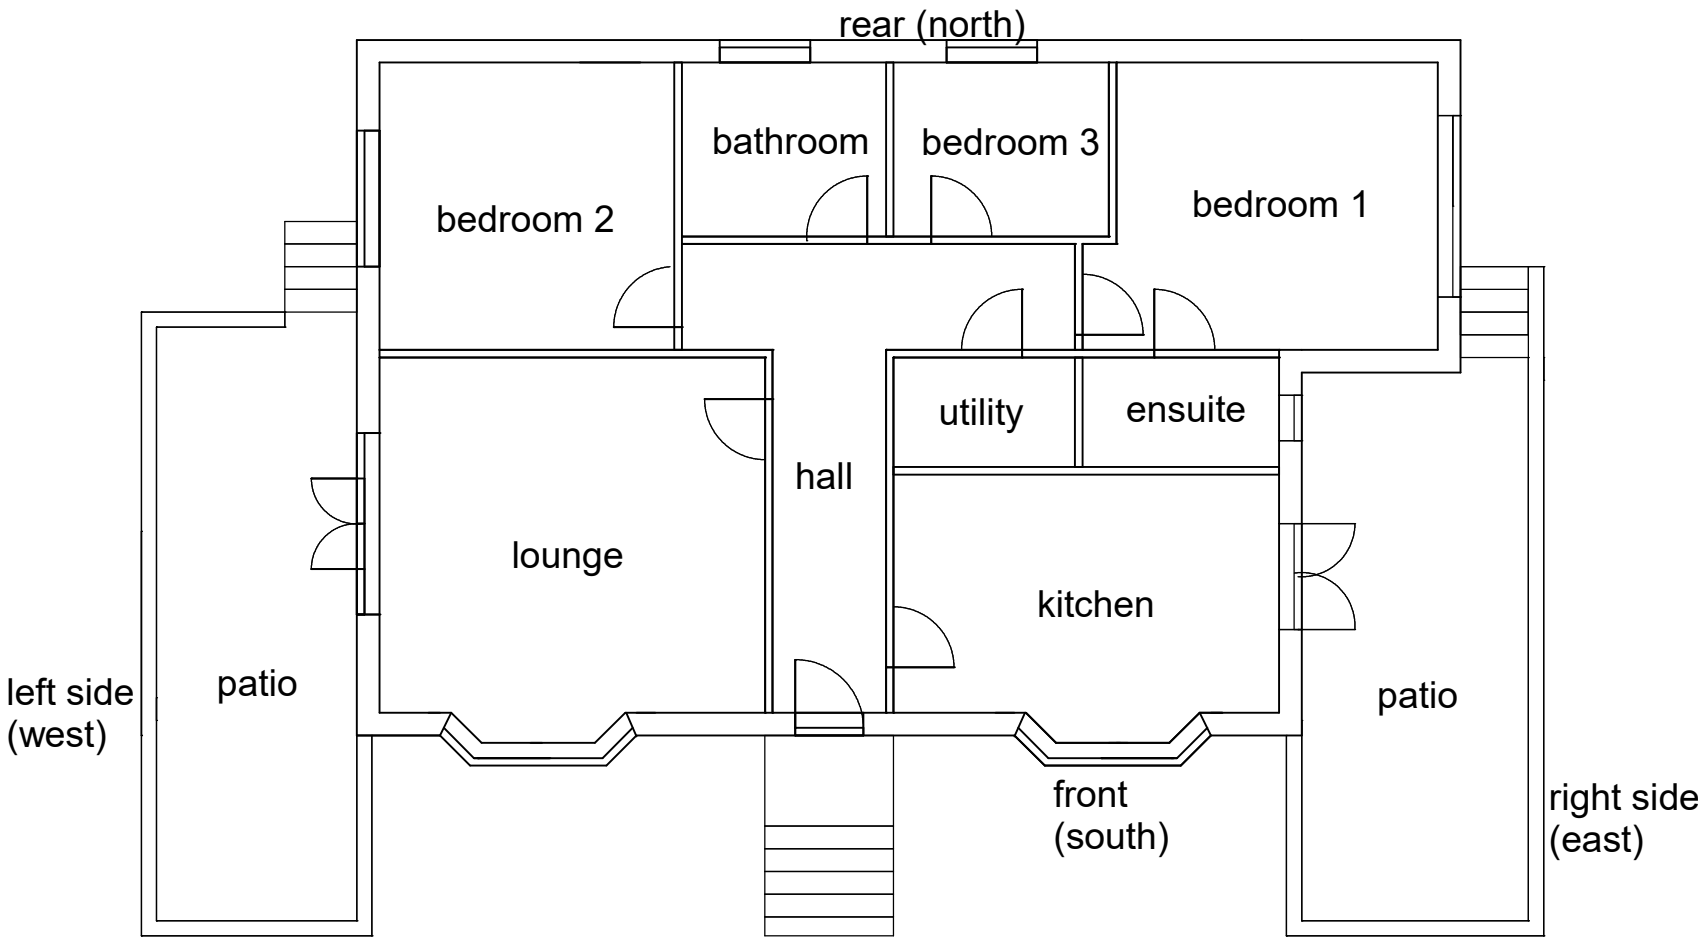

GROUND FLOOR LAYOUT

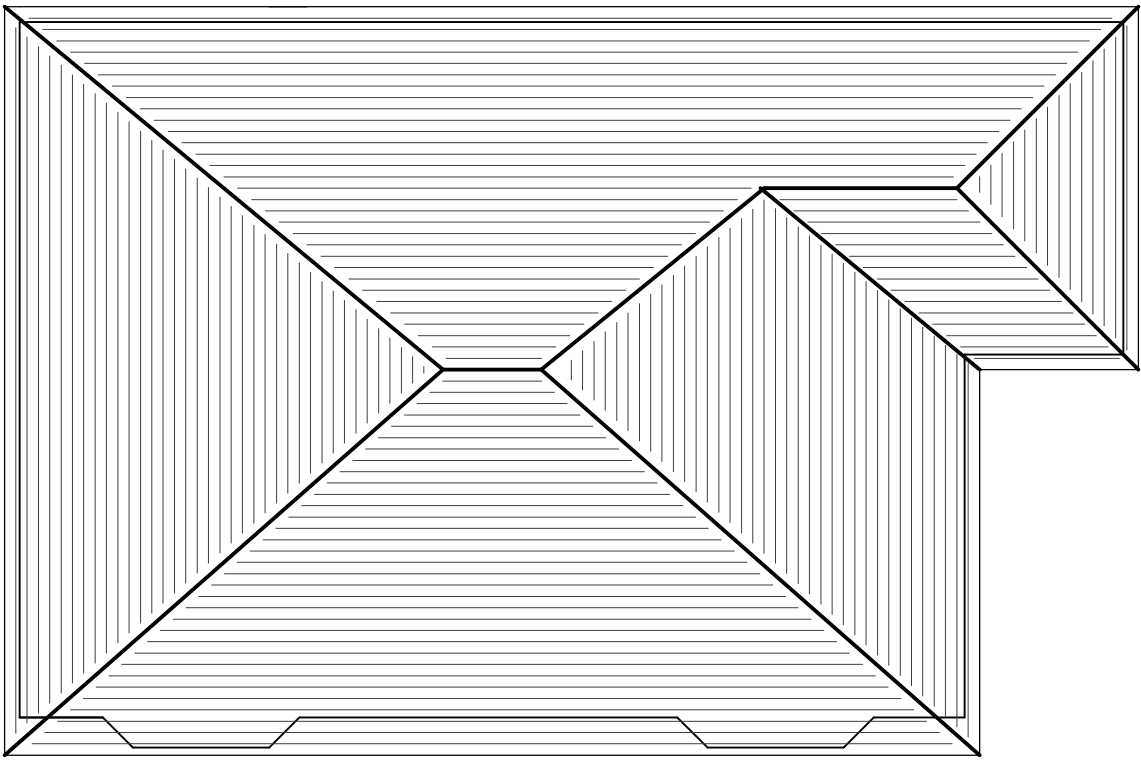

ROOF PLAN