




Location Plan

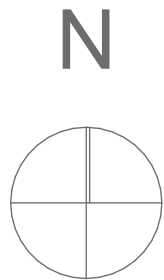

Existing Block Plan

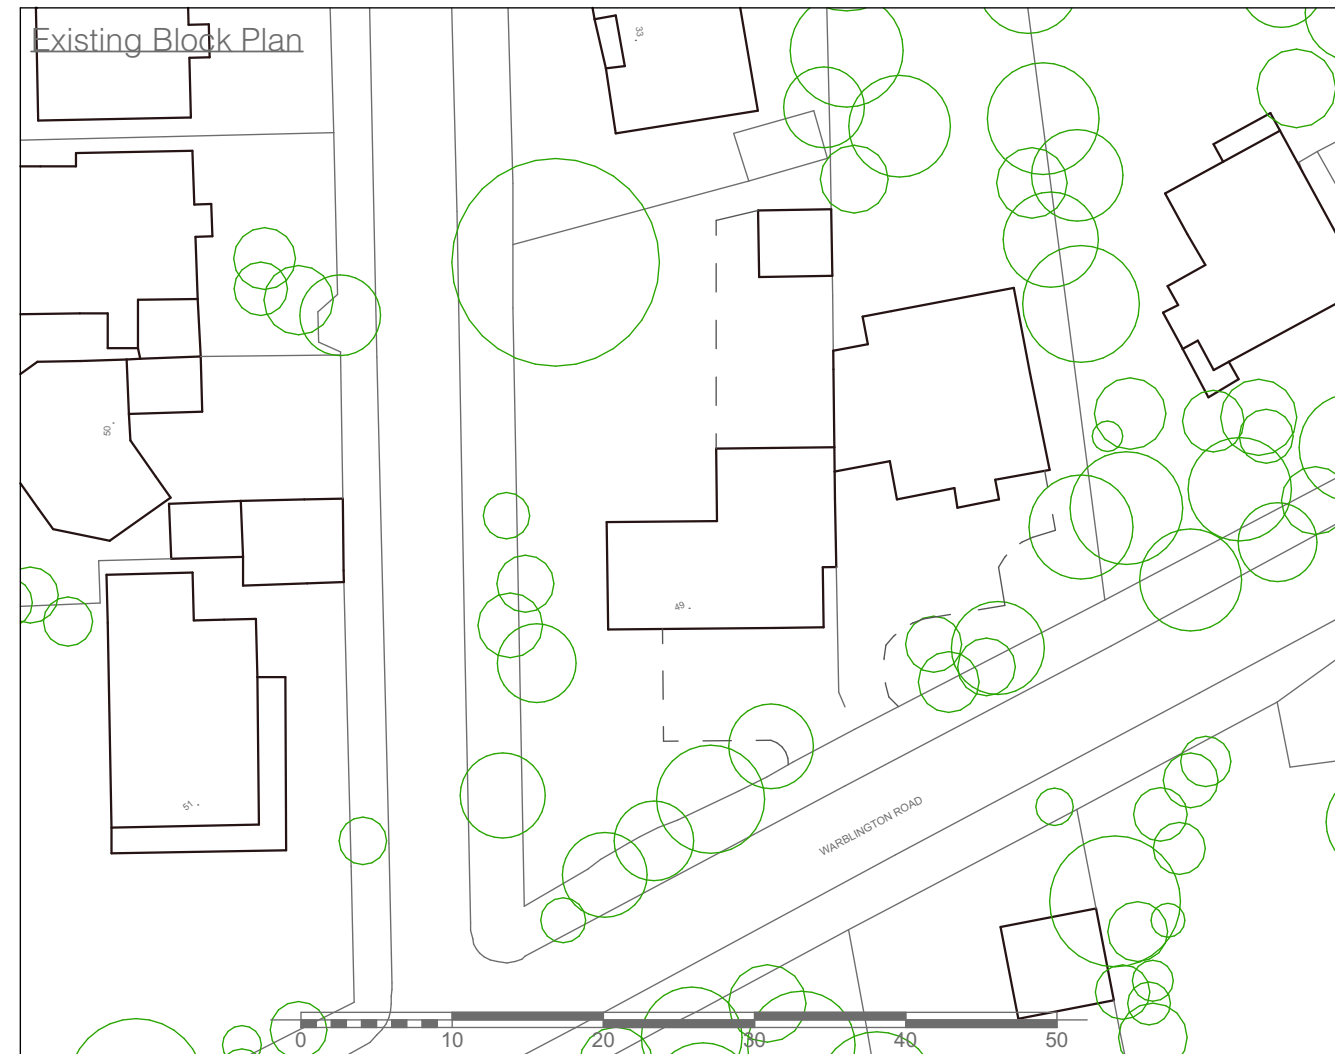

Proposed Block Plan

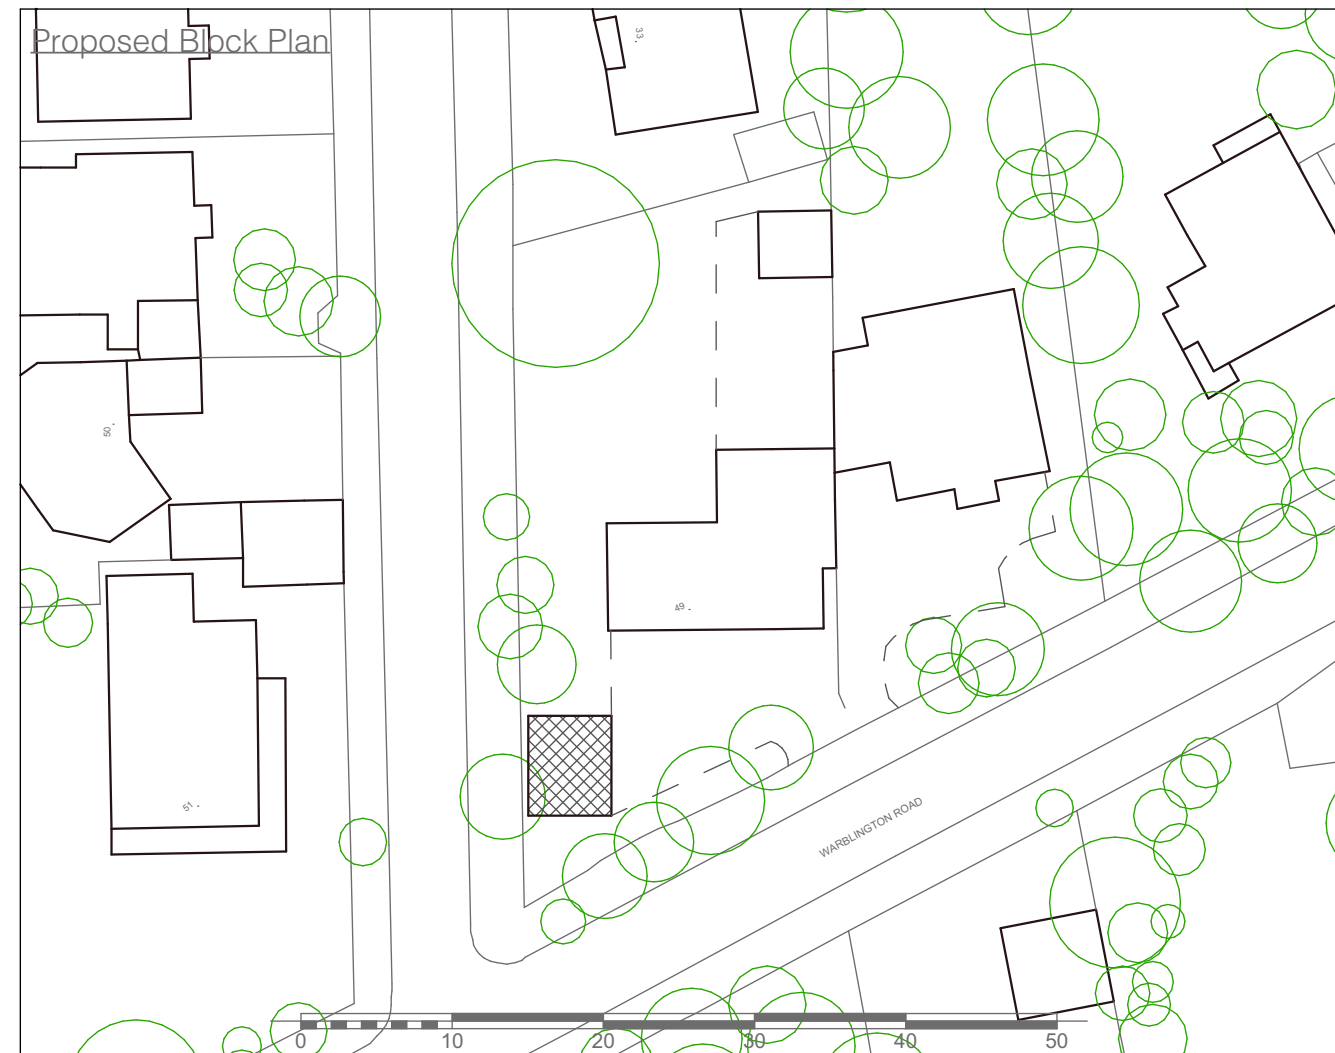

DISCLAIMER NOTE

ADJACENT PROPERTIES AND BOUNDARIES ARE SHOWN FOR
ILLUSTRATIVE PURPOSES ONLY AND HAVE NOT BEEN SURVEYED
UNLESS OTHERWISE STATED.

ALL AREAS SHOWN ARE APPROXIMATE AND SHOULD BE VERIFIED BEFORE FORMING THE BASIS OF A DECISION. DO NOT SCALE OTHER THAN FOR PLANNING APPLICATION PURPOSES. ALL DIMENSIONS MUST BE CHECKED BY THE CONTRACTOR BEFORE COMMENCING WORK ON SITE.

THE COPYRIGHT OF THIS DRAWING REMAINS WITH SJM PLANNING
AND MAY NOT BE REPRODUCED IN ANY FORM WITHOUT WRITTEN
CONSENT.

[illegible]

Status	PLANNING DRAWINGS
--------	-------------------

**SJM PLANNING**

The Old Granary, Strettit Farm, Snoll Hatch Road,
East Peckham, Tonbridge, Kent, TN12 5EE

T. 01892 882288 E. enquiries@sjmplanning.com
www.sjmplanning.com

Client

Mr Muir Robertson

Site Address

49 Warblington Road
Emsworth
Hampshire
PO10 7HG

Drawing Title
Location and Block Plans

Scale 1:1250, 1:500 @ A3	Date 15 April 2026	Drawn GB
-----------------------------	-----------------------	-------------

Drawing N°.	Rev
2026-2604v1-LocBlock	

THE COPYRIGHT IN THIS DOCUMENT AND DESIGN IS CONFIDENTIAL TO AND THE PROPERTY OF
SIM PLANNING.