






PHYSICAL SCALE IN METERS @ 1:100

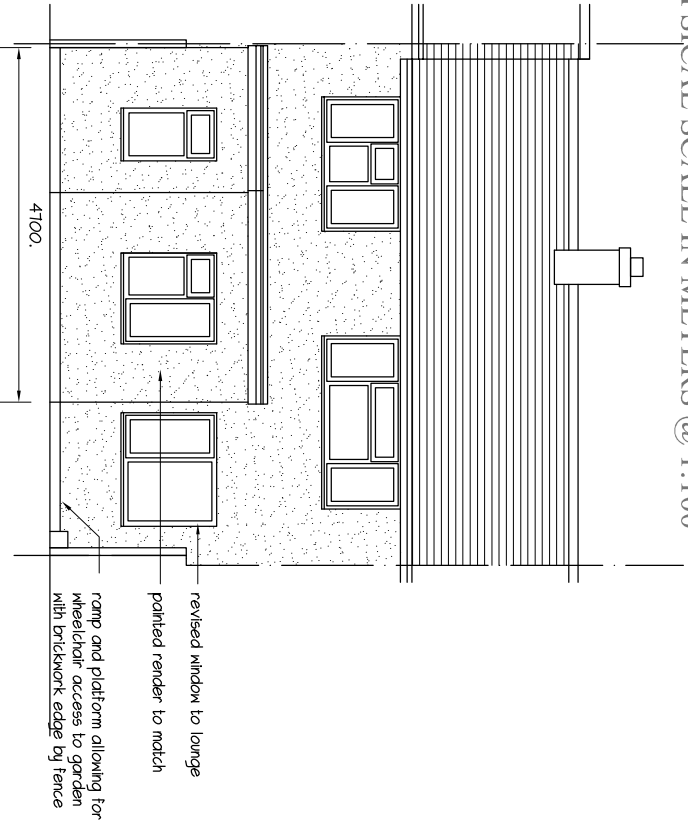


Proposed South

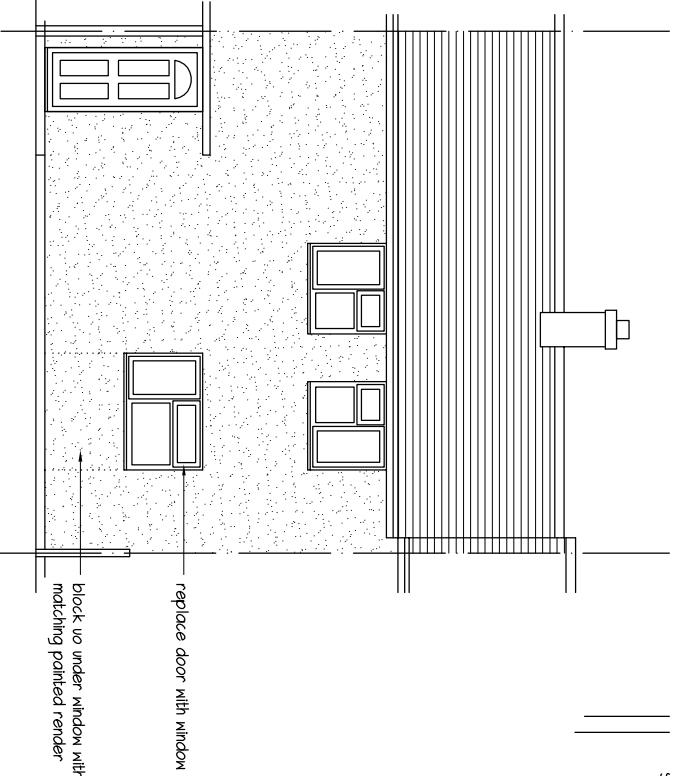

Proposed North

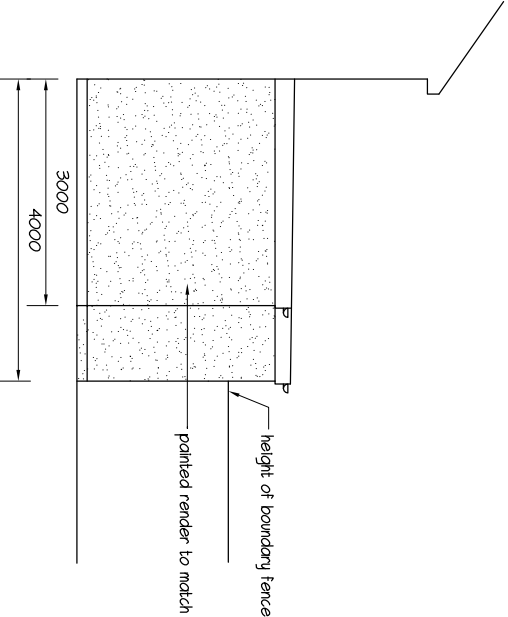


Proposed West

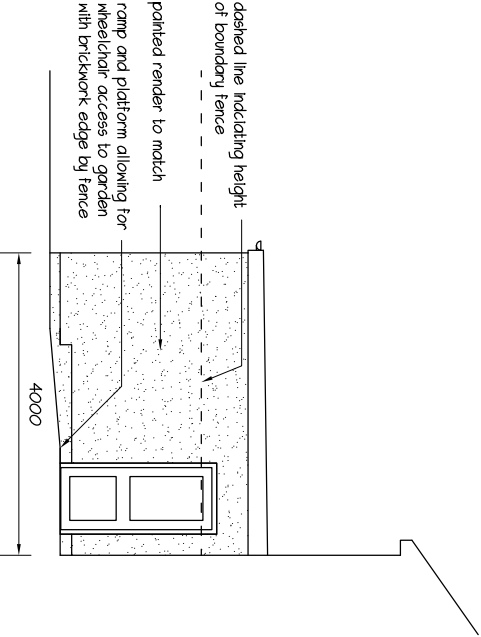


Proposed East

NOTES:
This drawing has been produced solely for PLANNING/DESIGN.
Do not scale from this Drawing except for planning purposes.
Any drainage shown is presumed and to be checked on site before commencement of works.
This drawing is the copyright of MF Designs Ltd.

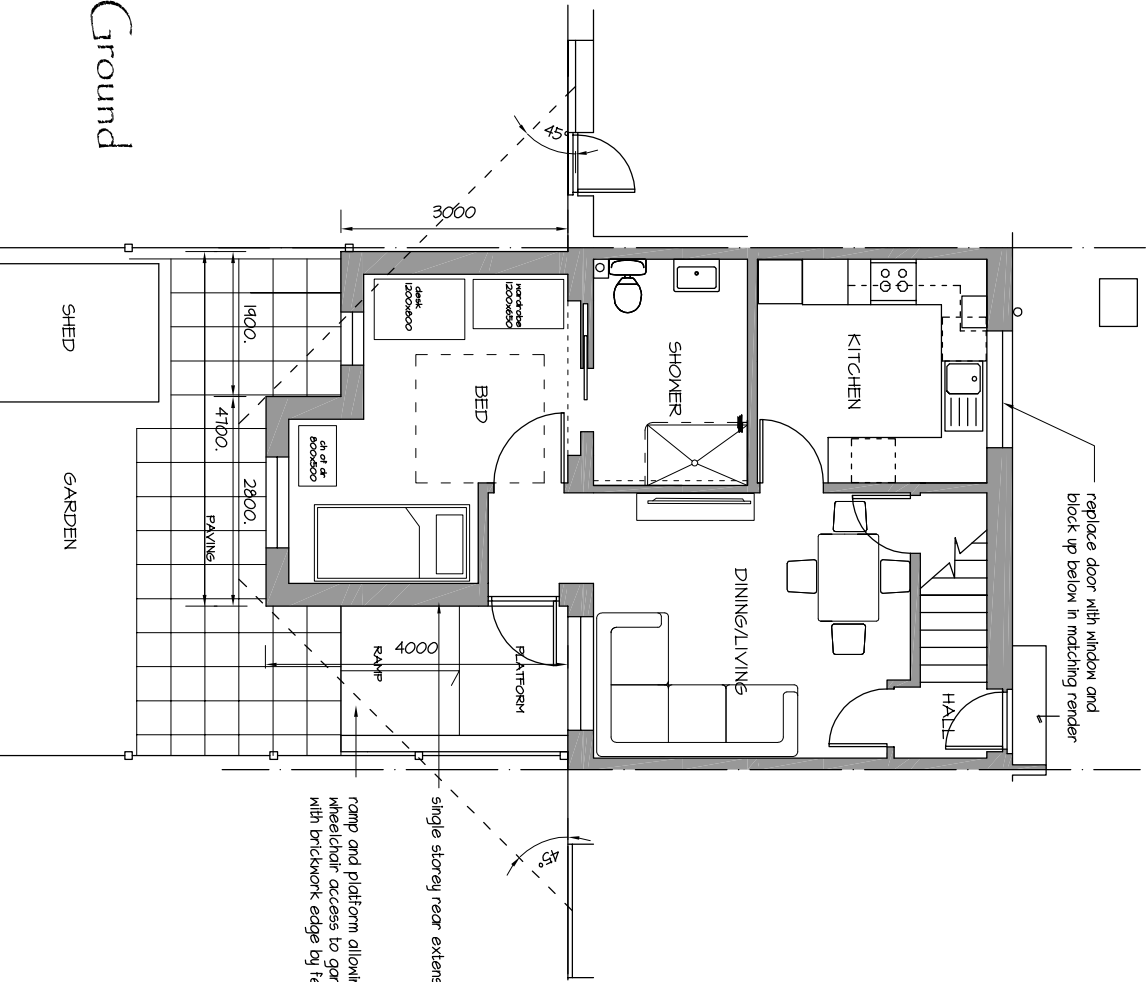

Proposed Ground

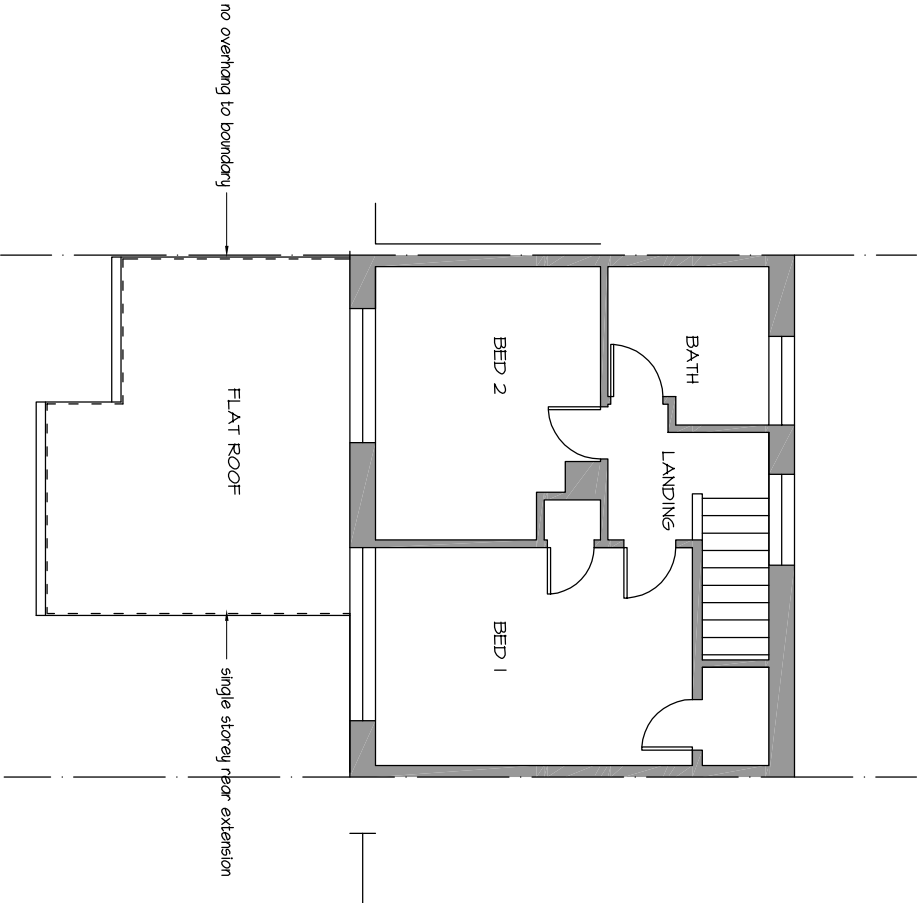

Proposed Roof/First

EXTENSION & ALTERATIONS - 2 Ashley Close, Havant. PO9 3AP



B: 05/05/2026 - reduction to 3m depth with part 4m depth
A: 16/04/2026 - reduction to 3m depth

mf designs ltd

Chartered Architects



36 Grove Road • Havant • Hampshire • PO9 1AR
Director: Martin Farrer RIBA • Co Registration No.4507379

U/I 02382 470967
e admin@mfdesigns.org.uk

Date: Jan 2026
Scale: 1:100

Job No: 3364
Dwg No: P_01 B