



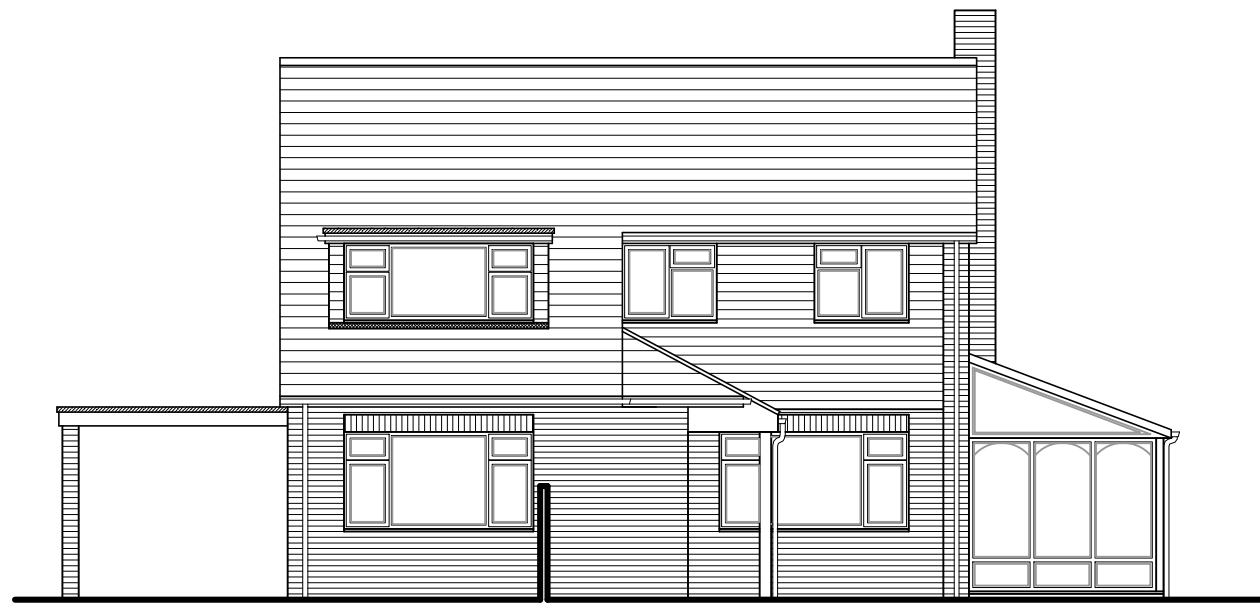

West (front) elevation

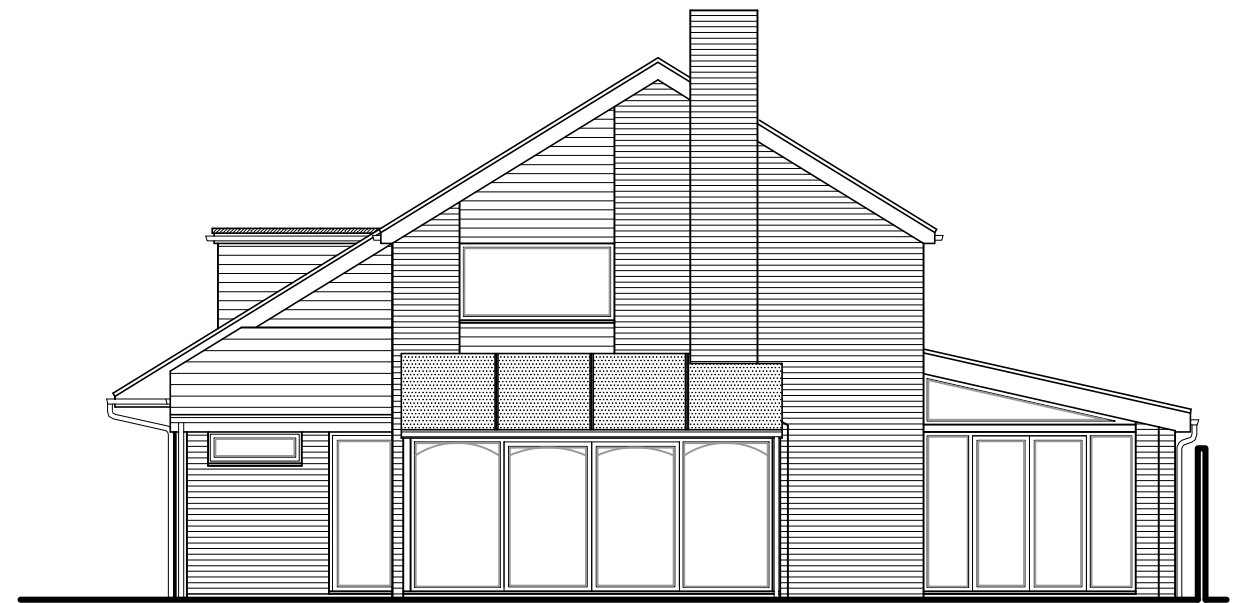


South (side) elevation


Existing elevations scale 1:100



Ordnance Survey, (c) Crown Copyright 2026.
All rights reserved. Licence number 100022432

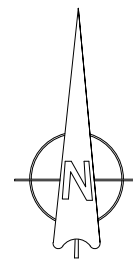

Location plan scale 1:1250

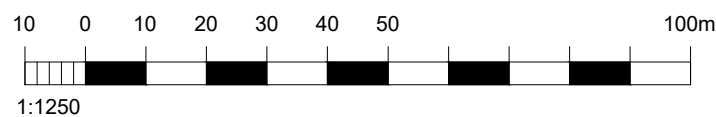

East (side) elevation

For MR & MRS GILBERT	Title EXISTING ELEVATIONS & LOCATION PLAN	<div>jb architects</div> <div>E: admin@jb-architecturedesign.com W: www.jb-architecturedesign.com T: 01243 933732</div>			
Project PROPOSED SIDE EXTENSION AT 1 LINDENS CLOSE, EMSWORTH, PO10 7PY	Date APRIL 26		Drawn JB	Scale 1:100 / 1:1250 @ A3	Checked -
	Job Number PL 993.26		Drawing Number -03	Revision	