



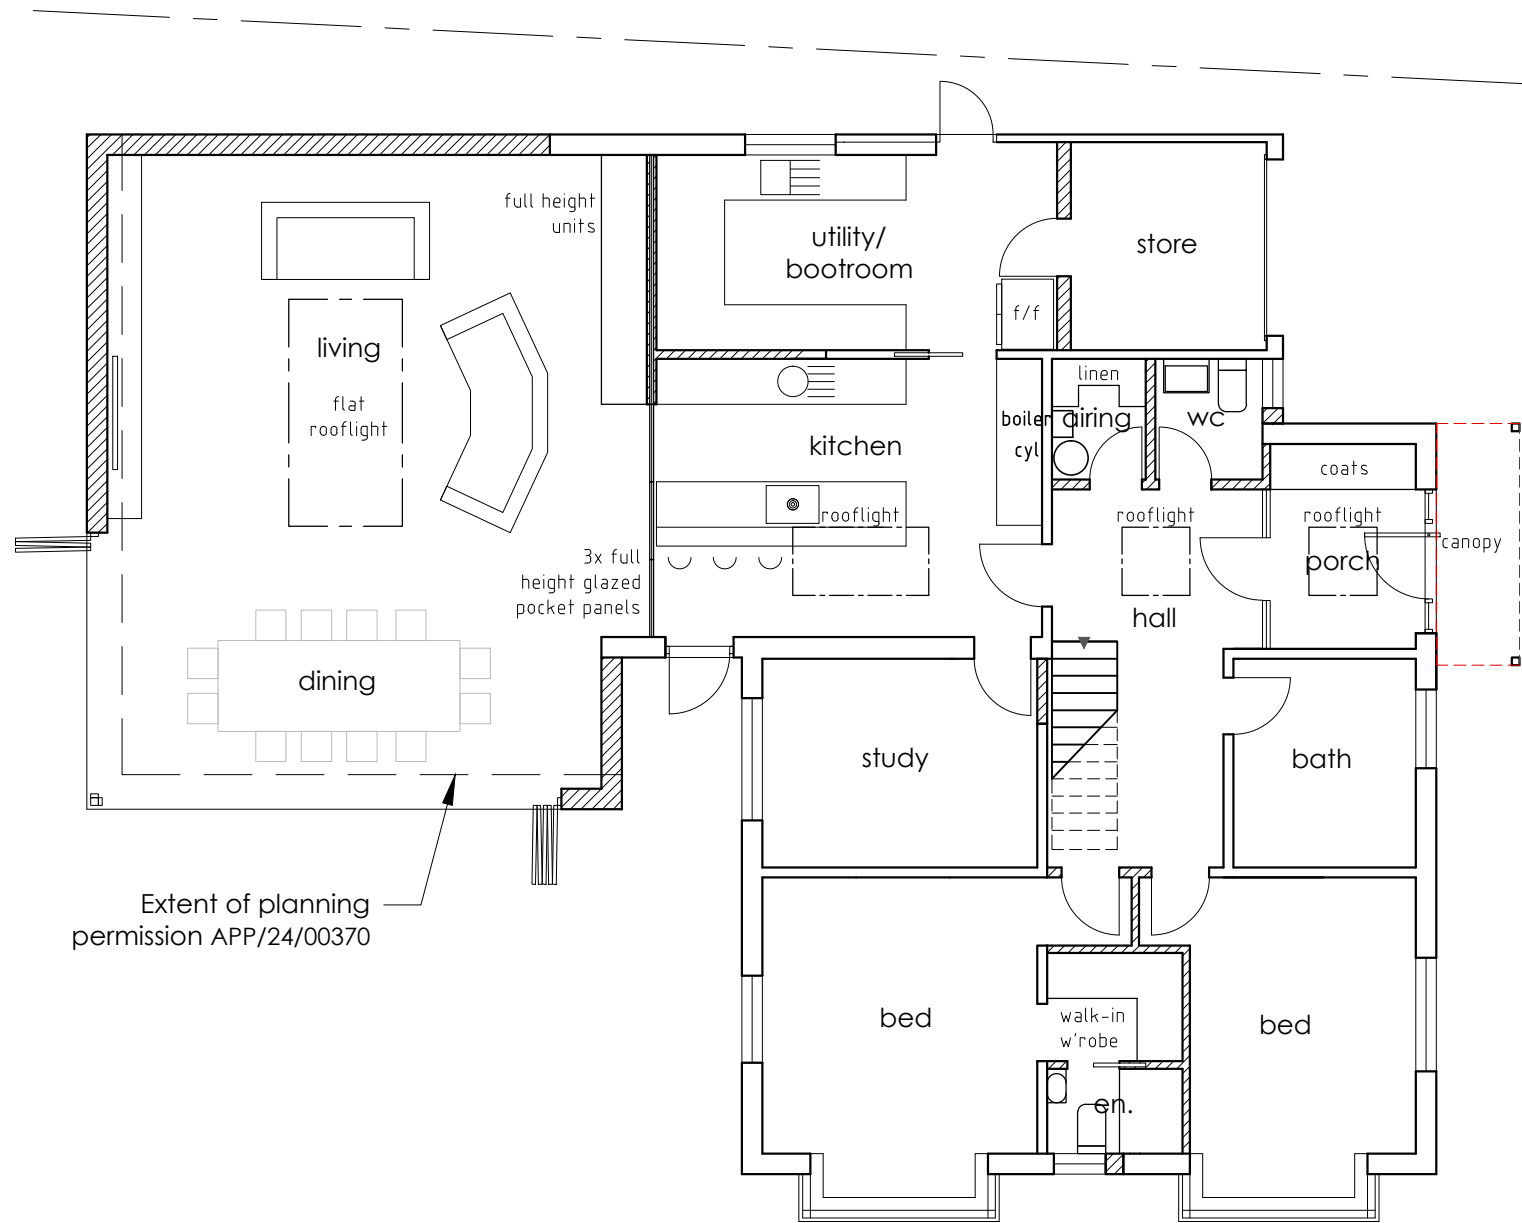

GROUND: PROPOSED
1:100

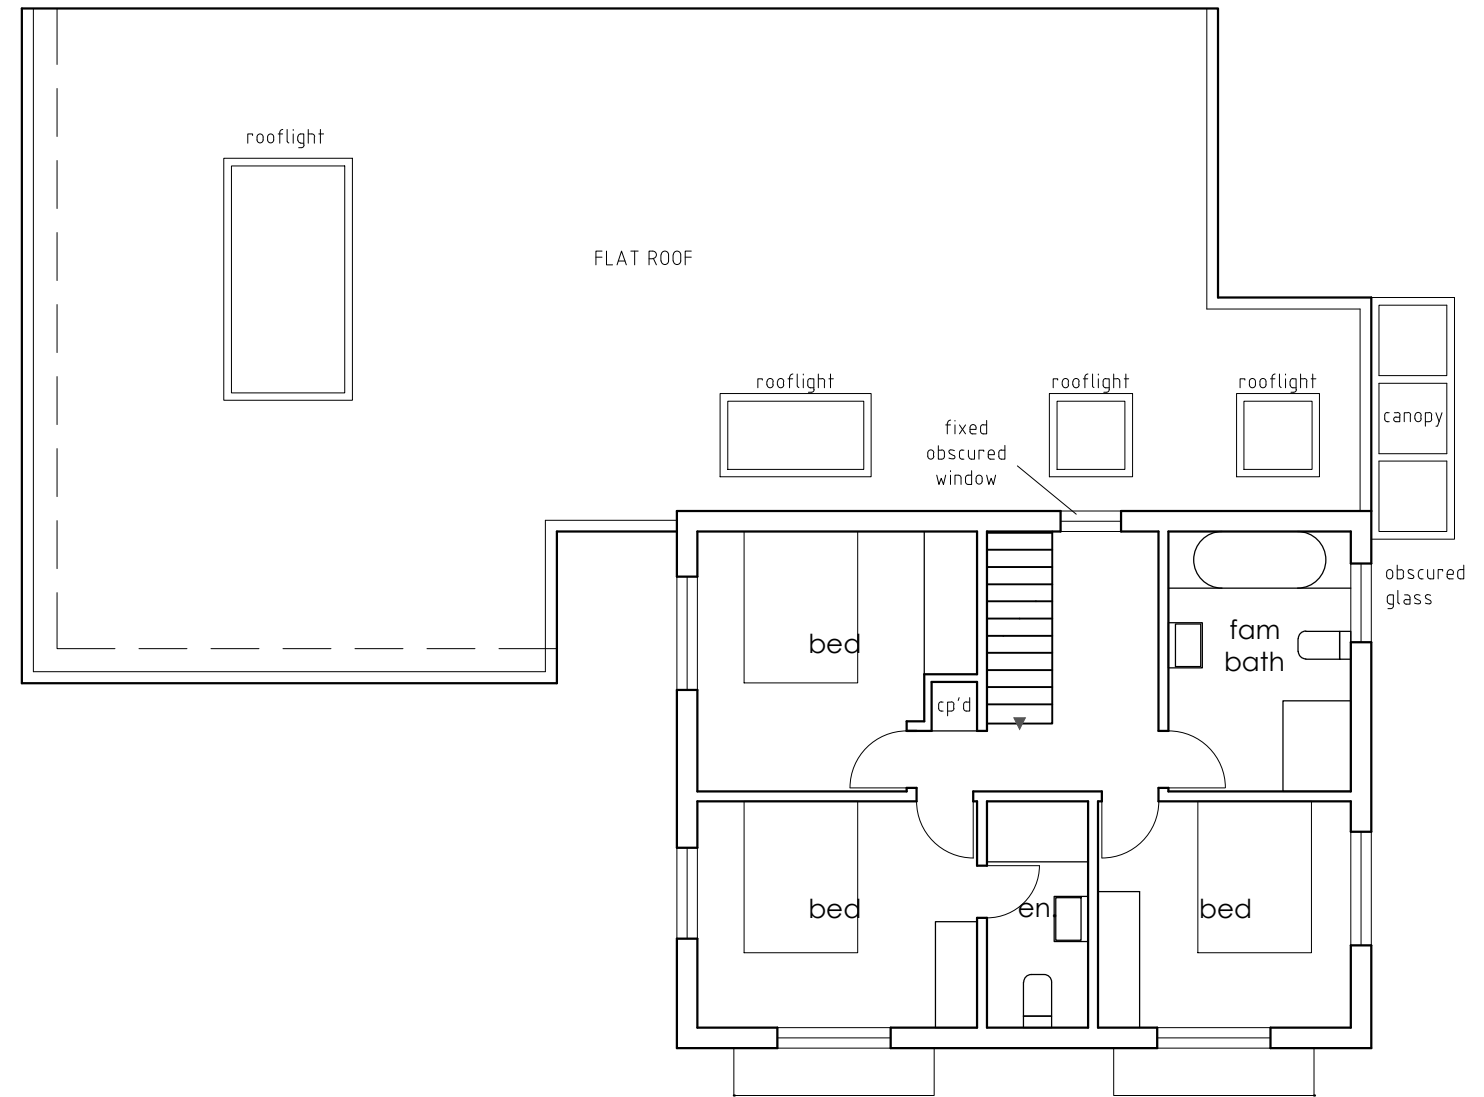

FIRST FLOOR: PROPOSED
1:100

