



SCHEDULE OF MATERIALS:
 SLATE TILES TO ROOF PITCHES;
 GRP FLAT ROOF BEHIND PARAPET;
 EXTERNAL WALL INSULATION (EWI) TO BRICKWORK WALLS
 (COLOUR: WHITE/LIGHT);
 VERTICAL THERMOWOOD CLADDING OR SIMILAR
 (COLOUR: LARCH);
 POWDER COATED ALUMINIUM WINDOWS AND DOORS
 (COLOUR: LIGHT SMOKE)
 POWDER COATED STEEL ENTRANCE CANOPY

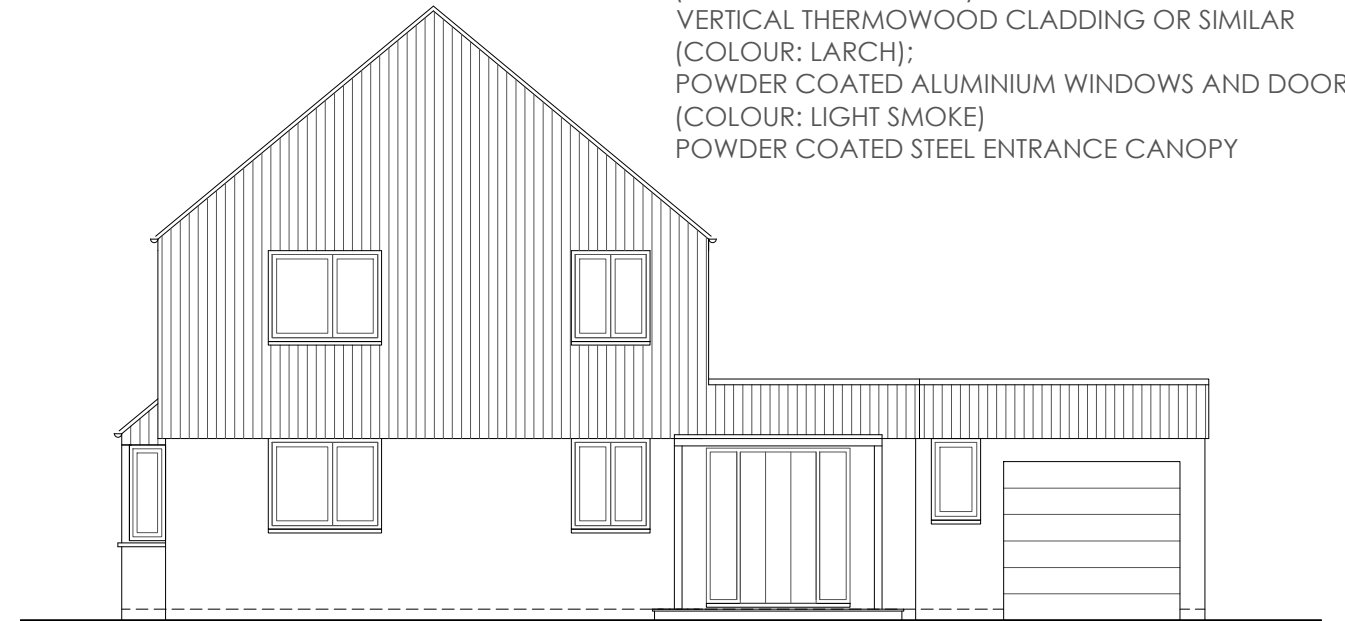

FRONT (S): PROPOSED
1:100



SIDE (E): PROPOSED
1:100

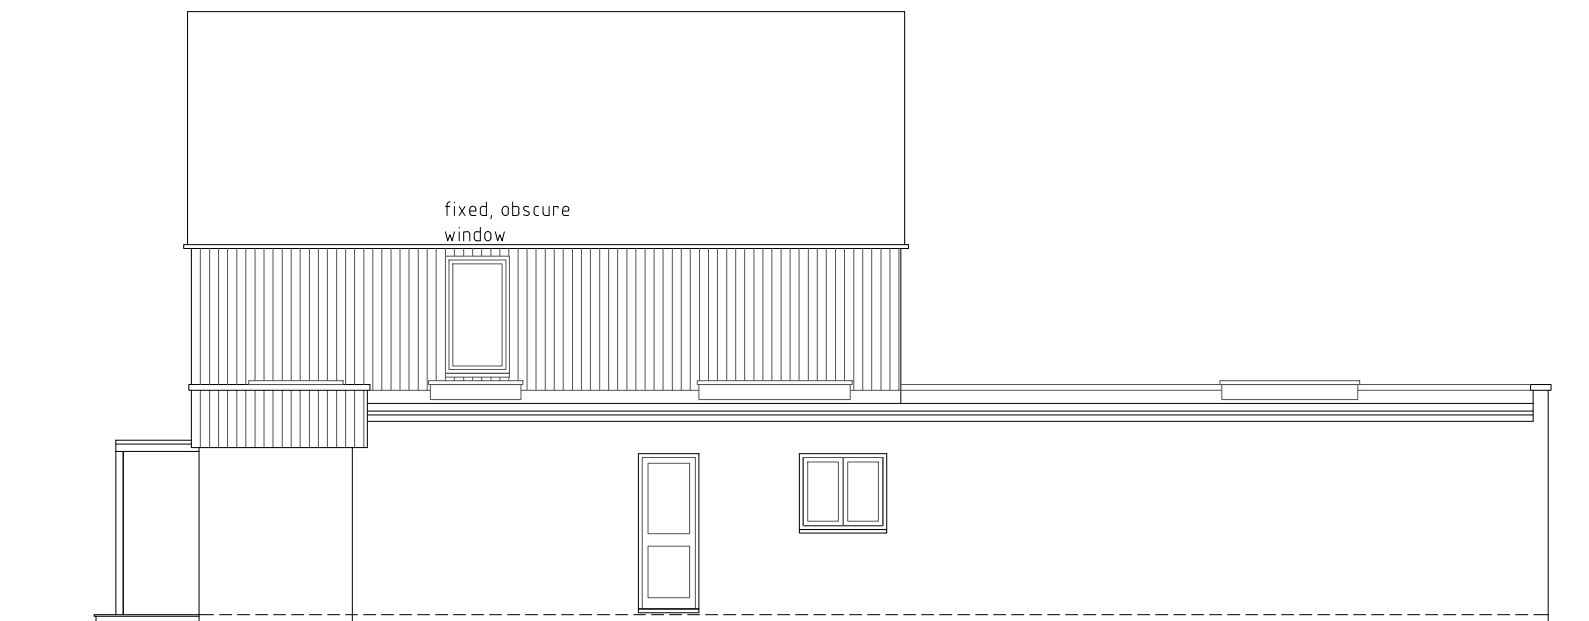

REAR (N): PROPOSED
1:100



SIDE (W): PROPOSED
1:100

SCALE 1:100
 0m 5m