


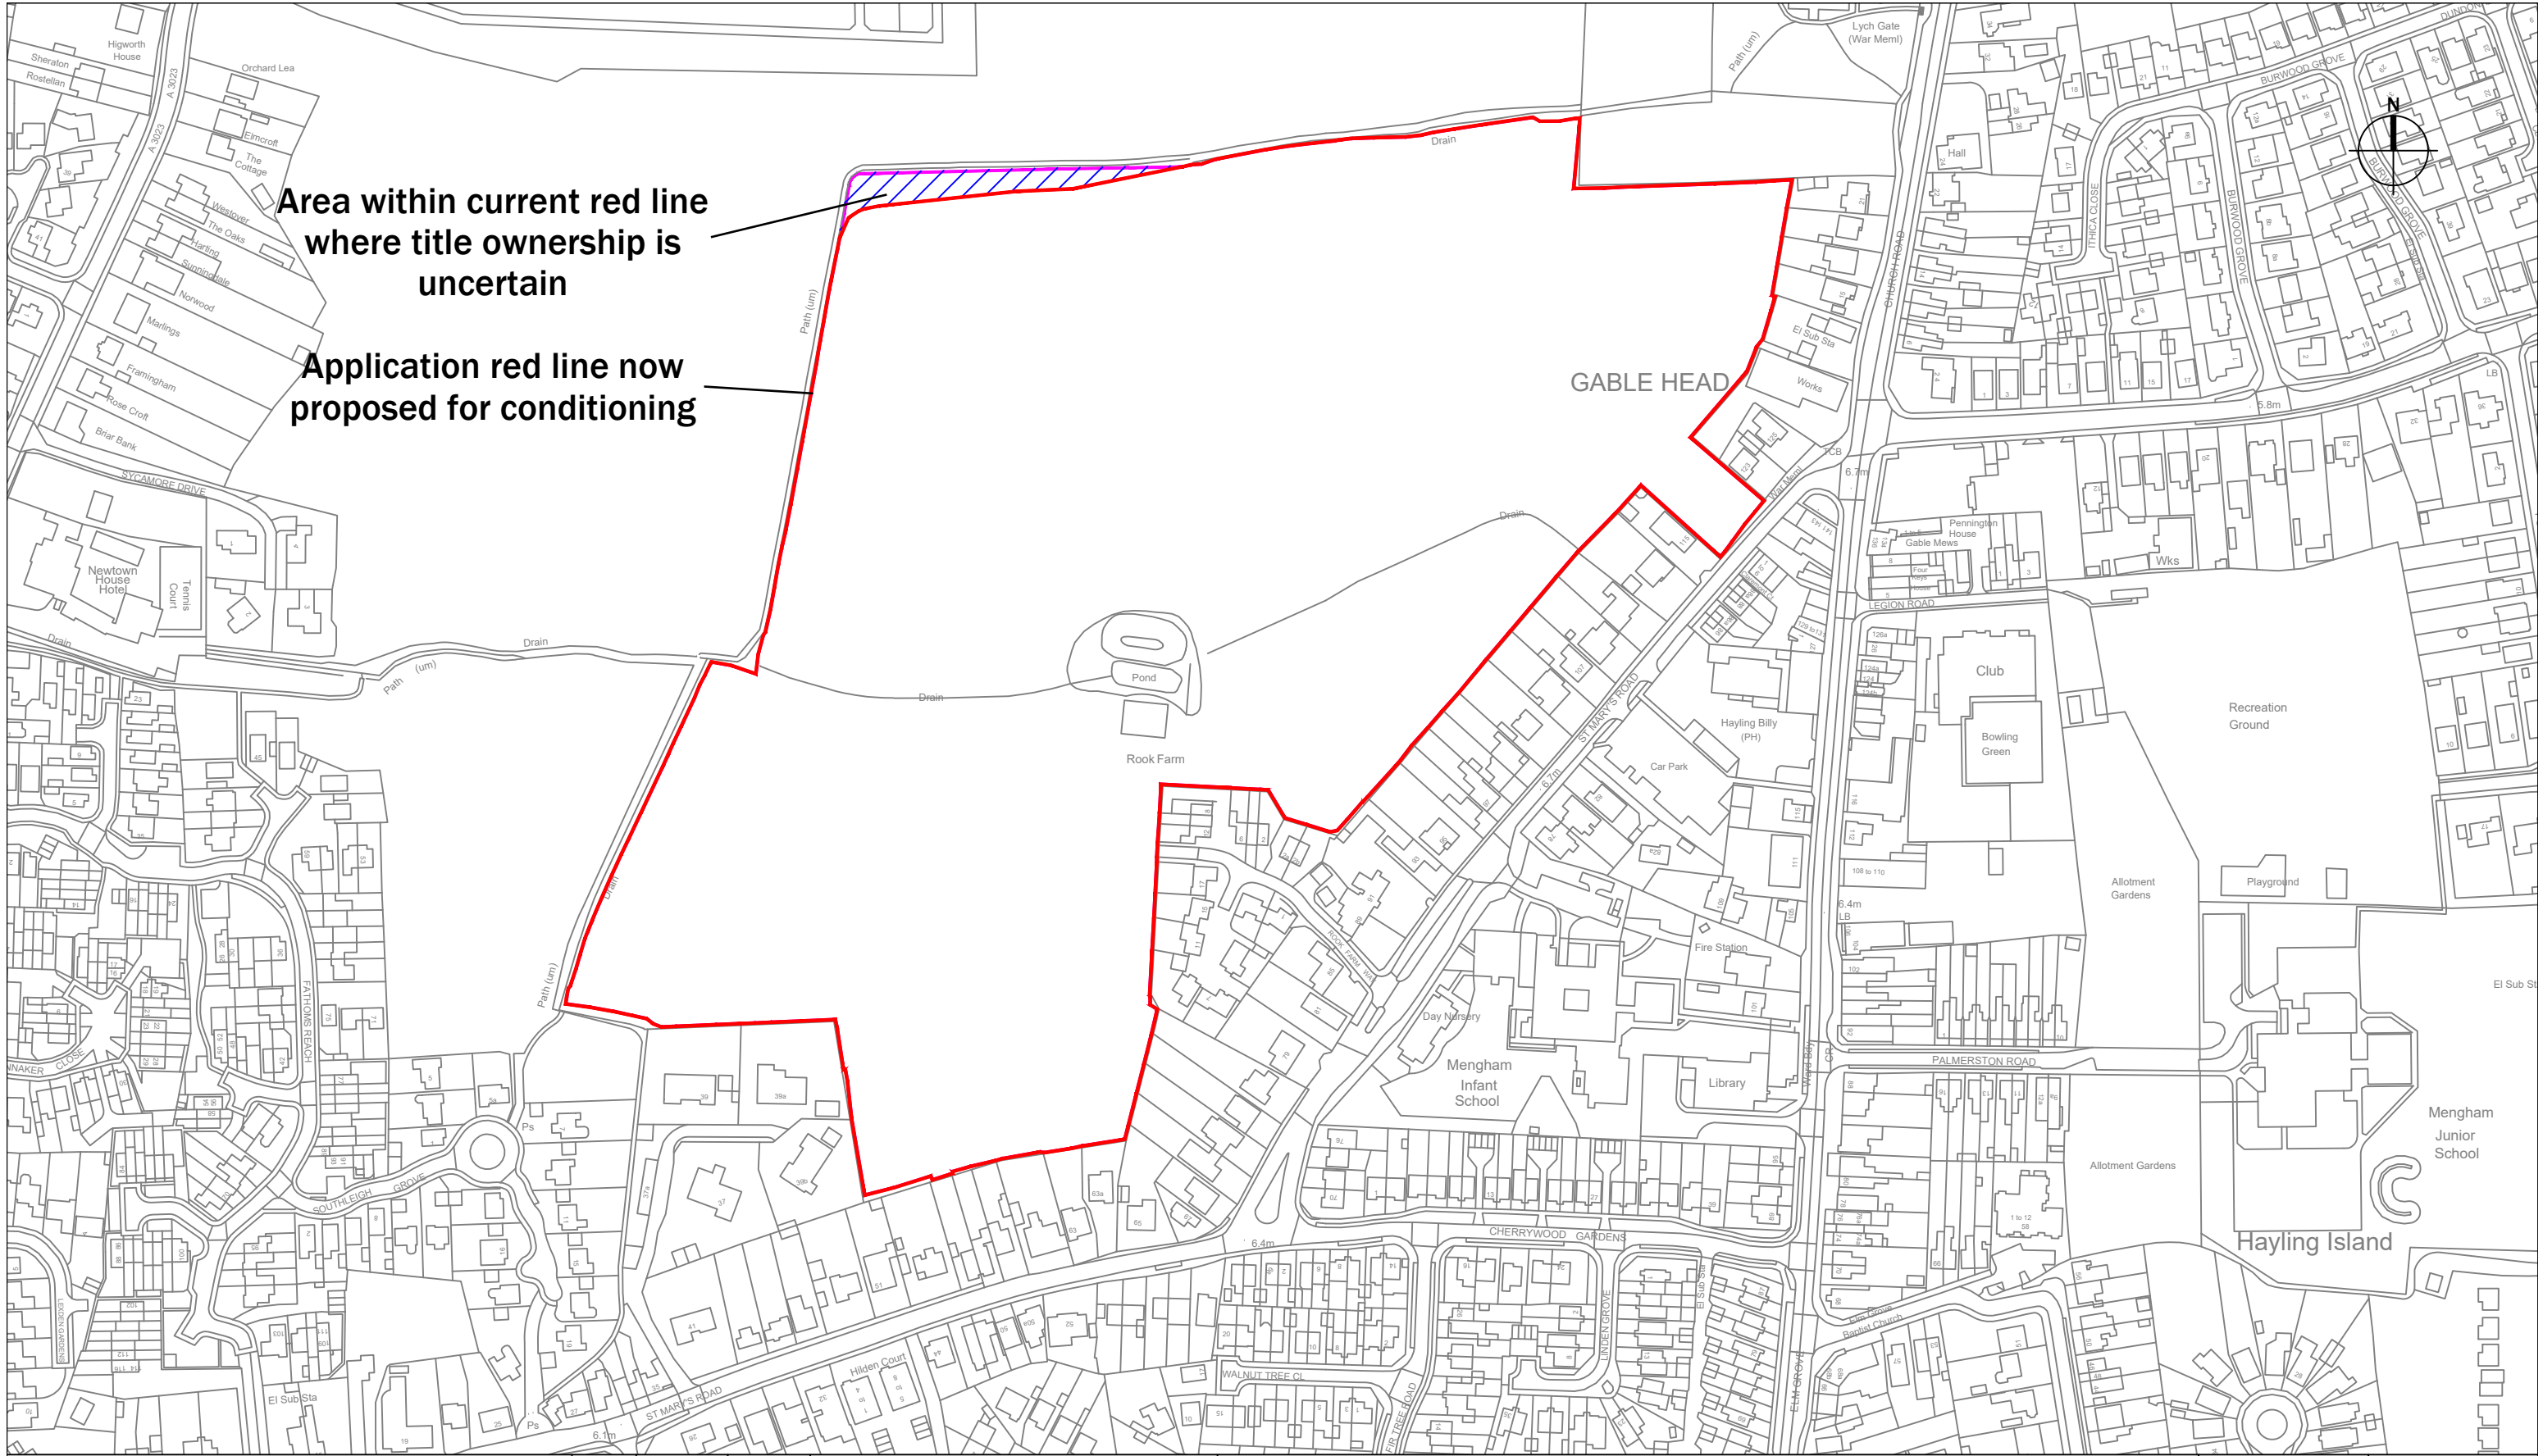

  GLADMAN Gladman House, Alexandria Way Congleton Business Park Congleton, Cheshire CW12 1LB Tel: 01260 288800 Fax: 01260 288801 www.gladman.co.uk					Project	St Mary's Road, Hayling Island	Drawn by	Issue date
	*	*	*	*			SB	26.02.2026
	Rev	Date	By	Revision notes	Title	LOCATION PLAN - COMPARISON	Title checked by	Title checked date
	Status	LEGAL	SB	22.09.2025				
			Highways checked by	Highways checked date				
						SB	22.09.2025	
						Topo checked by	Topo checked date	
						NL	22-09-16	
						Scale(s)		
						1:2500 @ A3		
						Drawing No		
						2017-133/103		