



Stantec UK Limited
Caversham Bridge House, Waterman Place
Reading
RG1 8DN
Tel. +44 1189 500 761
www.stantec.com/uk

Copyright Reserved

The Contractor shall verify and be responsible for all dimensions. DO NOT scale the drawing.
Any errors or omissions shall be reported to Stantec without delay.
The Copyrights to all designs and drawings are the property of Stantec.
Reproduction or use for any purpose other than that authorised by Stantec is forbidden.

Notes

UTILITIES NOTE: The position of any existing public or private sewers, utility services, plant or apparatus shown on this drawing is believed to be correct, but no warranty to this is expressed or implied. Other such plant or apparatus may also be present but not shown. The Contractor is therefore advised to undertake their own investigation where the presence of any existing sewers, services, plant or apparatus may affect their operations.

P02_UPDATED DRAFT	MHL	ML	2025.10.09
P01_FIRST ISSUE	CE	ML	2025.04.29
Issued/Revision	By	Appd	YYYY.MM.DD
	MHL	ML	SW
	Dwn.	Dsgn.	Chkd.
			2026.03.31
			YYYY.MM.DD

Issue Status

S2 - FOR INFORMATION

This document is suitable only for the purpose noted above.
Use of this document for any other purpose is not permitted.

Client/Project Logo



Client/Project
BLOOR HOMES

SOUTHLEIGH ROAD, HAVANT


HAMPSHIRE, UNITED KINGDOM

Title
NORMANDY WAY
PROPOSED BUS GATE ACCESS

Project No. 332310755	A2 Scale 1:250
Revision P02	Drawing No. 332310755-STN-HGN-XX-SK-H-0004

GEOMETRY

KEY PLAN

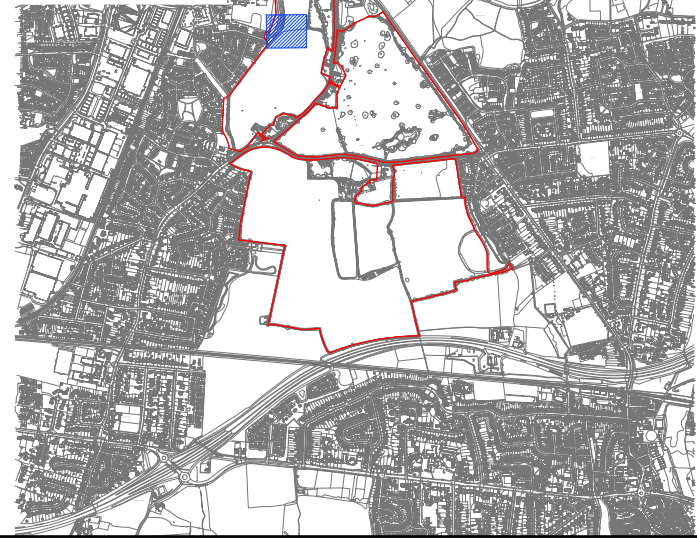

KEY

- HIGHWAY BOUNDARY
- SITE BOUNDARY
- VISIBILITY (25m AT 20mph AS PER MfS)
- INDICATIVE SIGNAGE
- INDICATIVE SIGNAL HEADS
- FOOTWAY
- CYCLEWAY
- VERGE
- CARRIAGEWAY
- TRAFFIC ISLANDS
- TACTILE PAVING (RED)
- CORDUROY PAVING (BLISTER)

VISIBILITY

