



Stantec UK Limited
Caversham Bridge House, Waterman Place
Reading
RG1 8DN
Tel. +44 1189 500 761
www.stantec.com/uk

Copyright Reserved

The Contractor shall verify and be responsible for all dimensions. DO NOT scale the drawing.
Any errors or omissions shall be reported to Stantec without delay.
The Copyrights to all designs and drawings are the property of Stantec.
Reproduction or use for any purpose other than that authorised by Stantec is forbidden.

Notes

UTILITIES NOTE: The position of any existing public or private sewers, utility services, plant or apparatus shown on this drawing is believed to be correct, but no warranty to this is expressed or implied. Other such plant or apparatus may also be present but not shown. The Contractor is therefore advised to undertake their own investigation where the presence of any existing sewers, services, plant or apparatus may affect their operations.

P03 UPDATED FOR SUBMISSION	MHL	ML	2026.03.06
P02 UPDATED DRAFT	MHL	ML	2025.10.09
P01 FIRST ISSUE	CE	ML	2025.04.29
Issued/Revision	By	Appd	YYYY.MM.DD
	MHL	ML	SW 2026.03.31
	Dwn.	Dsgn.	Chkd. YYYY.MM.DD

Issue Status

S2 - FOR INFORMATION

This document is suitable only for the purpose noted above.
Use of this document for any other purpose is not permitted.

Client/Project Logo



Client/Project
BLOOR HOMES

SOUTHLEIGH ROAD, HAVANT


HAMPSHIRE, UNITED KINGDOM

Title
SOUTHLEIGH ROAD
PROPOSED DEVELOPMENT ACCESS
(EASTERN)

Project No. 332310755	A2 Scale AS SHOWN
Revision P03	Drawing No. 332310755-STN-HGN-XX-SK-H-0003


GEOMETRY

INSET A

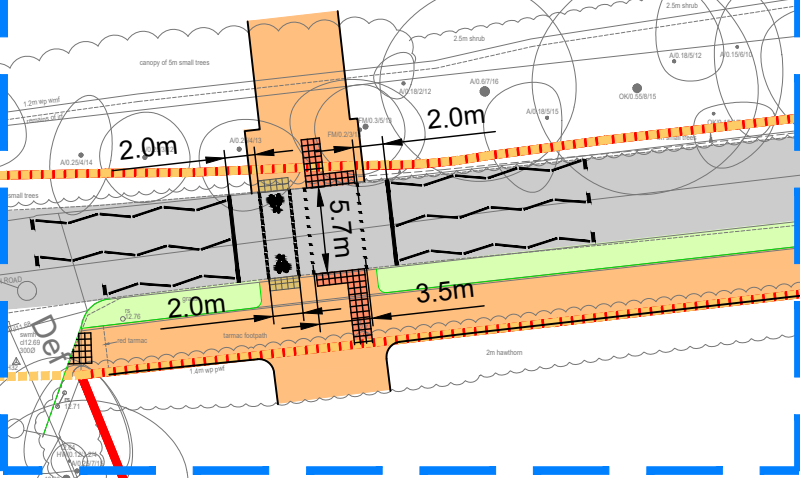


- KEY
- HIGHWAY BOUNDARY
 - SITE BOUNDARY
 - FORWARD VISIBILITY (25m AT 20mph AS PER MfS)
 - FORWARD VISIBILITY (43m AT 30mph AS PER MfS)
 - FORWARD VISIBILITY (70m AT 40mph AS PER DMRB)
 - INDICATIVE SIGNAL HEADS
 - FOOTWAY
 - CYCLEWAY
 - VERGE
 - CARRIAGEWAY
 - TRAFFIC ISLANDS
 - TACTILE PAVING (RED)
 - CORDUROY PAVING (BLISTER)

KEY PLAN

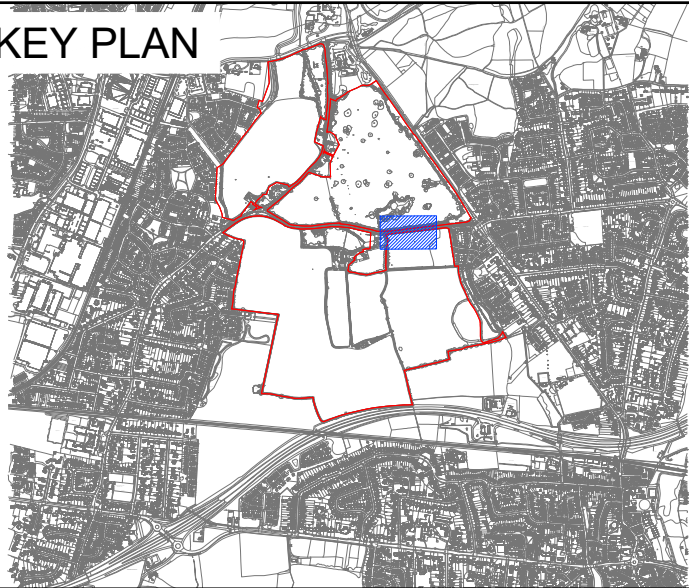

INSET A:
SOUTHLEIGH ROAD CONTROLLED CROSSING

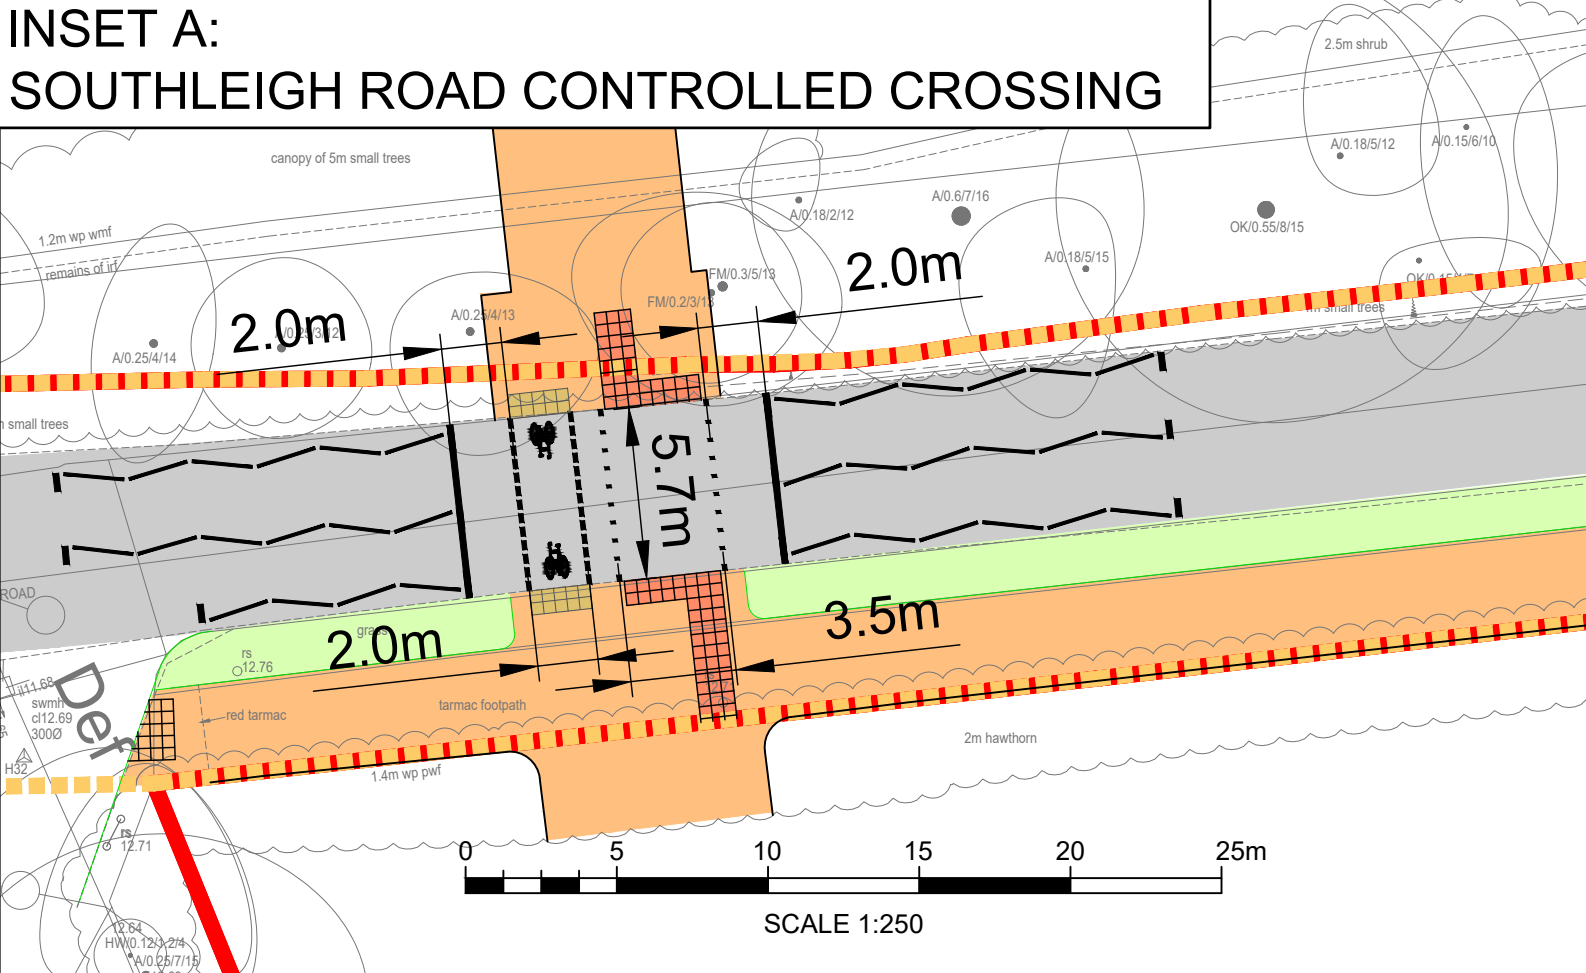

ROUNDABOUT FORWARD VISIBILITY

