


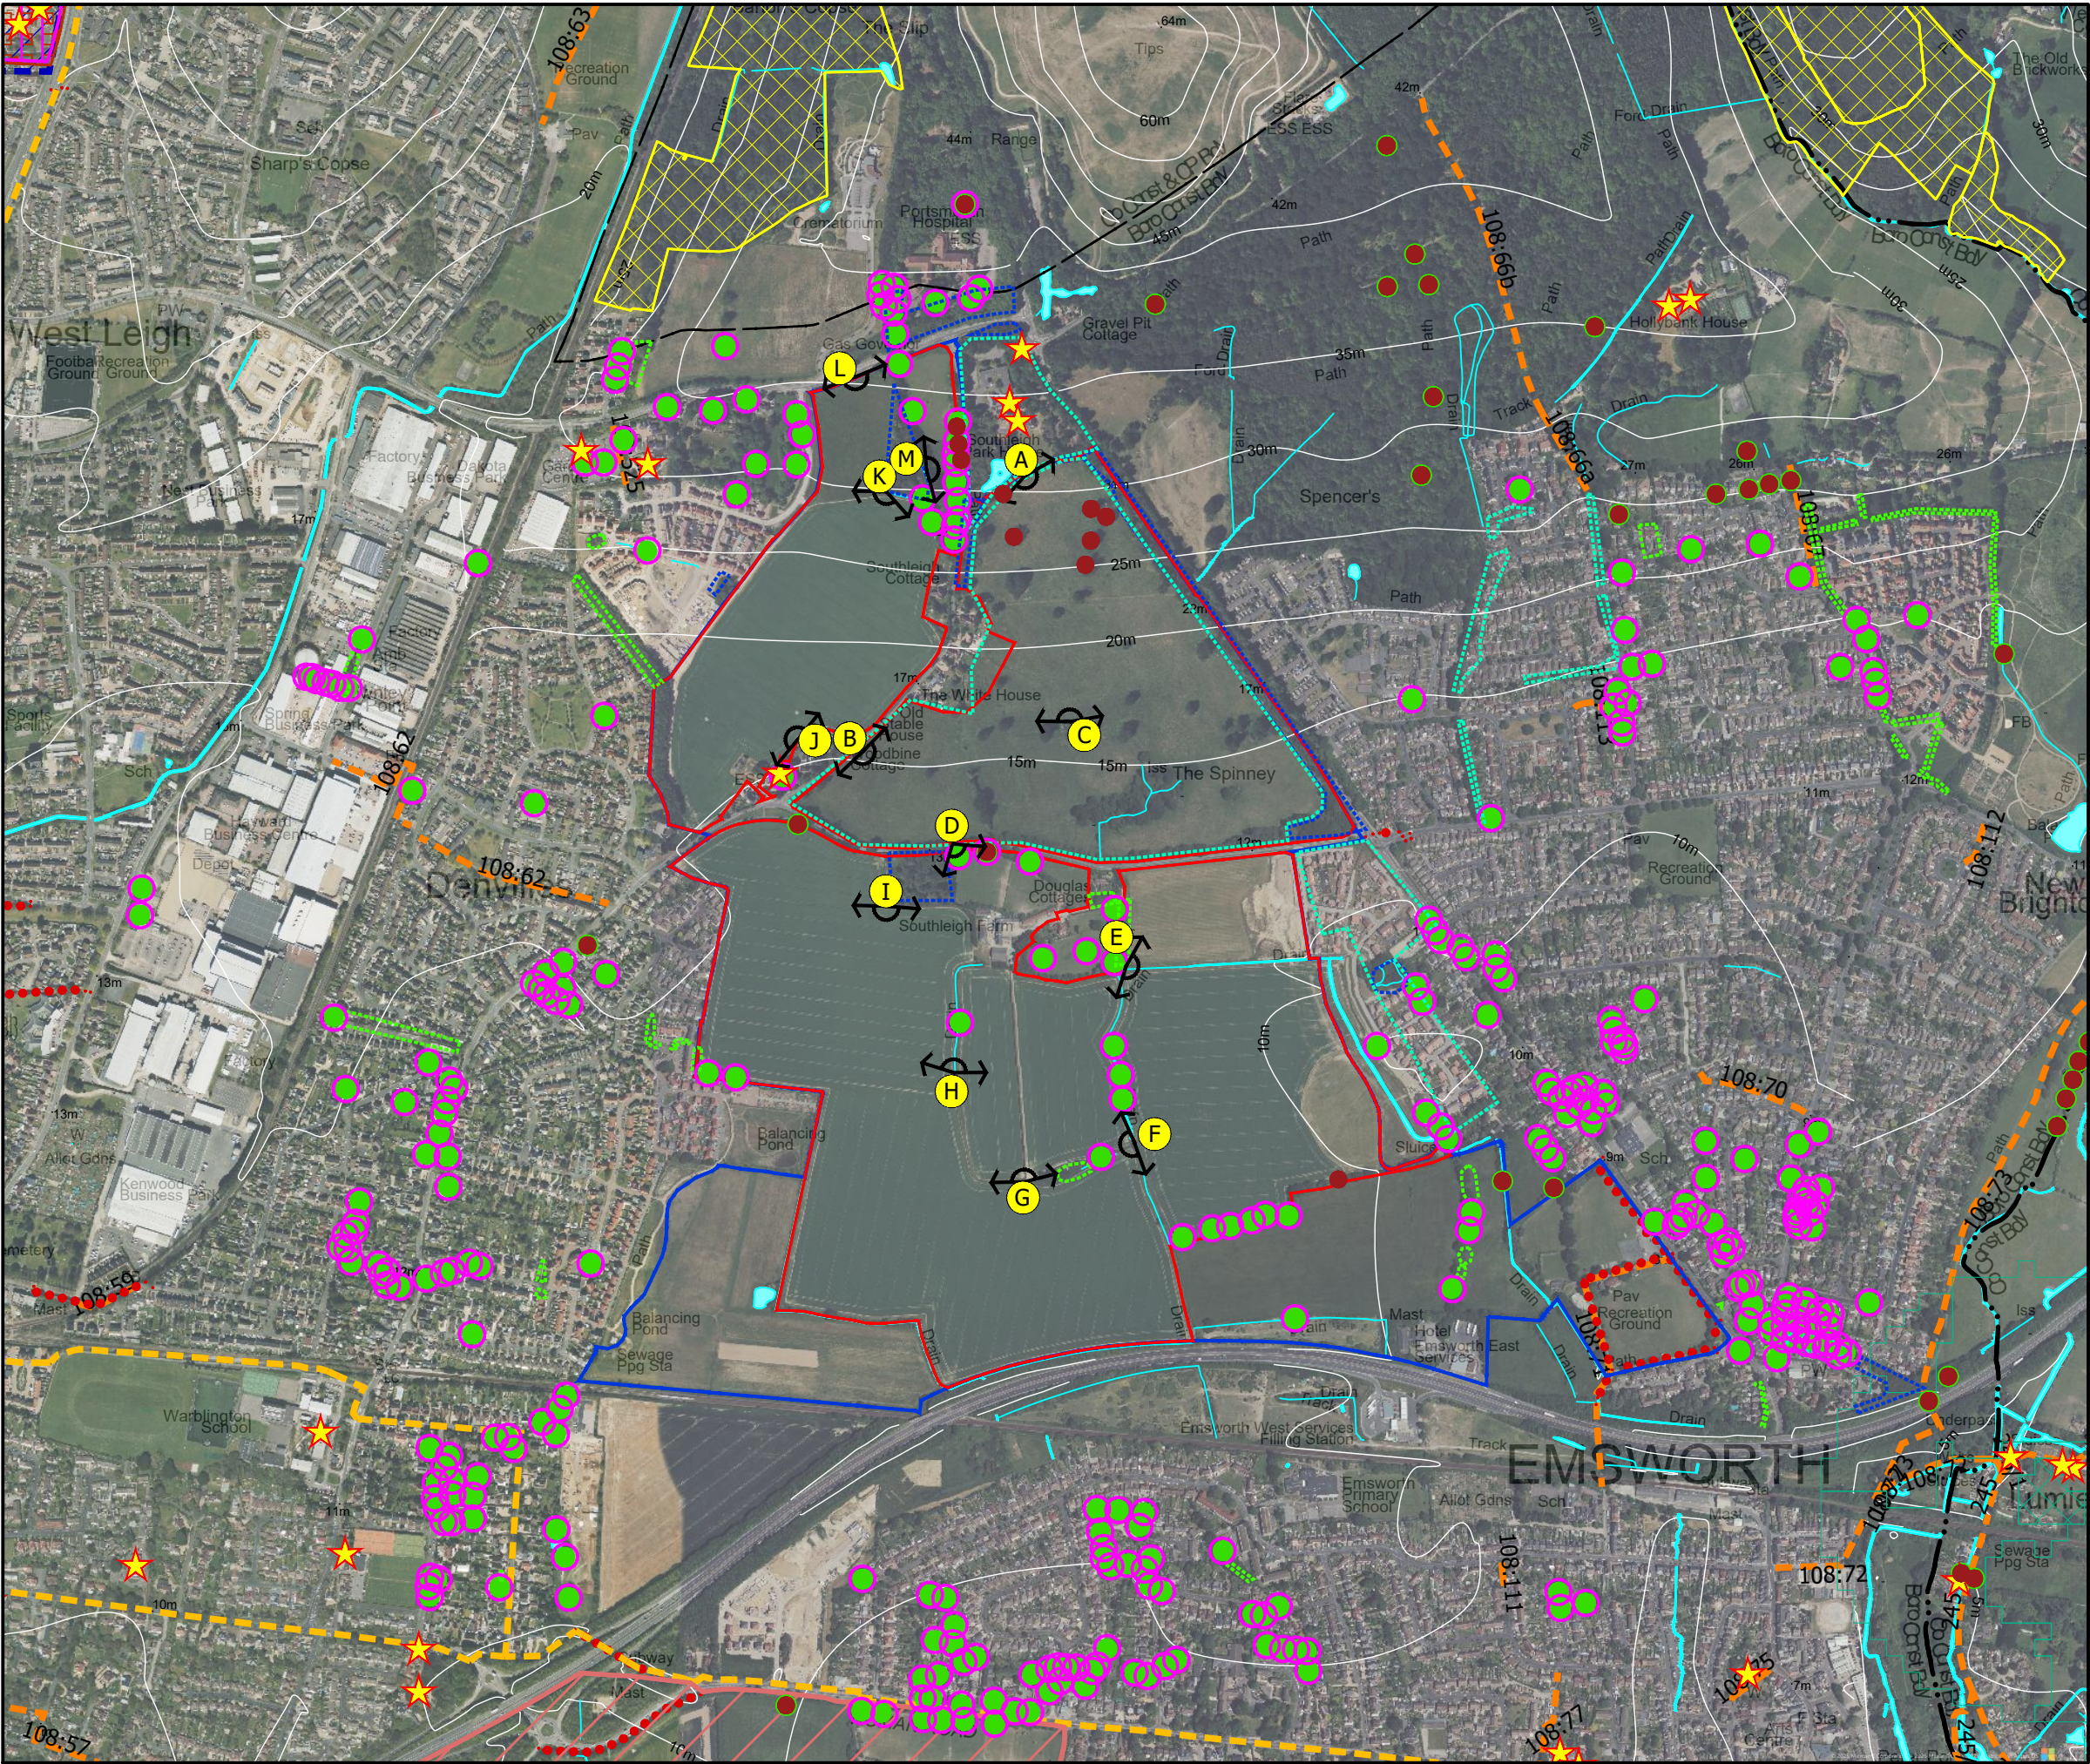

The scaling of this drawing cannot be assured

Revision	Date	Drn	Ckd

LEGEND

- Site Boundary
- Draft Allocation Boundary
- Existing Water Courses and Features
- Contours/Spot Heights (Metres AOD)
- Public Rights of Way
- Sustrans Cycle Route
- Cycle Route
- Listed Buildings
- Conservation Area
- Registered Parks and Gardens
- Area of Outstanding Natural Beauty
- Ancient Woodland
- Country Park
- Veteran Trees
- TPO- Individual Trees (Within 500m of site boundary)
- TPO- Areas (Within 500m of site boundary)
- TPO- Group (Within 500m of site boundary)
- TPO- Woodland (Within 500m of site boundary)
- Location of Site Appraisal Photographs (Photographs A-M)

Sources:

- OS Mapping
- Natural England GIS Data Set
- Historic England National Monument Record GIS Data Set
- County Council Definitive Map
- Sustrans National Cycle Network GIS Data
- Department of Transport Cycle Network Model
- County Council Local Plan Proposals Map Adopted
- Havant Borough Council Interpolated from TPO mapping
- Interpolated from Woodland Trust Tree Inventory mapping

Data collated for constraints and analysis mapping is based on publicly available sources at the time of preparation inserted using the British National Grid and may itself not be accurate. Stantec shall not be liable for the accuracy of data derived from external sources.

FIGURE 8.4

Project
Southleigh, Havant

Drawing Title
Site Appraisal Plan

Date	Scale	Drawn by	Check by
08.04.2025	1:10 @A3	DW	PC
Project No	Drawing No		Revision
333101046	BL-LP-04		-

0100200300400500m



Stantec

Stantec UK Limited
101 Victoria Street
Bristol
BS1 6PU
T: 0117 929 9677



stantec.com/uk