



Copyright Reserved

The Contractor shall verify and be responsible for all dimensions. DO NOT scale the drawing. Any errors or omissions shall be reported to Stantec without delay. The Copyrights to all designs and drawings are the property of Stantec. Reproduction or use for any purpose other than that authorised by Stantec is forbidden.

Notes

UTILITIES NOTE: The position of any existing public or private sewers, utility services, plant or apparatus shown on this drawing is believed to be correct, but no warranty to this is expressed or implied. Other such plant or apparatus may also be present but not shown. The Contractor is therefore advised to undertake their own investigation where the presence of any existing sewers, services, plant or apparatus may affect their operations.

KEY PLAN

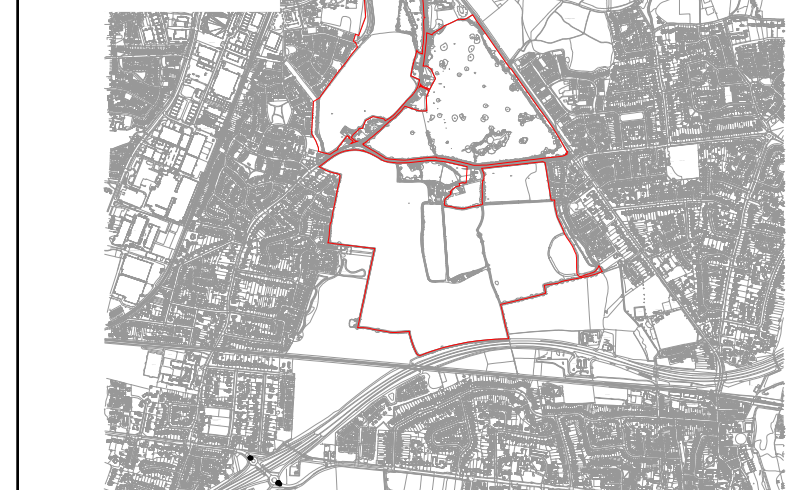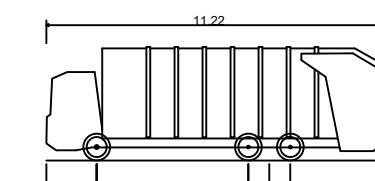

Phoenix 2 Duo Recycler (P2-15W with Elite 6x4 chassis)	
Overall Length	11.220m
Overall Width	2.530m
Overall Body Height	3.756m
Min Body Ground Clearance	0.309m
Track Width	2.530m
Lock to lock time	4.00s
Kerb to Kerb Turning Radius	11.550m

KEY

 HIGHWAY BOUNDARY

— SITE BOUNDARY

P01 DRAFT FOR DISCUSSION	MHL	ML	2026.03.30
Issued/Revision	By	Appd	YYYY.MM.DD
	MHL	ML	SW 2026.03.30
	Dwn.	Dsgn.	Chkd. YYYY.MM.DD

Issue Status

S2 - FOR INFORMATION

This document is suitable only for the purpose noted above.
Use of this document for any other purpose is not permitted.

Client/Project Logo



Client/Project
BLOOR HOMES


SOUTHLEIGH ROAD HAVANT


HAMPSHIRE, UNITED KINGDOM

Title

HORNDEN RD/ COMLEY HILL
MITIGATION SCHEME
SWEEP PATH ANALYSIS - 11.2m REFUSE
VEHICLE

Project No. 332310755	A1 Scale 1:500
Revision P01	Drawing No. 332310755-STN-HGN-SW-DR-CH-0013

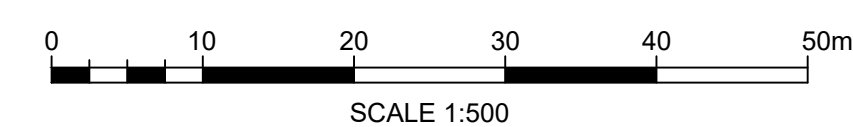

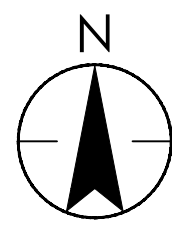



Stantec UK Limited
Caversham Bridge House, Waterman Place
Reading
RG1 8DN
Tel. +44 1189 500 761
www.stantec.com/uk

Copyright Reserved

The Contractor shall verify and be responsible for all dimensions. DO NOT scale the drawing.
Any errors or omissions shall be reported to Stantec without delay.
The Copyrights to all designs and drawings are the property of Stantec.
Reproduction or use for any purpose other than that authorised by Stantec is forbidden.

Notes

UTILITIES NOTE: The position of any existing public or private sewers, utility services, plant or apparatus shown on this drawing is believed to be correct, but no warranty to this is expressed or implied. Other such plant or apparatus may also be present but not shown. The Contractor is therefore advised to undertake their own investigation where the presence of any existing sewers, services, plant or apparatus may affect their operations.

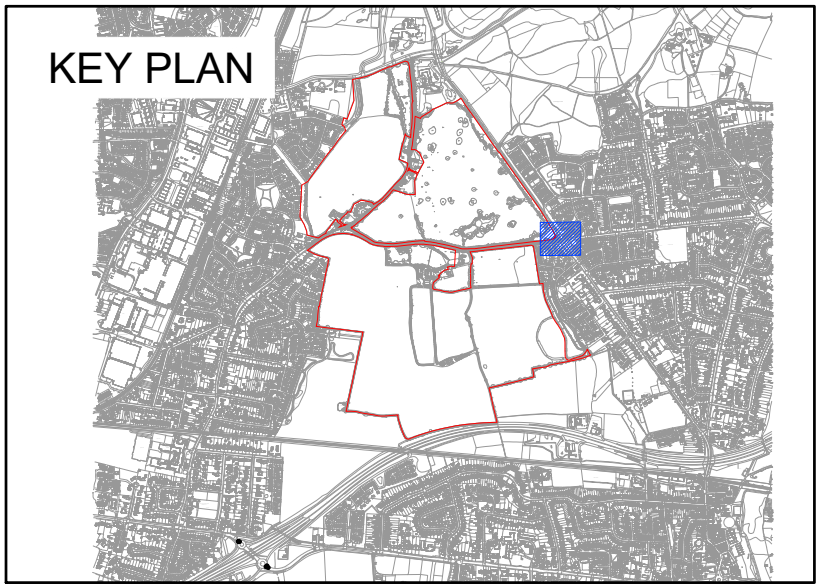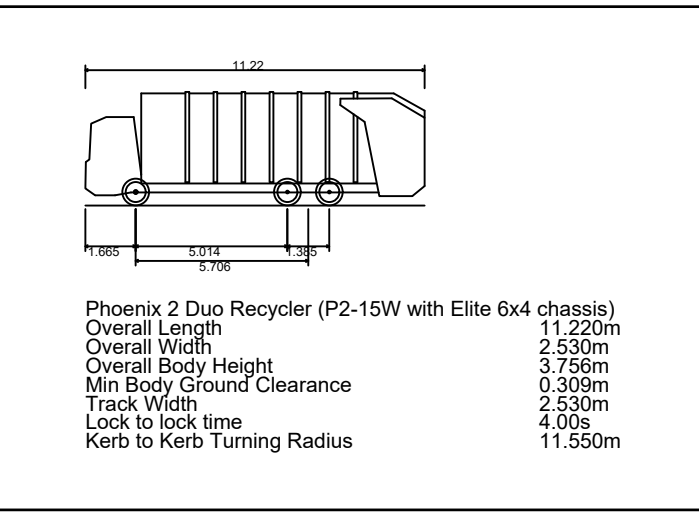

KEY

- HIGHWAY BOUNDARY
- SITE BOUNDARY

P01: DRAFT FOR DISCUSSION	MHL	ML	2024.03.30
Issued/Revision	By	Appd	YYYY.MM.DD
	MHL	ML	SW
	Dwn.	Dsgn.	Chkd.
			2024.03.30
			YYYY.MM.DD

Issue Status

S2 - FOR INFORMATION

This document is suitable only for the purpose noted above.
Use of this document for any other purpose is not permitted.

Client/Project Logo



Client/Project
BLOOR HOMES

SOUTHLEIGH ROAD HAVANT

HAMPSHIRE, UNITED KINGDOM

Title
HORNDEN ROAD / SOUTHLEIGH ROAD
MITIGATION SCHEME
SWEEP PATH ANALYSIS - 11.2m REFUSE
VEHICLE

Project No. 332310755	A1 Scale 1:500
Revision P01	Drawing No. 332310755-STN-HGN-SW-DR-CH-0014

