

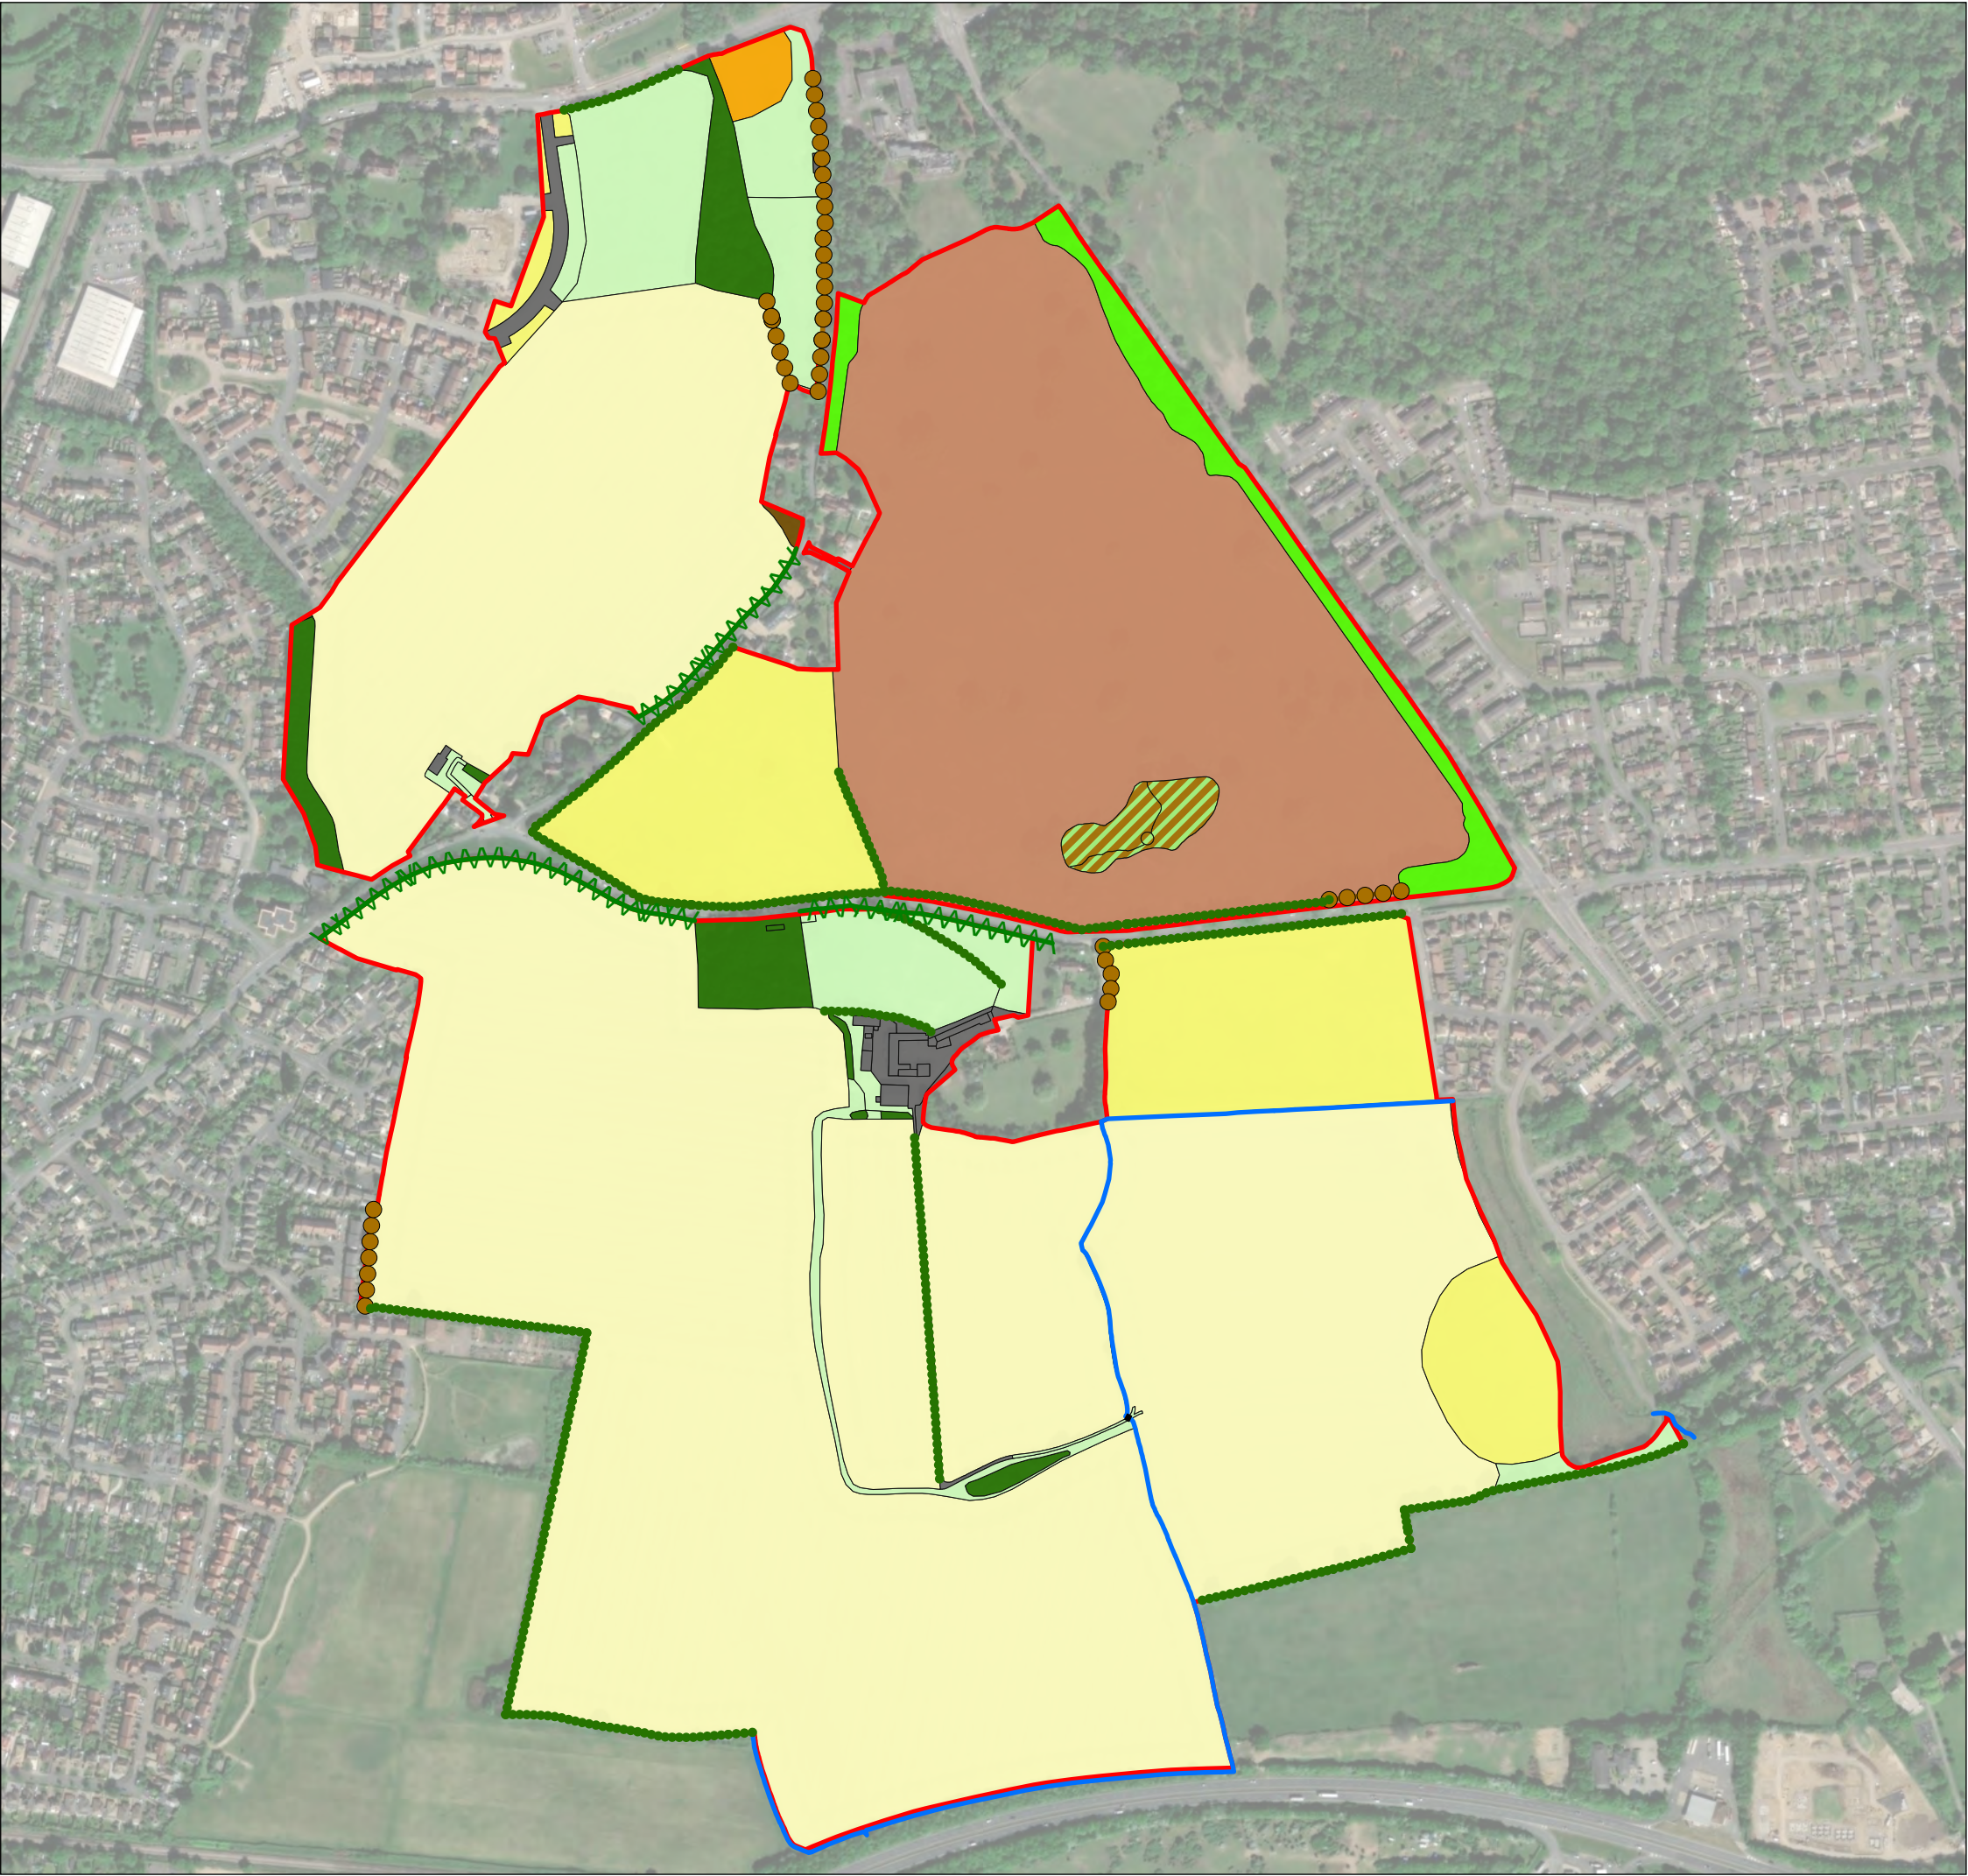


Figure 9.3 Habitats and Vegetation

- KEY
- Site boundary
 - Species-rich native hedgerow
 - Native hedgerow
 - Line of trees
 - Ditches
 - Culvert
 - Cereal crops
 - Developed land; sealed surface
 - Lowland mixed deciduous woodland
 - Mixed scrub
 - Other lowland acid grassland
 - Other neutral grassland
 - Other woodland; broadleaved
 - Modified grassland
 - Other woodland; mixed
 - Wood-pasture and parkland

SCALE: 1:5,750 at A3

0 100 200 300 400 Metres



CLIENT: Bloor Homes

PROJECT: Southleigh, Havant

DATE: 26 February 2026