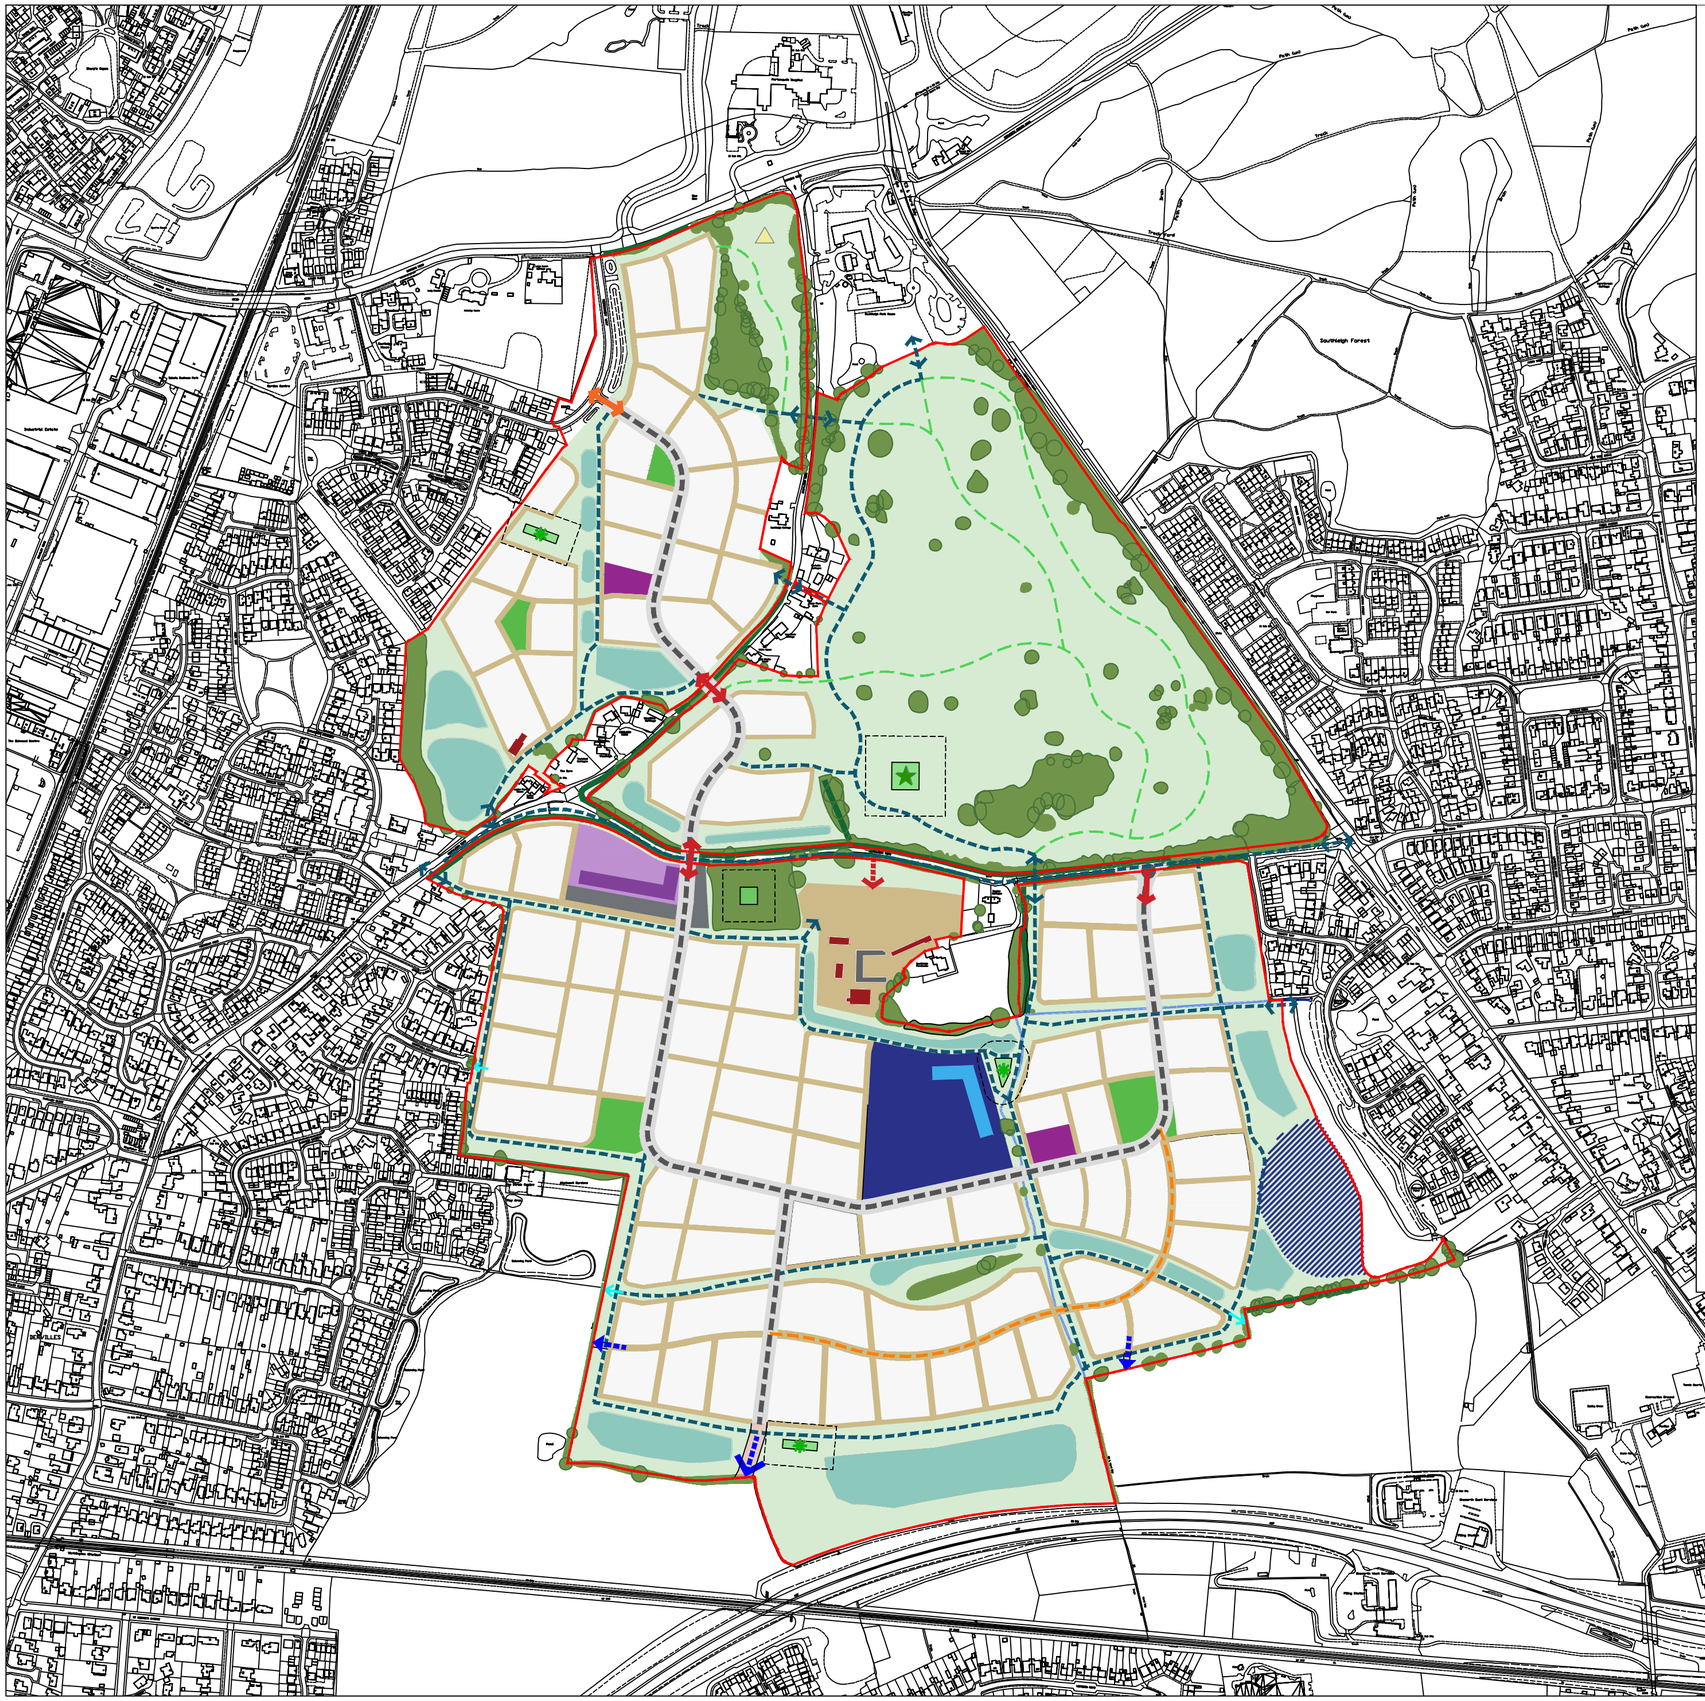

- Site Boundary
- Primary Street / Bus Route / Active Travel
- Secondary Street
- Residential Streets
- Pedestrian / Cycle Links
- Park Run / Fitness Trail
- Primary Vehicular Access (including bus, pedestrian and cycle)
- Secondary Vehicular Access (including pedestrian and cycle)
- Restricted Access (bus, pedestrian and cycle only)
- Potential for future Connection (bus, pedestrian and cycle only)
- Potential for future Vehicular Access (including pedestrian and cycle)
- Pedestrian and Cycle Access
- Potential Pedestrian and Cycle Access
- Public Open Space
- Existing Hedges
- Existing Trees and Woodland
- Leap (indicative location and with offset)
- Neap (indicative location and with offset)
- Bike Skills Trail (indicative location and with offset)
- Local Squares
- Community Orchard (indicative location)
- Existing Water Courses
- Attenuation Basins/Swales (indicative locations)
- Flood Storage Area
- Residential Development Parcel
- Farmyard Area (with retained and removed buildings)
- 3FE Primary School (with indicative building)
- Local Centre (with indicative building)
- Mobility Hub/Market Square
- Children's Nursery / Early Year Facility
- Existing Buildings to be Retained
- Existing Buildings to be Demolished

Reproduced from the Ordnance Survey Map with the permission of the Controller of HMSO. Crown Copyright Reserved. Licence No. 100019279.

U:\333101046\A4 - Drawings & Registers\Masterplanning\333101046 - BL-M-01H - Concept Plan.dwg - A2

The scaling of this drawing cannot be assured

Revision		Date	Drn	Ckd
H	Minor amendments and finalising drg	01.04.26	MD	BW

N

Project
Southleigh, Havant

Drawing Title
Indicative Concept Plan

Date	Scale	Drawn by	Check by
06.03.25	1:5000@A2	TS/MD	BW

Project No	Drawing No	Revision
333101046	BL-M-01	H

0 100 200 50 150 250m

Stantec

Stantec UK Limited
101 Victoria Street
Bristol
BS1 6PU
T: 0117 929 9677

stantec.com\uk