

EXISTING GROUND FLOOR.


SCALE 1:50 A3.



6735

250

13-

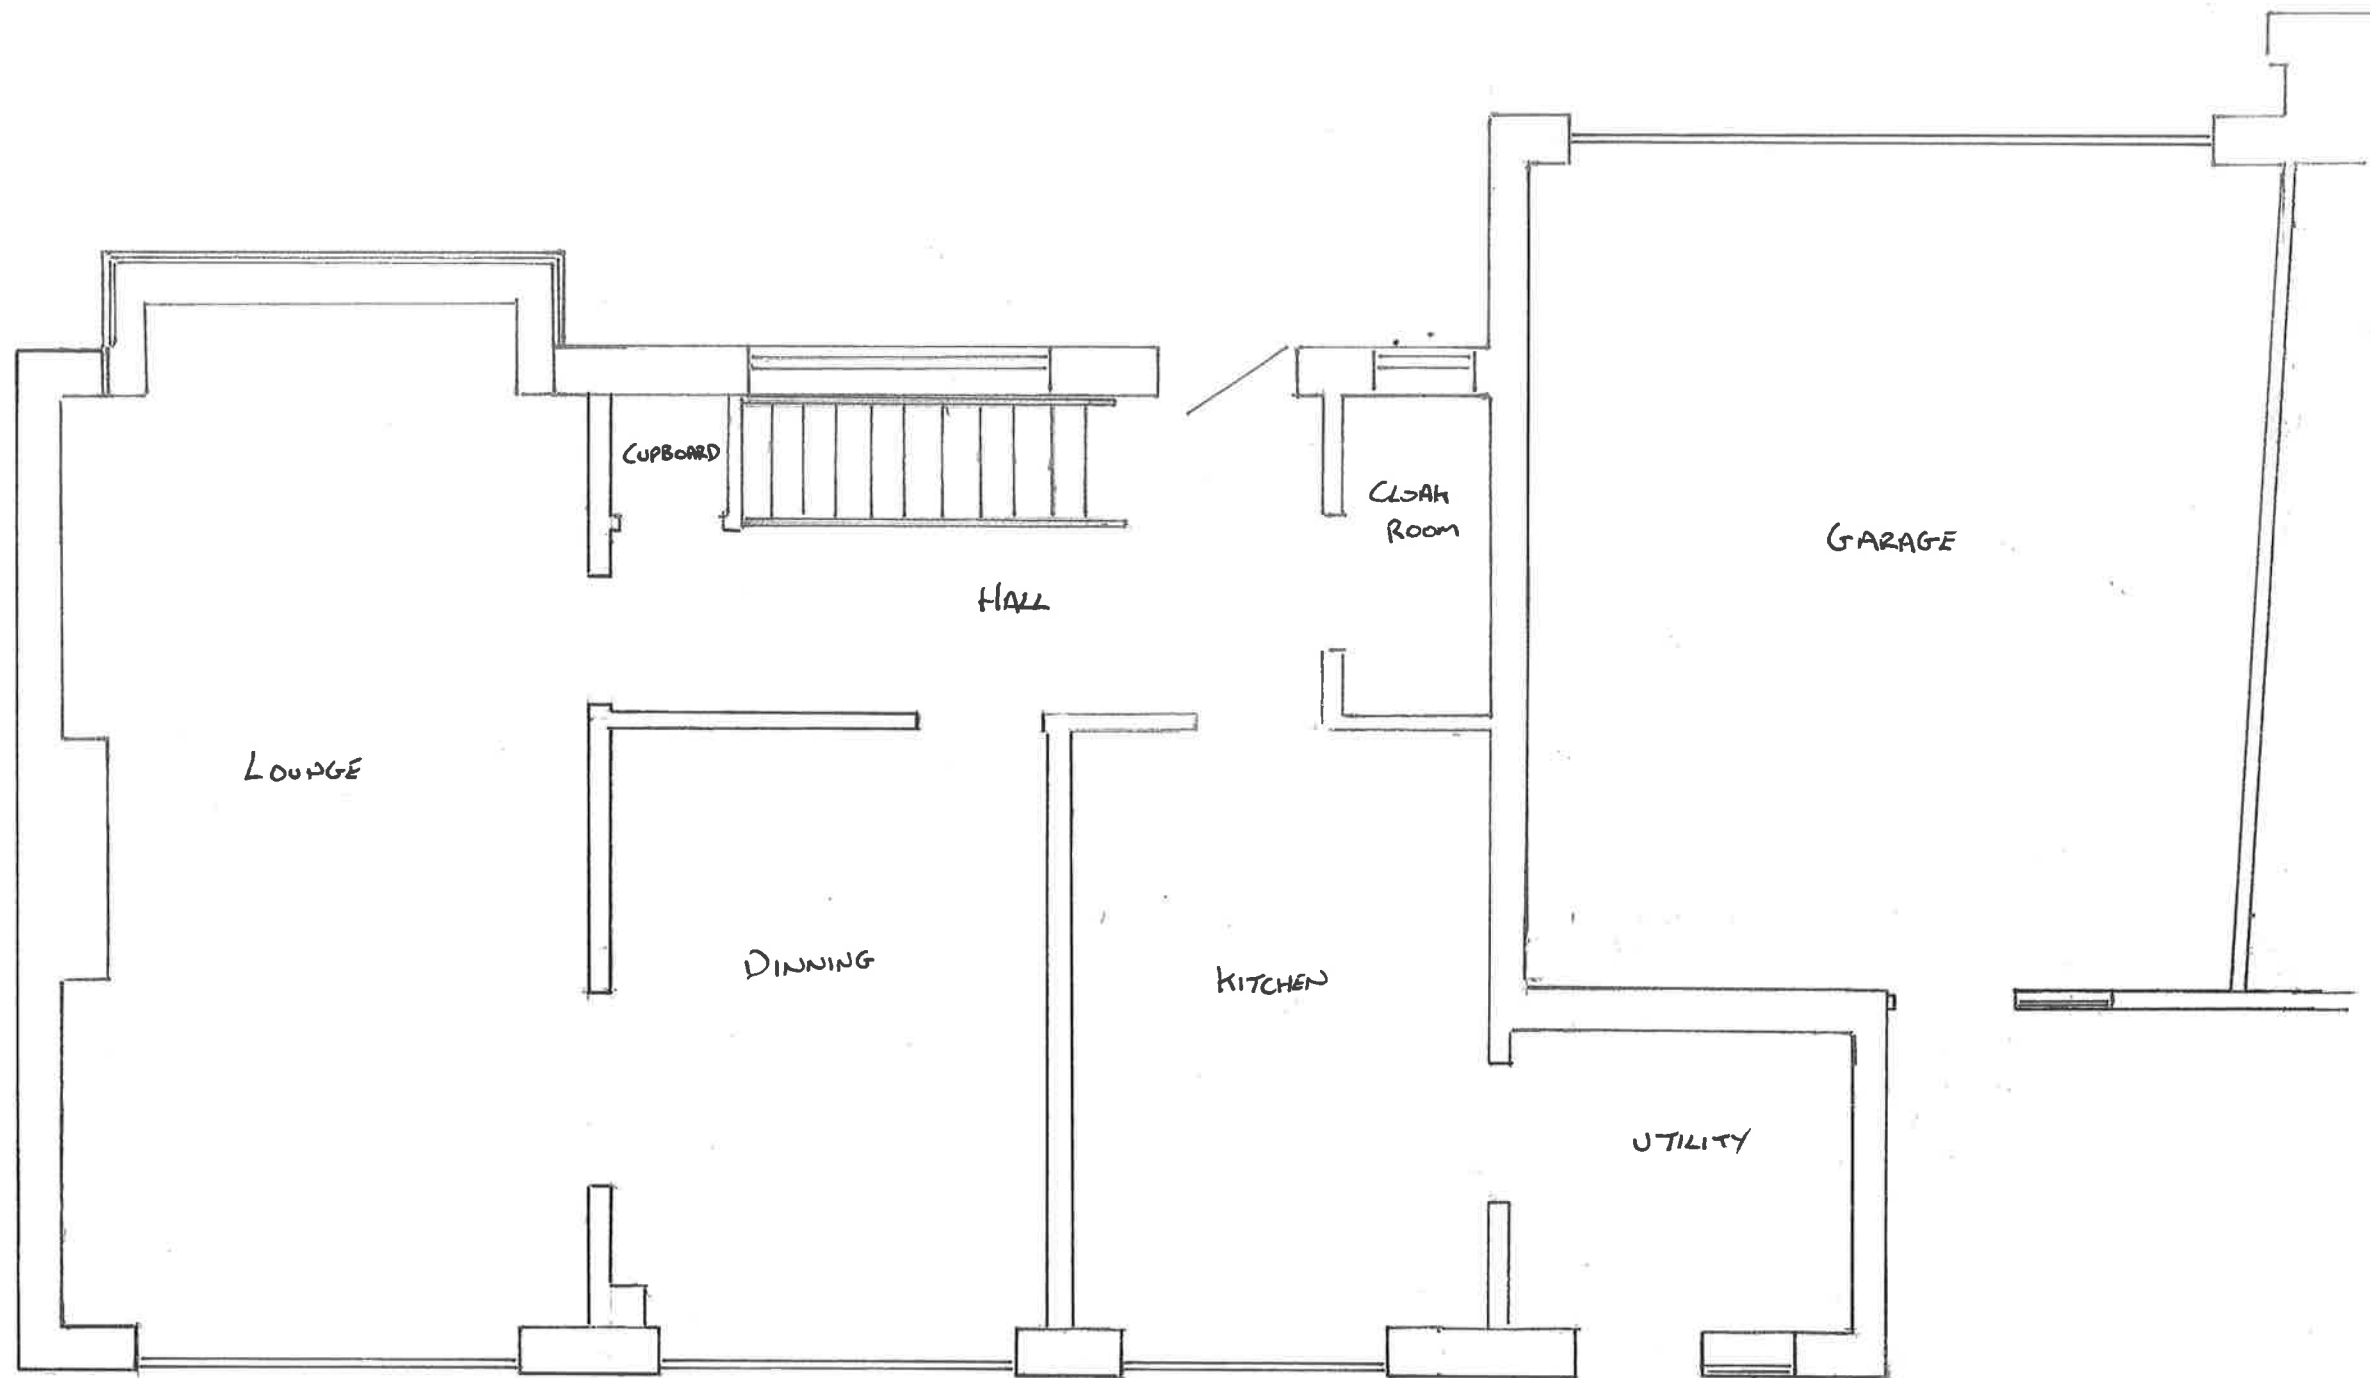

6735