



100mm
50mm
10mm

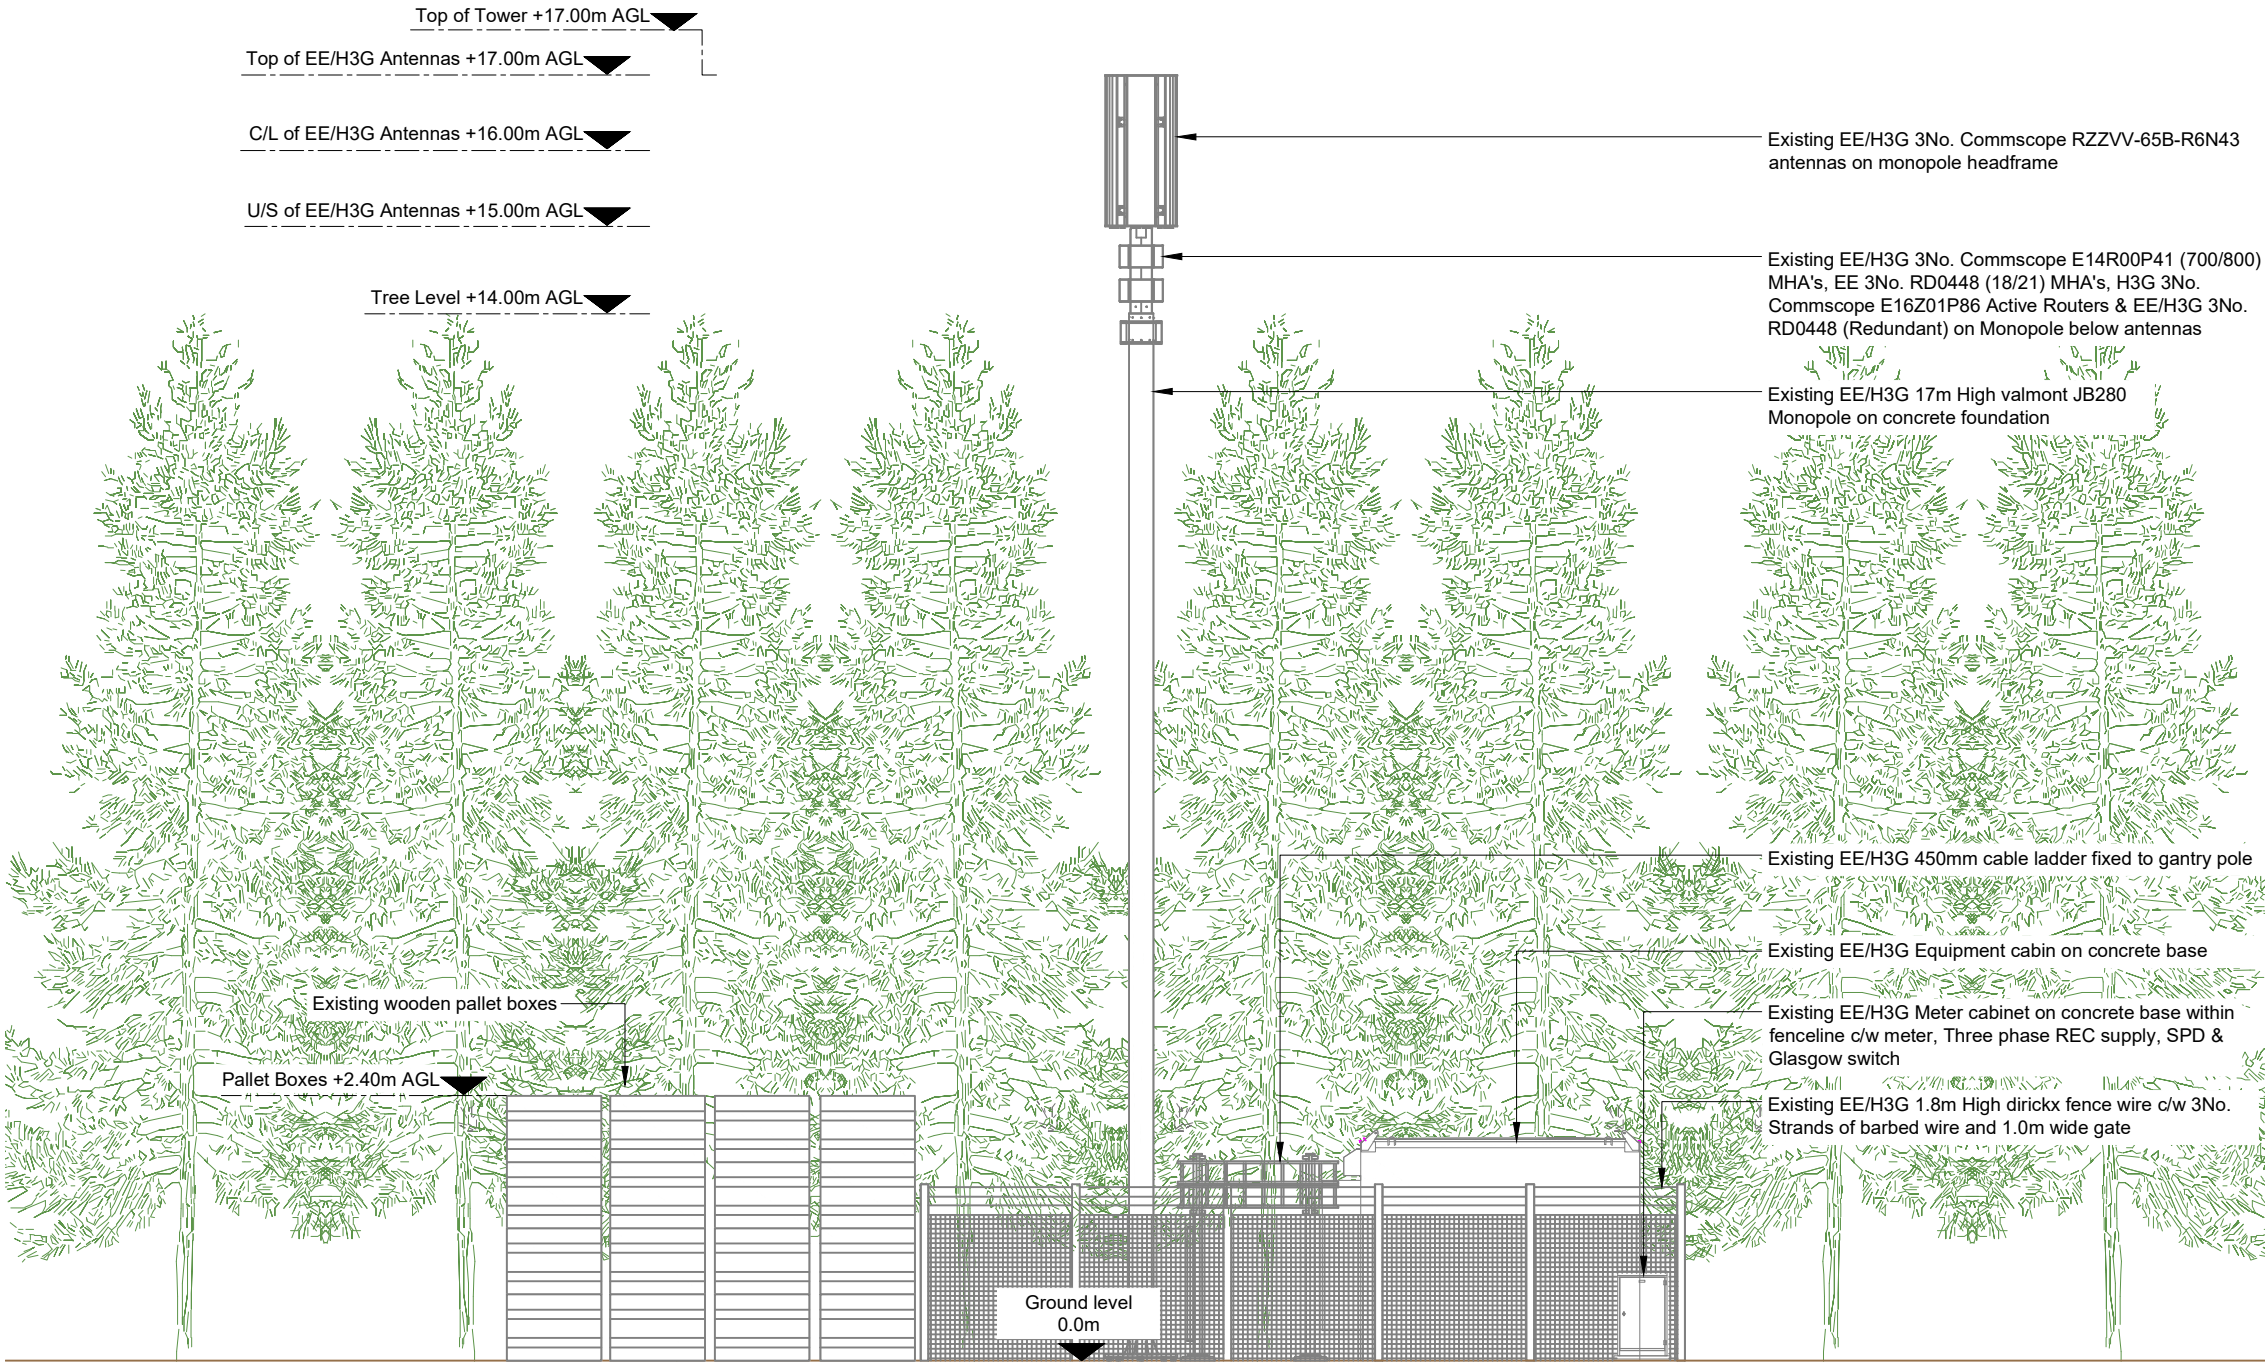

EXISTING SITE ELEVATION A

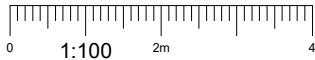

- NOTES:
1. ALL DIMENSIONS IN MM UNLESS OTHERWISE NOTED.

Master:	M001	Project:	PAPR	Purpose of Issue:	Detailed Design	Issue:	A1
Date:	27/02/2026	Drawn:	Jegan	Checked:	H.Cameron	Approved:	S.D.Gilroy
Revision / Upgrade Description:				First Issue			



Hutchison 3G UK Limited
Green Park, 450 Longwater Avenue
Reading, RG30 3UR
Tel: 01628 785 000
Fax: 01628 785 001

H3G Base Station Information line:
0845 6043000
Available 8am-6pm Monday to Friday



Everything Everywhere
One Braham Street
London
E1 8EE

Tel: 020 7358 5000



Mobile Broadband Network Limited
Sixth Floor, Thames Tower, Station Road, Reading, RG1 1LX

Design Consultant:



Unit 27F-G
Hartlebury Trading Estate
Crown Lane
Hartlebury
Worcestershire
DY10 4JD

Site Name: STOKES FRUIT FARM

Site ID: 790540

Address: STOKES FRUIT FARM
77 HAVANT ROAD
FLEET
HAYLING ISLAND
HAMPSHIRE
PO11 0PT

Title: 200 EXISTING SITE ELEVATION

Project: POWER RESILIENCE

Purpose of Issue: DETAILED DESIGN

EE Cell ID:	61929	MBNL Cell ID:	HVT005	H3G Cell ID:	PO0287
-------------	-------	---------------	--------	--------------	--------

File name: HVT005_61929_PO0287_EE_PR_DDD_A1