V 2.0

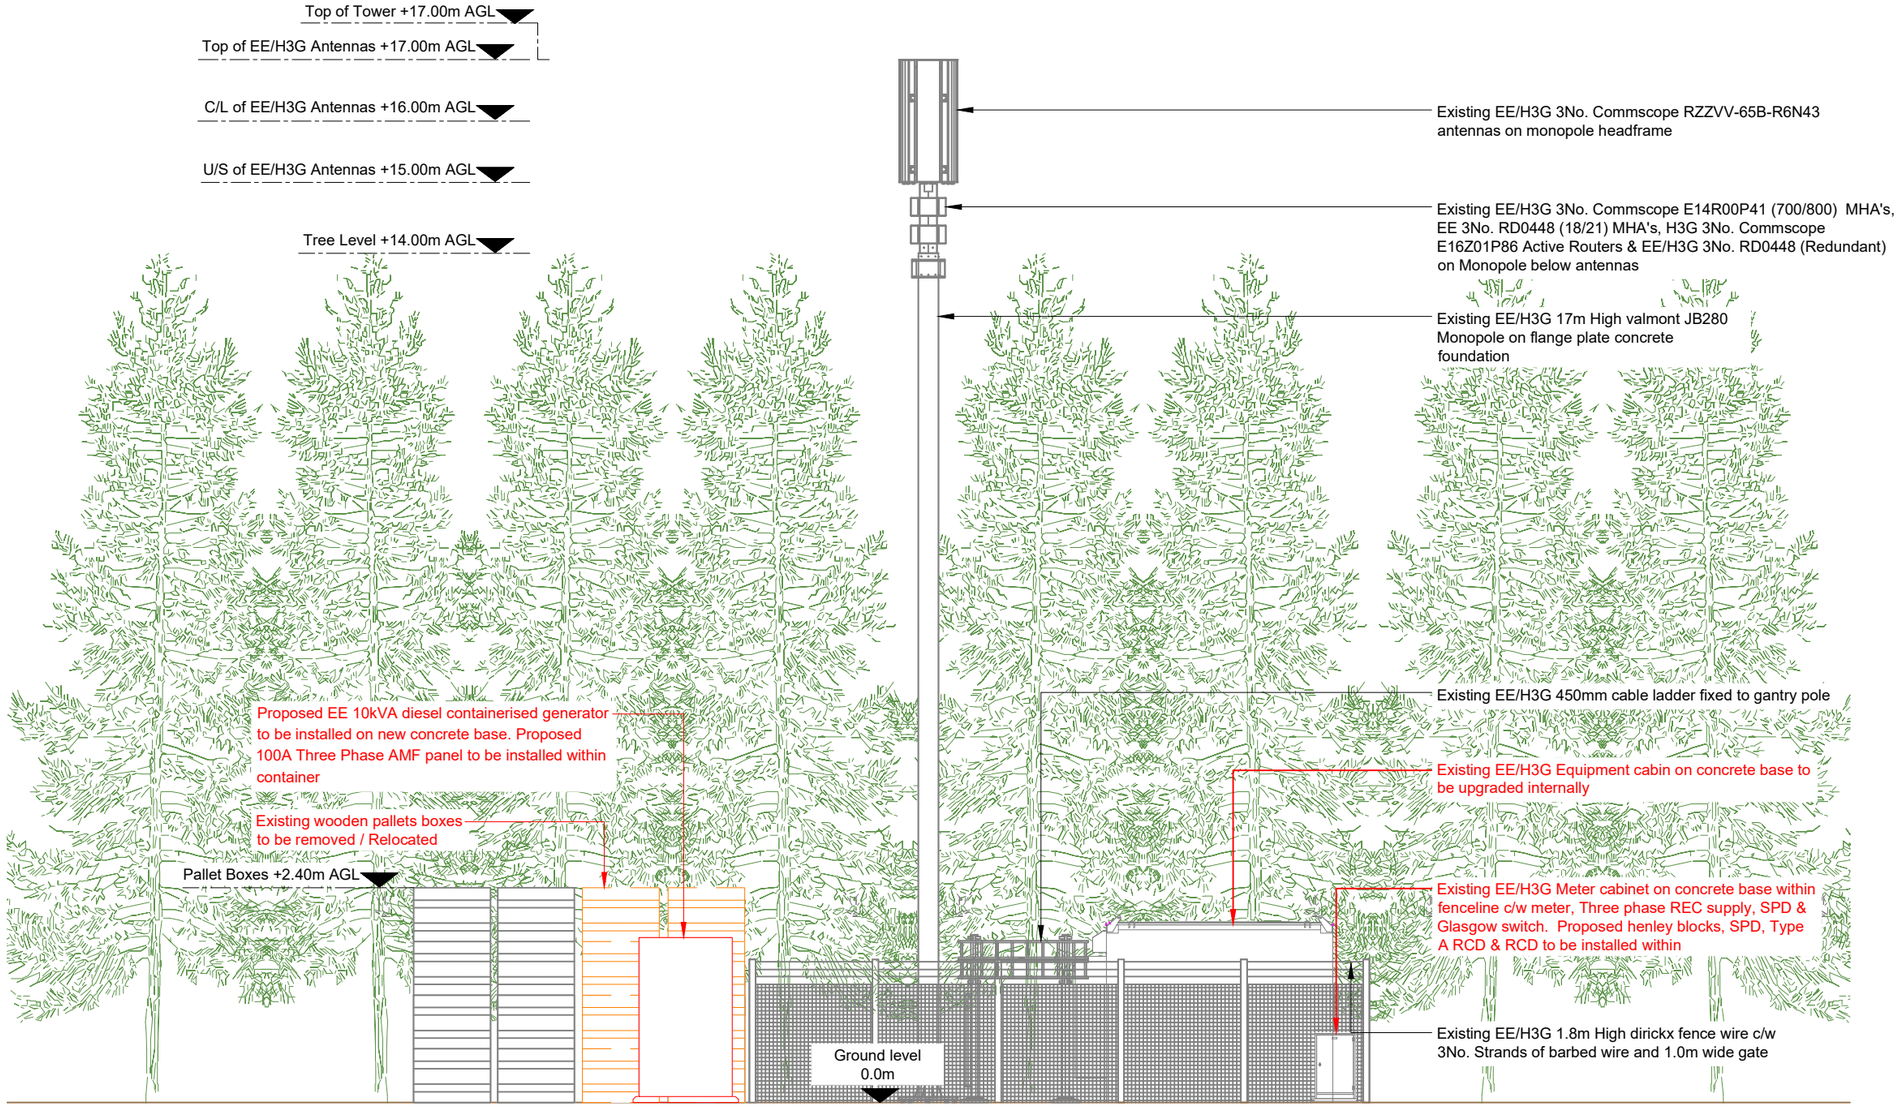

PROPOSED SITE ELEVATION A

1:100

0 2m 4

100mm 50mm 10mm

NOTES:

1. ALL DIMENSIONS IN MM UNLESS OTHERWISE NOTED.

Master:	Project:	Purpose of Issue:	Issue:
M001	PAPR	Detailed Design	A1

Date:	27/02/2026	Revision / Upgrade Description:
Drawn:	Jegan	First Issue
Checked:	H.Cameron	
Approved:	S.D.Gilroy	

Hutchison 3G UK Limited
Green Park, 450 Longwater Avenue
Reading, RG30 3UR
Tel: 01628 765 000
Fax: 01628 765 001
H3G Base Station Information line:
0845 6043000
Available 8am-8pm Monday to Friday

Everything Everywhere
One Braham Street
London
E1 8EE
Tel: 020 7356 5000

Mobile Broadband Network Limited
Sixth Floor, Thames Tower, Station Road, Reading, RG1 1LX

Design Consultant:

Unit 27F-G
Hartlebury Trading Estate
Crown Lane
Hartlebury
Worcestershire
DY10 4JD

Site Name: STOKE FRUIT FARM

Site ID: 790540

Address: STOKE FRUIT FARM
77 HAVANT ROAD
FLEET
HAYLING ISLAND
HAMPSHIRE
PO11 0PT

Title: 250 PROPOSED SITE ELEVATION

Project: POWER RESILIENCE

Purpose of Issue: DETAILED DESIGN

EE Cell ID:	MBNL Cell ID:	H3G Cell ID:
61929	HVT005	PO0287

File name: HVT005_61929_PO0287_EE_PR_DDD_A1