


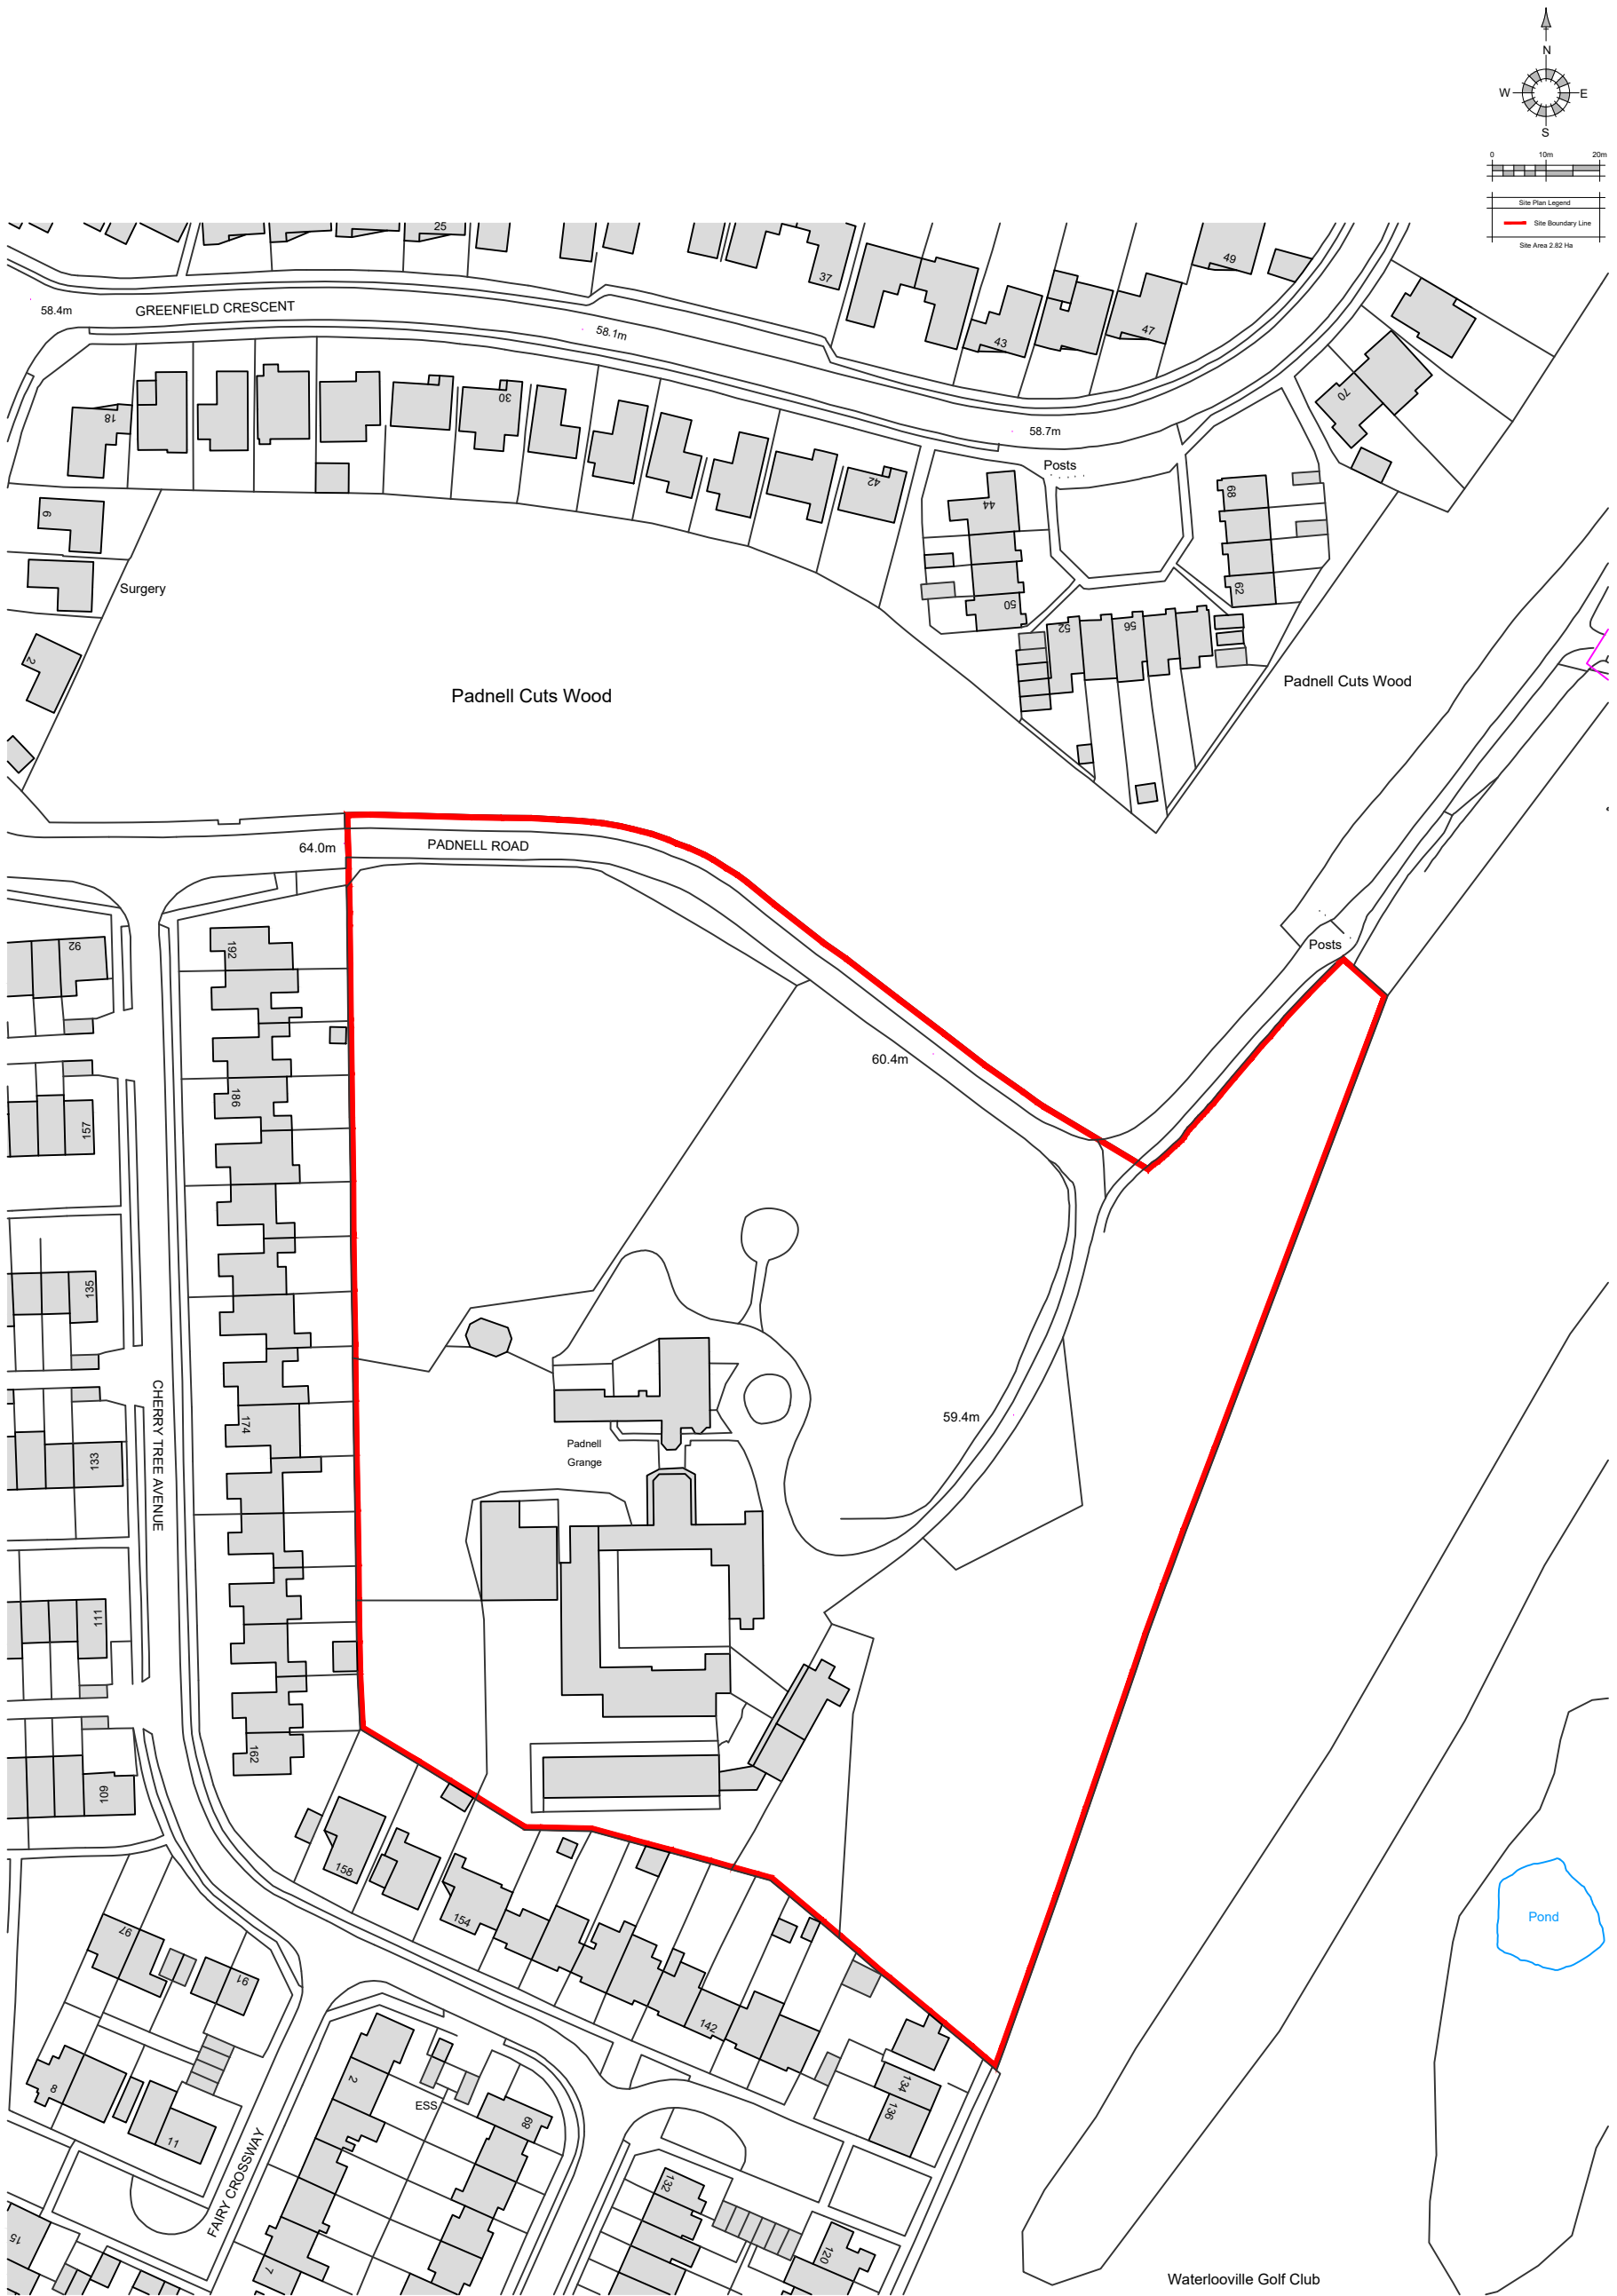

Ordnance Survey, (c) Crown Copyright 2025. All rights reserved. Licence number 100022432

REV.	DATE	REVISIONS:	BY	STATUS:	CLIENT:	PROJECT:	<div> architecture planning masterplanning Broadmeade House, Farnham Business Park, Weydon Lane, Farnham, Surrey GU9 8QT. info@osparchitecture.com www.osparchitecture.com Tel: 01252 267878</div>		
					Stonebond Properties (Guildford) Limited and the Borrow Foundation	Padnell Grange, Waterloooville			
					SCALE: 1:1250 (A3 ORIGINAL)	DRAWING: Site Location Plan			
					DRAWN: AL DATE: 03/12/25	24143	S101	-	