


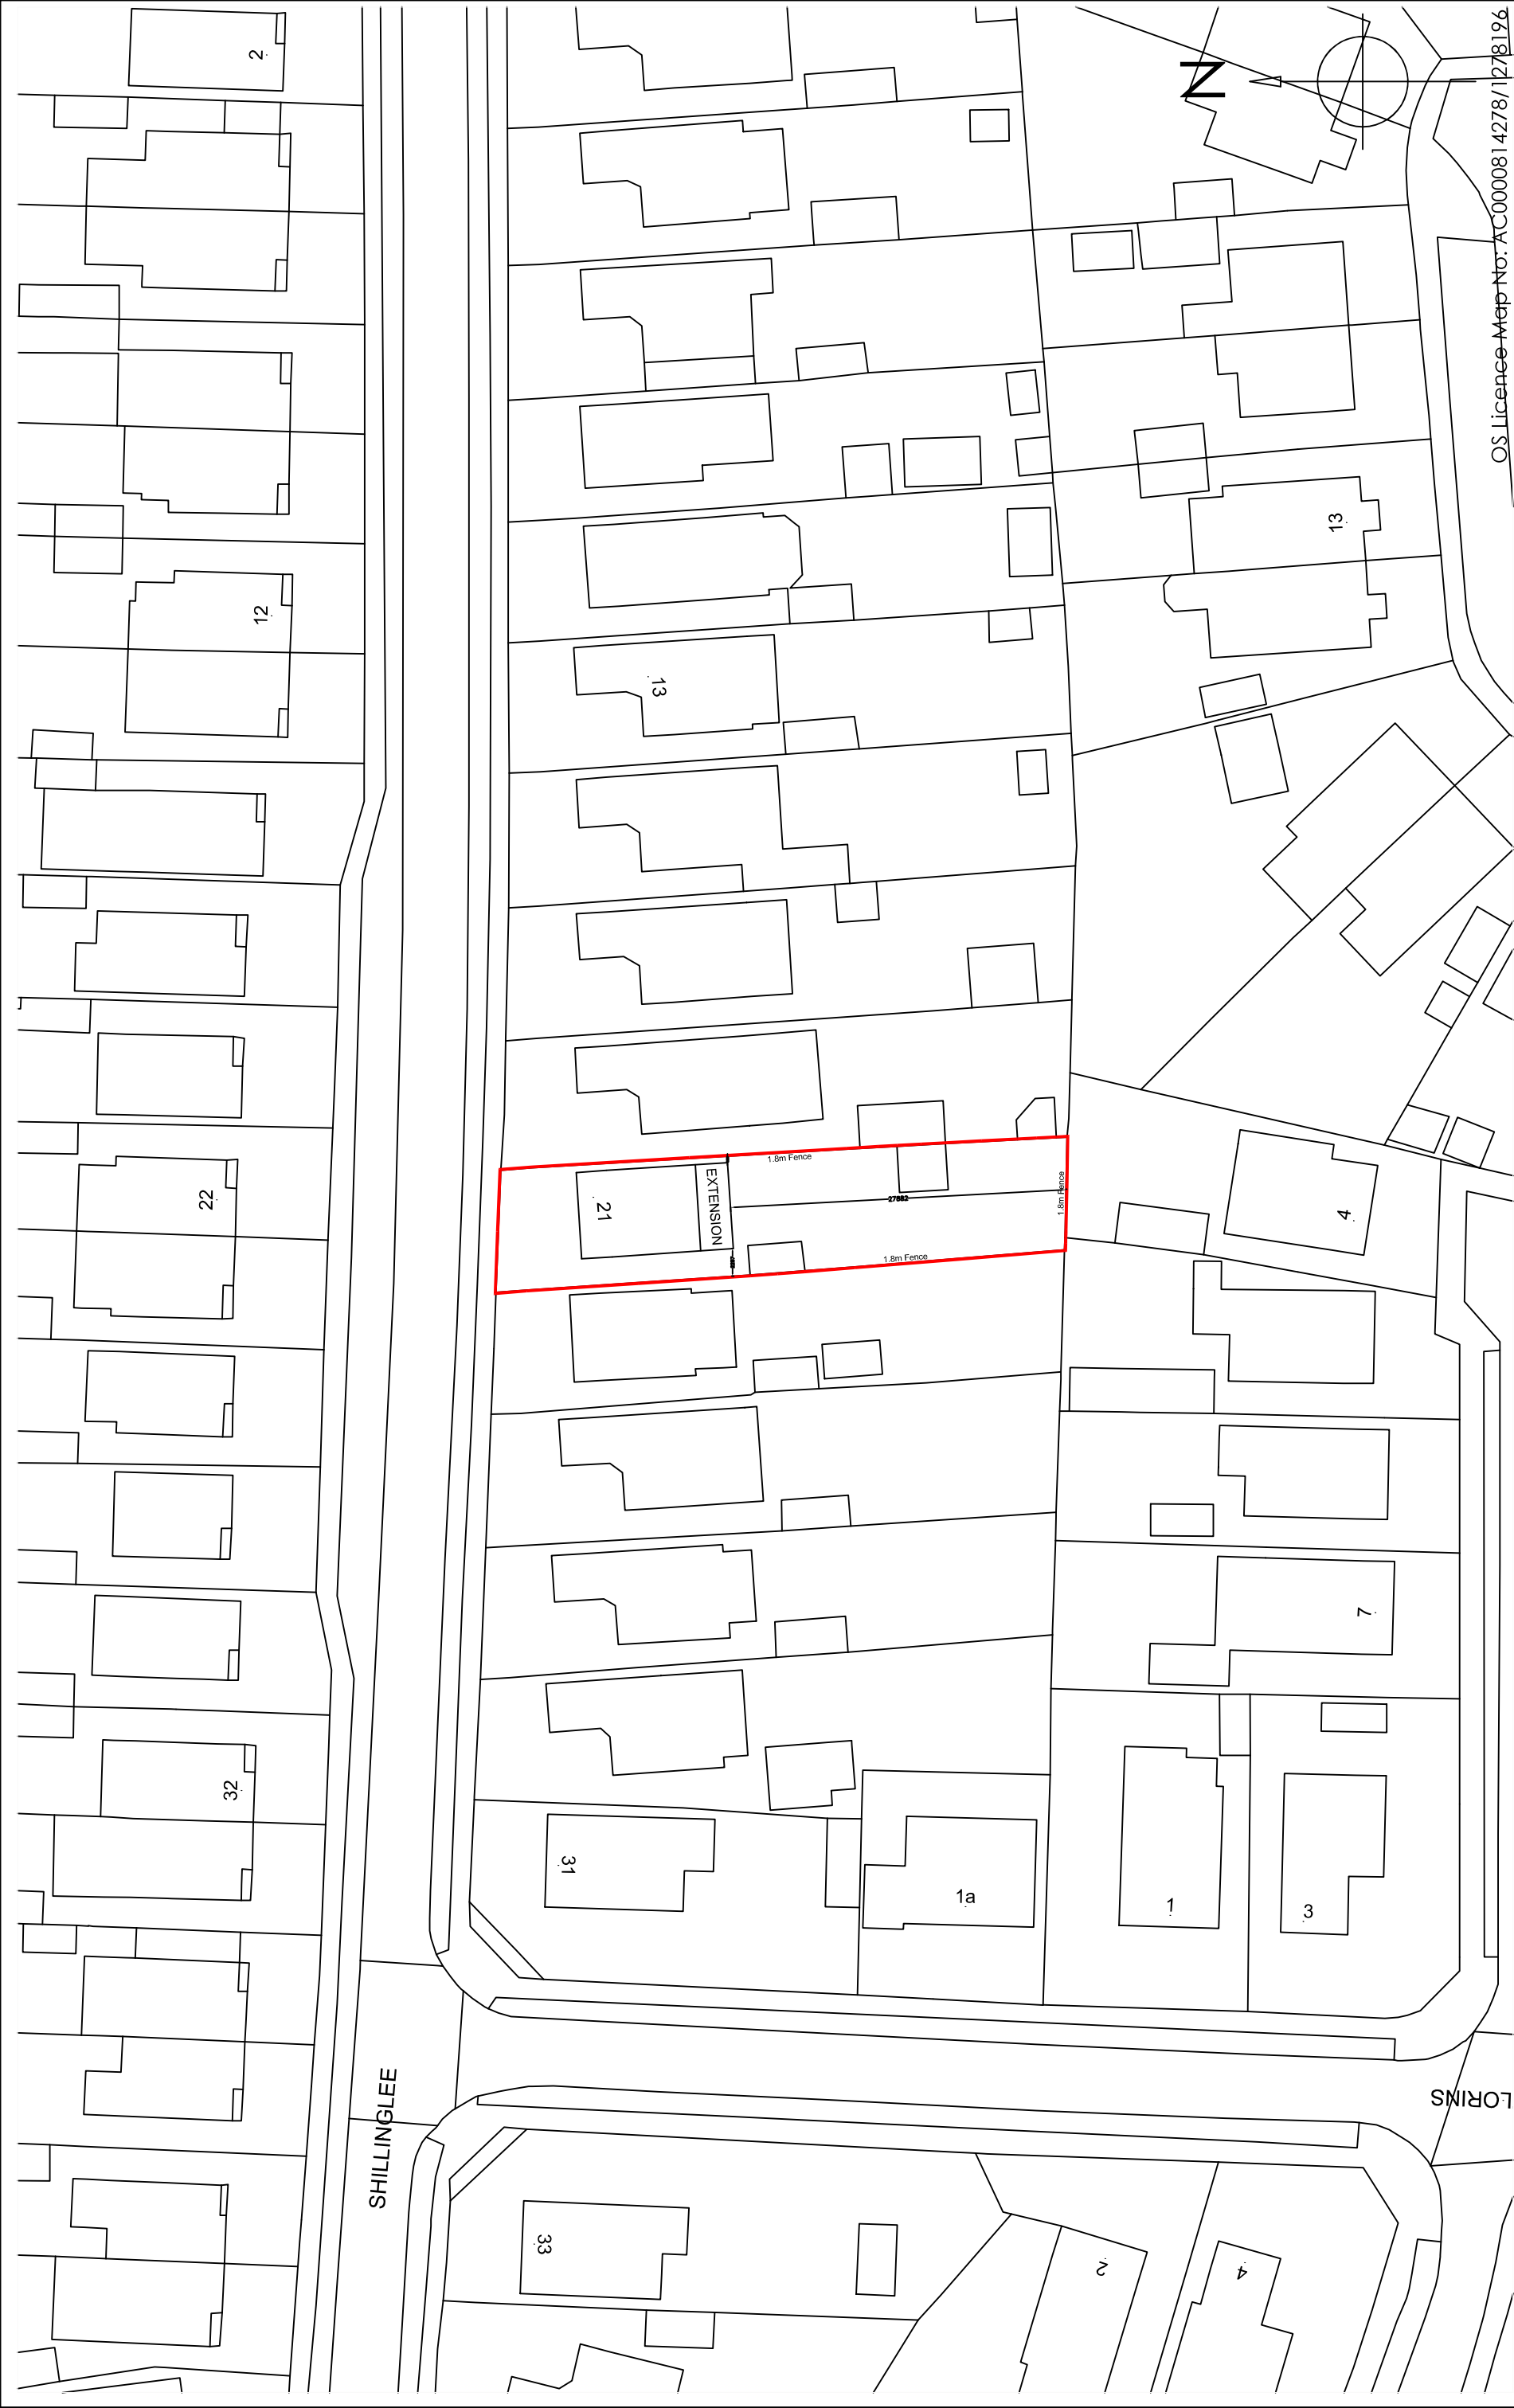


OS Licence Map No: AC0000814278/1278196



CAD - ARCHITECTURE - DESIGN

6 Shillinglee Waterlooville  
Hampshire PO7 5RW  
Tel 023 9225 8315  
www.gbs-designs.co.uk

|                  |             |                                                                     |  |
|------------------|-------------|---------------------------------------------------------------------|--|
| Drawing Ref      |             | Drawing Title                                                       |  |
| 21SHILLINGLEE 09 |             | 21 Shillinglee<br>Purbrook<br>Waterlooville<br>Hampshire<br>PO7 5RW |  |
| Scale at A1      | Scale at A3 | Date                                                                |  |
| 1:200            | 1:500       | 15 MAY 2026                                                         |  |
| Drawn By         |             | GBS                                                                 |  |

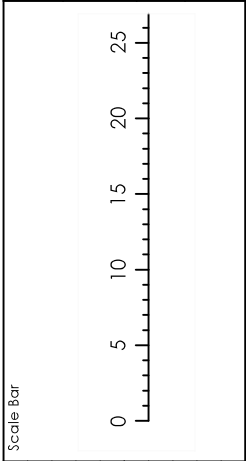

| REV | DESCRIPTION                                                                                                | DRAWN | DATE     |
|-----|---|-------|----------|
| -   | Initial design                                                                                             | GBS   | 13.03.26 |
| A   | Original flat roof kept to the rear extension over the dining area and a new cable end roof to the lounge. | GBS   | 18.03.26 |
| B   | Full back rear extension option                                                                            | GBS   | 09.04.26 |
| C   | Widened proposed rear extension and added a new side window to match existing                              | GBS   | 15.05.26 |
|     |   |       |          |
|     |   |       |          |
|     |   |       |          |
|     |   |       |          |

Copyright is reserved by GBS Designs and is issued on the condition that it is not copied or disclosed by or to any unauthorised persons without prior consent in writing from GBS Designs.

All dimensions to be checked on site

All structural elements to be specified by a suitably qualified structural engineer.