


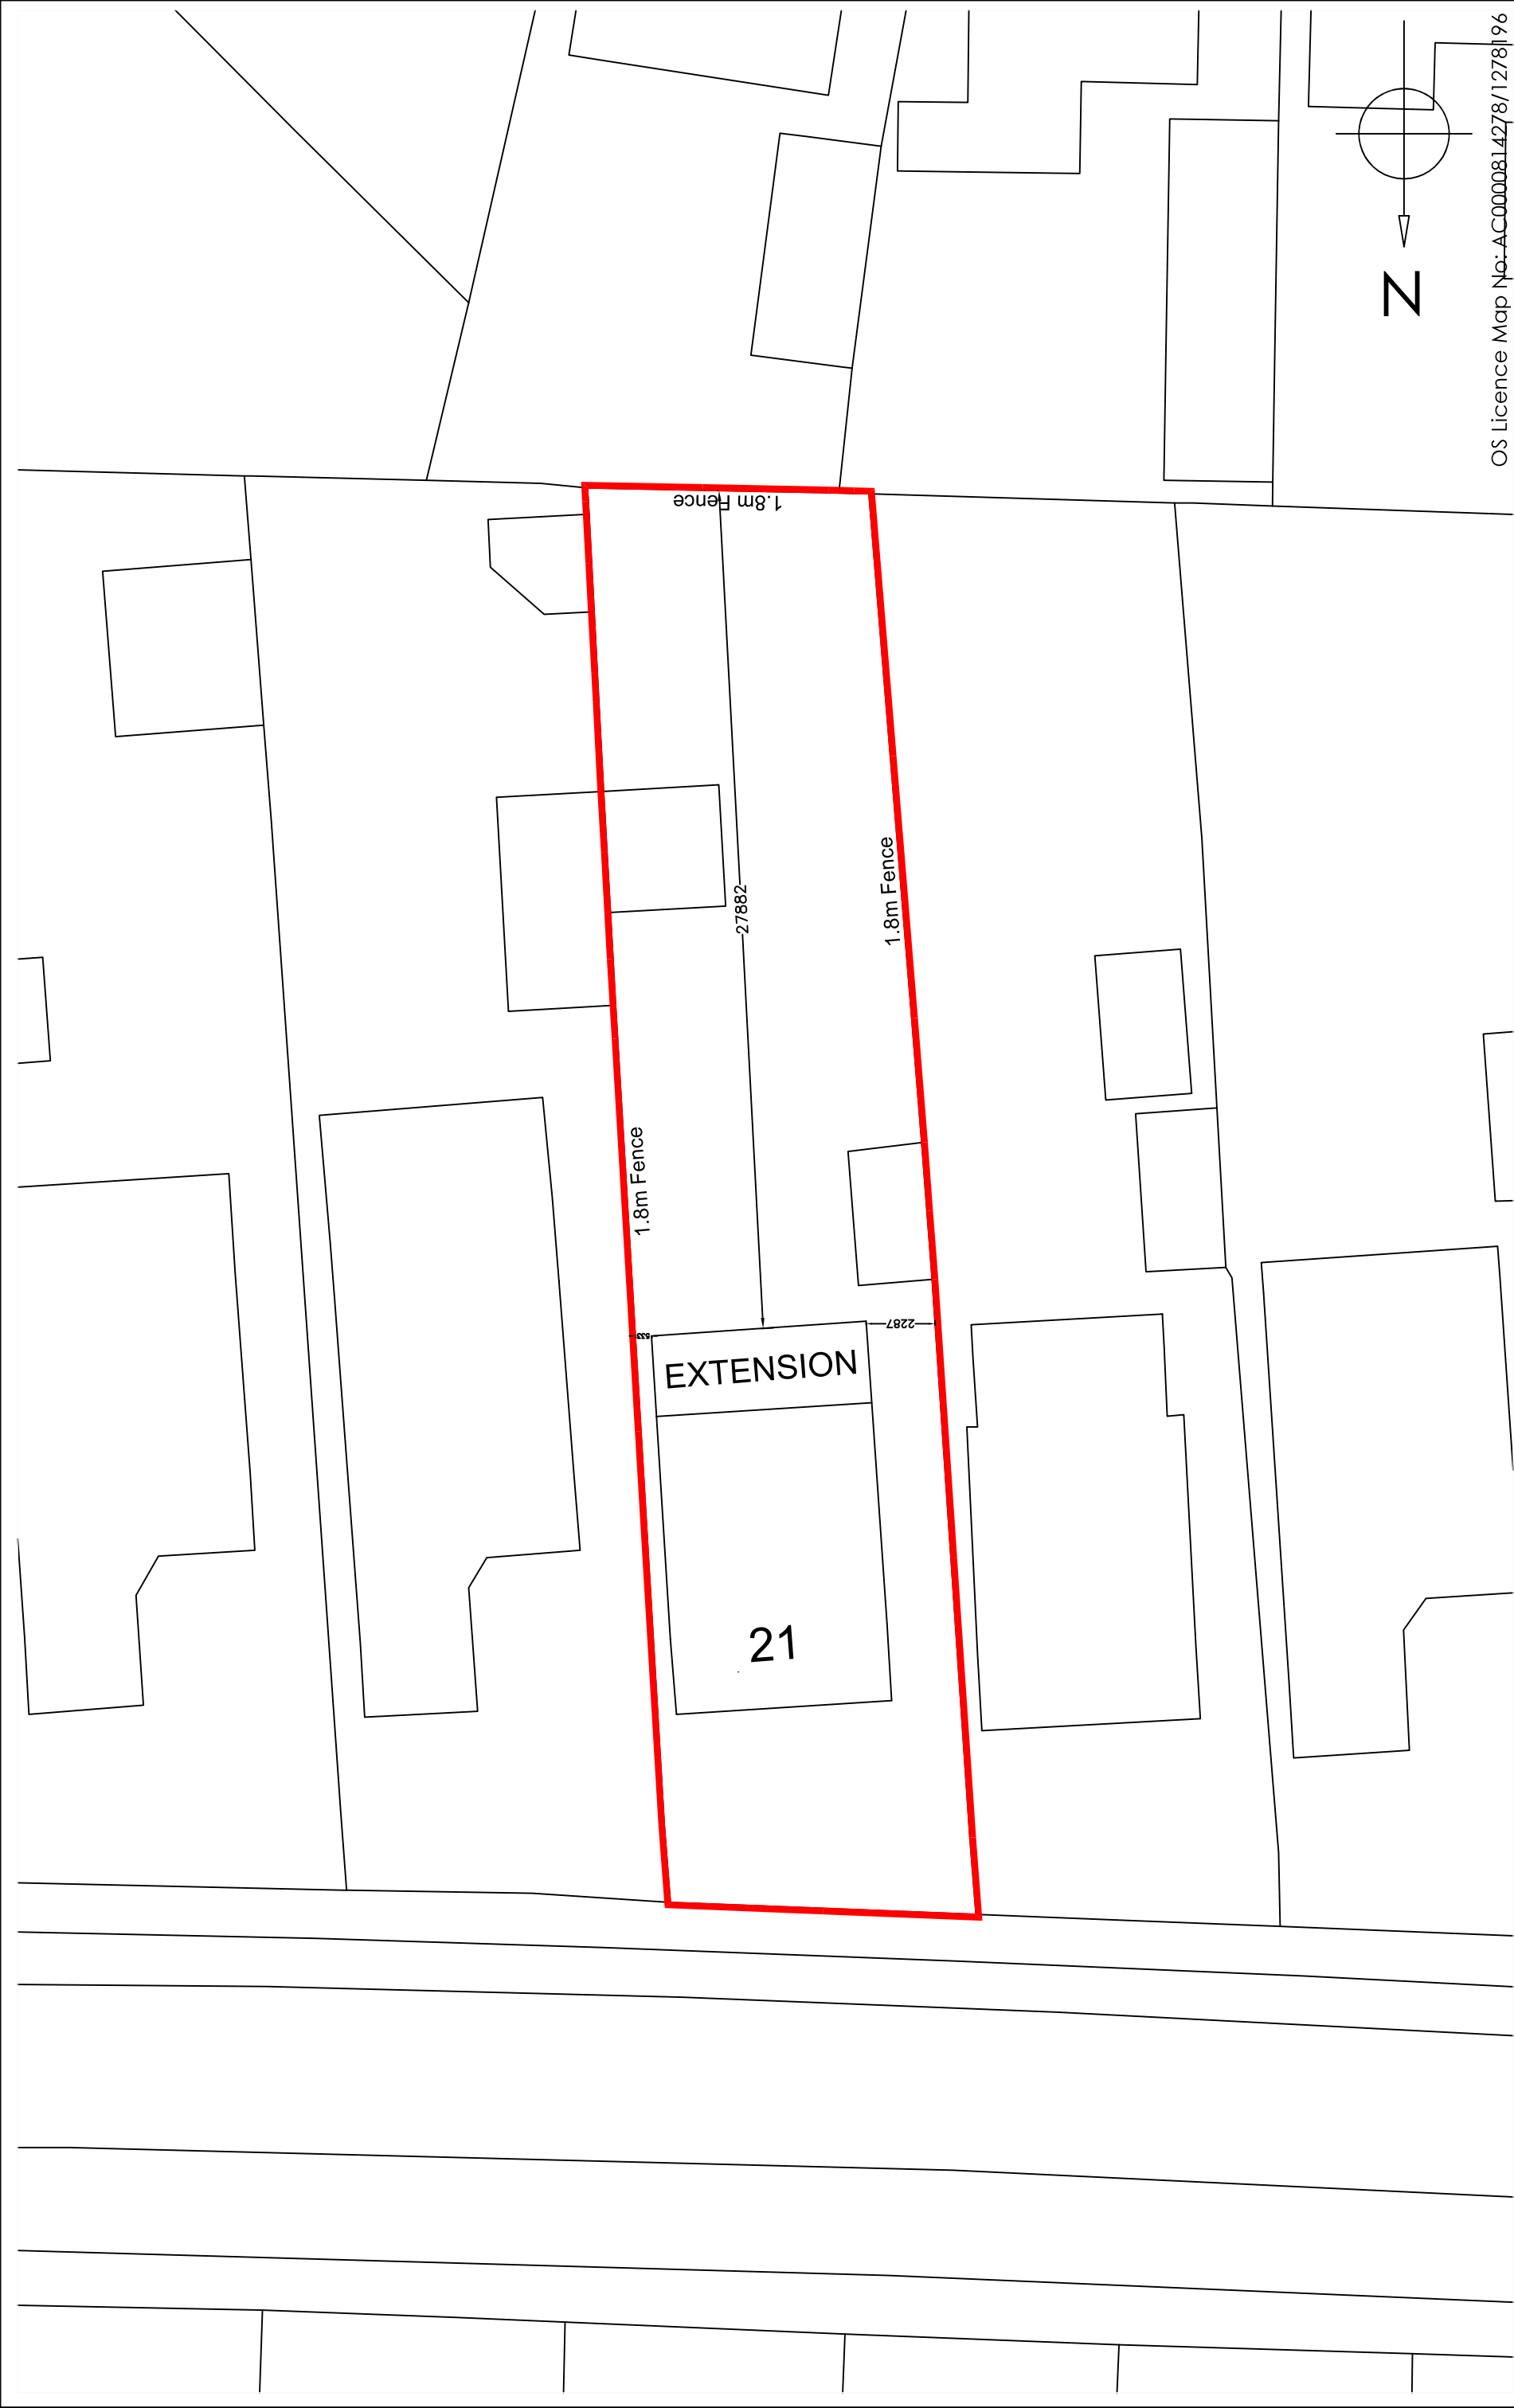


OS Licence Map No: AC0000814278/1278196



CAD - ARCHITECTURE - DESIGN

6 Shillinglee Waterlooville
Hampshire PO7 5RW
Tel 023 9225 8315
www.gbs-designs.co.uk

Drawing Title		21 Shillinglee	
Drawing Ref		Purbrook	
Scale at A1		Waterlooville	
Scale at A3		Hampshire	
1:100		PO7 5RW	
1:200			
Date		15 MAY 2026	
Drawn by		GBS	

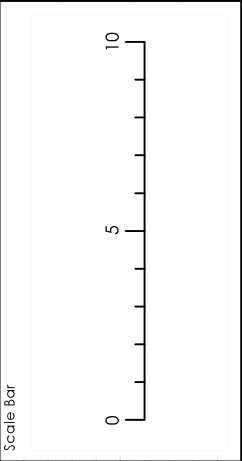

REV	DESCRIPTION	DRAWN	DATE
-	Initial design	GBS	13.03.26
A	Original flat roof kept to the rear extension over the dining area and a new cable end roof to the lounge.	GBS	18.03.26
B	Full back rear extension option	GBS	09.04.26
C	Widened proposed rear extension and added a new side window to match existing	GBS	15.05.26

Copyright is reserved by GBS Designs and is issued on the condition that it is not copied or disclosed by or to any unauthorised persons without prior consent in writing from GBS Designs.

All dimensions to be checked on site

All structural elements to be specified by a suitably qualified structural engineer.