


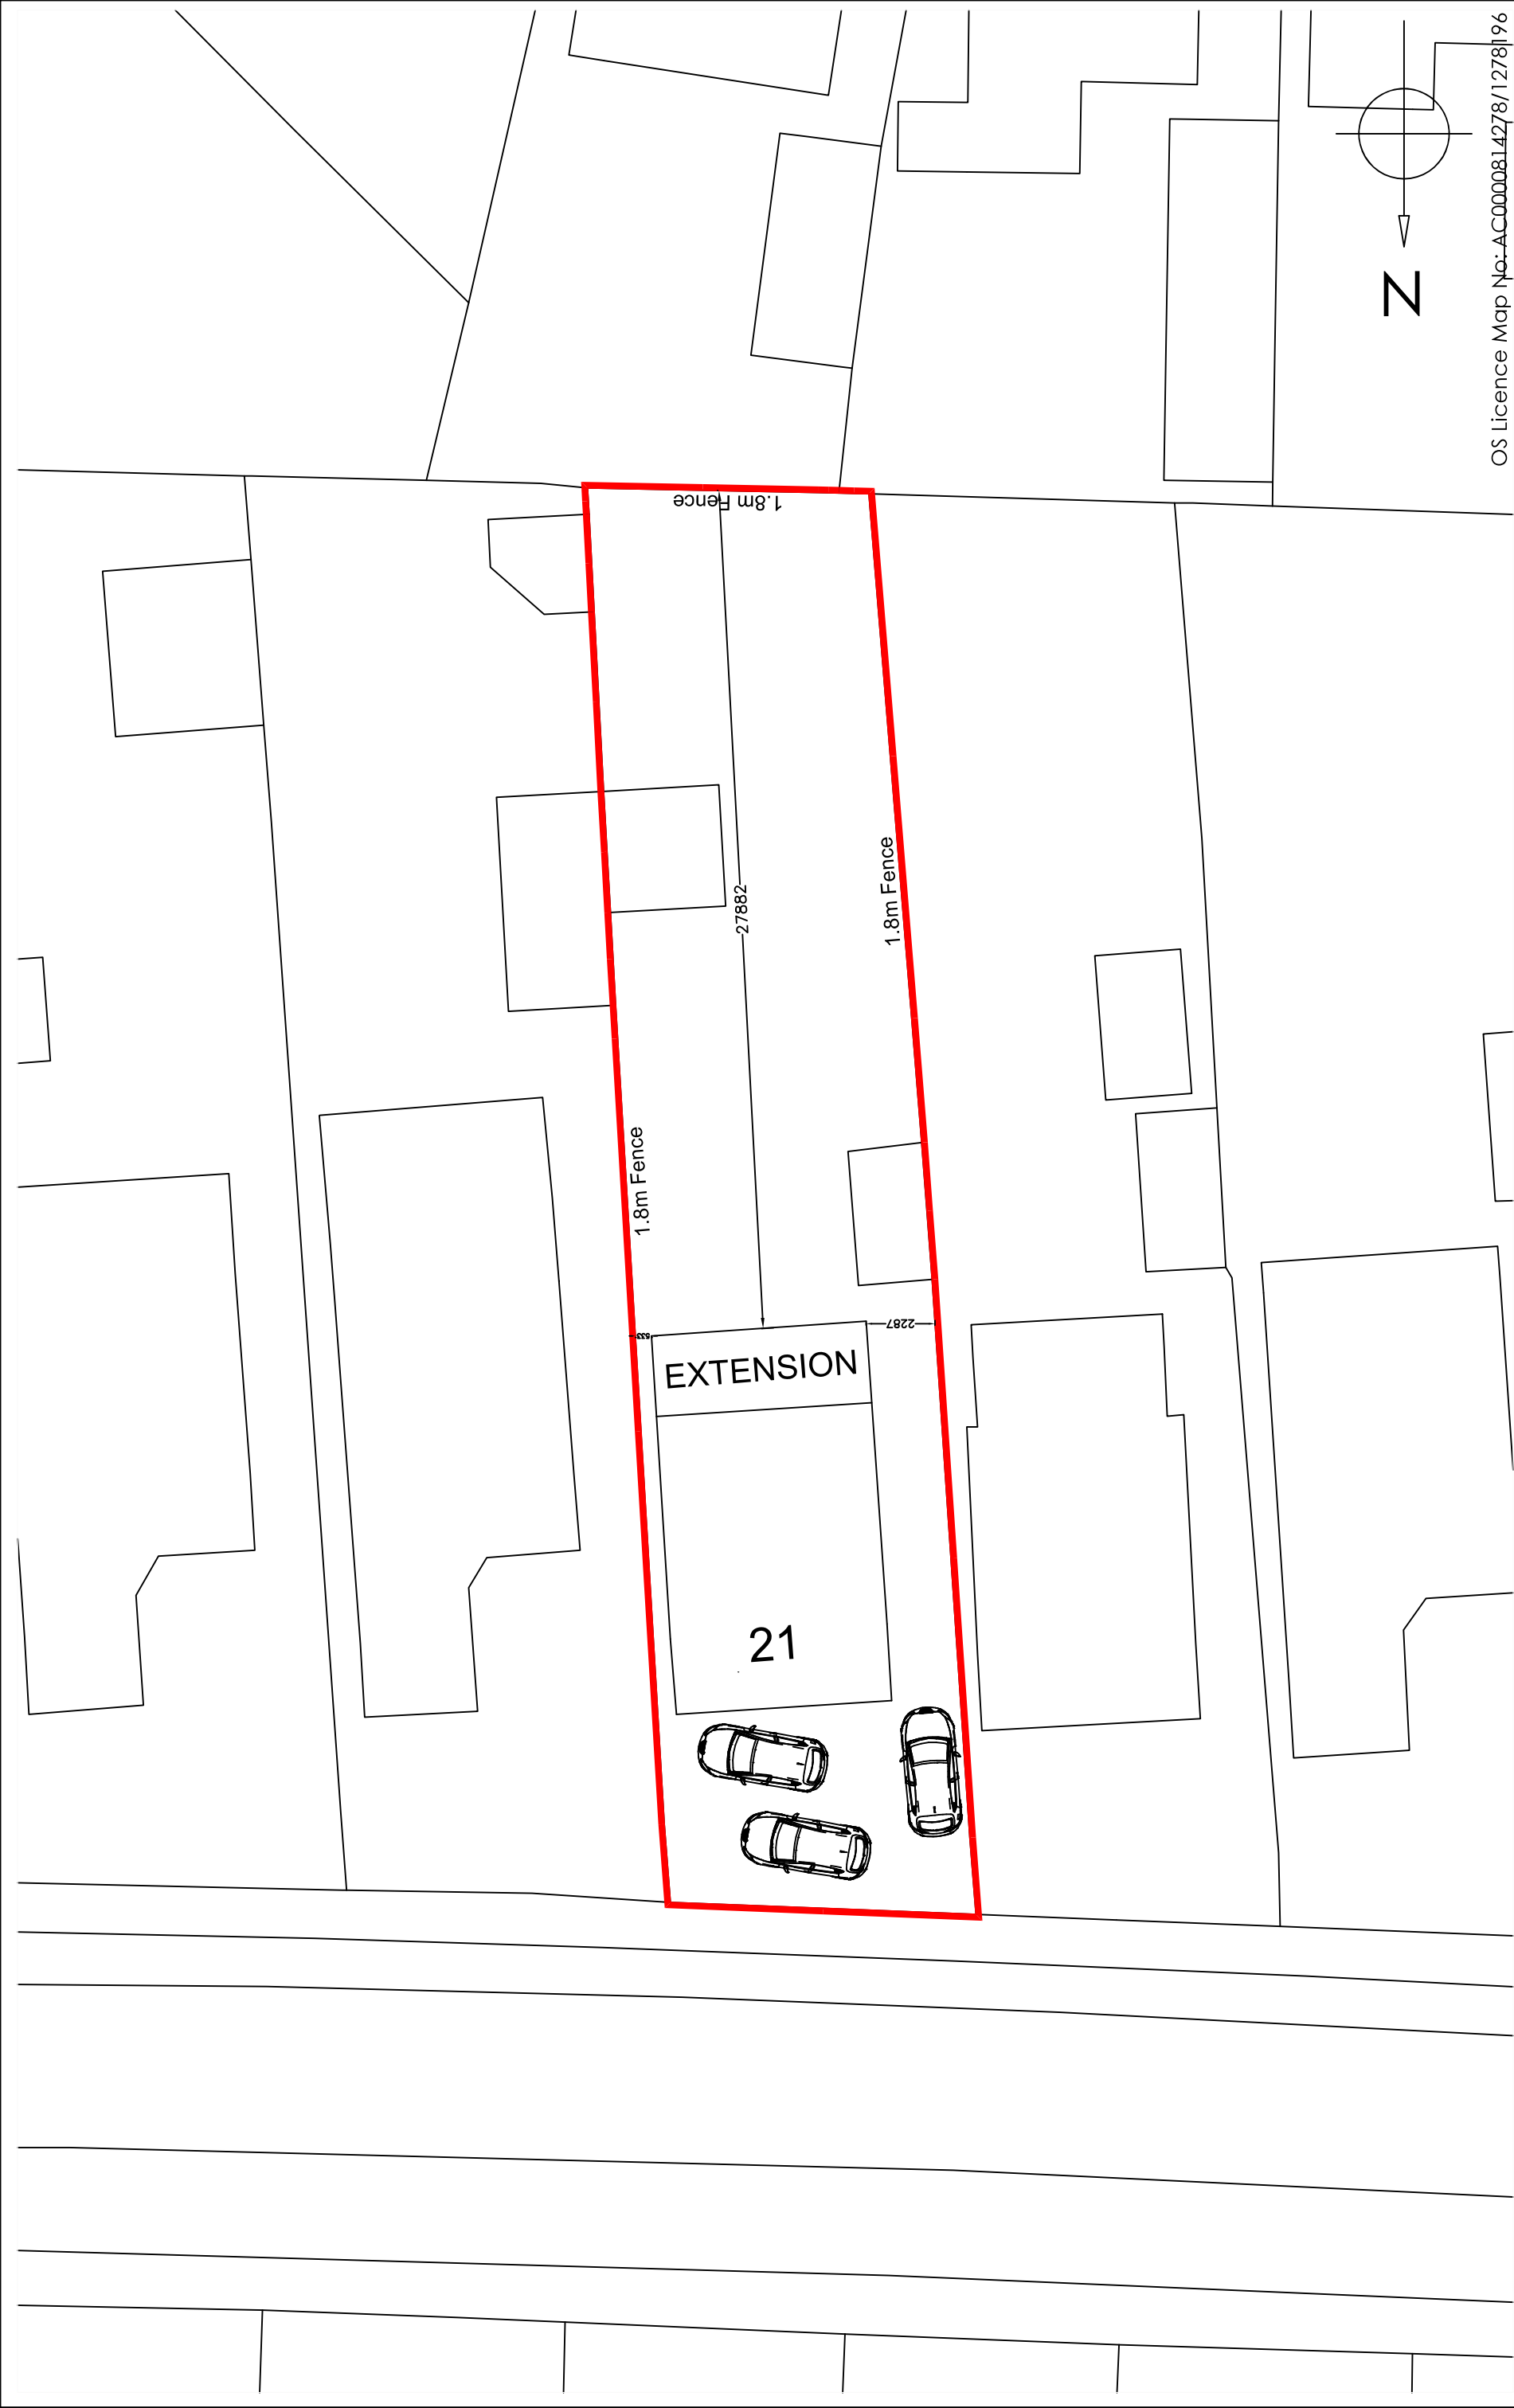

OS Licence Map No: AC0000814278/1278196

Copyright is reserved by GBS Designs and is issued on the condition that it is not copied or disclosed by or to any unauthorised persons without prior consent in writing from GBS Designs.

All dimensions to be checked on site

All structural elements to be specified by a suitably qualified structural engineer.

REV	DESCRIPTION	DRAWN	DATE
-	Initial design	GBS	13.03.26
A	Original flat roof kept to the rear extension over the dining area and a new cable end roof to the lounge.	GBS	18.03.26
B	Full back rear extension option	GBS	09.04.26
C	Widened proposed rear extension and added a new side window to match existing	GBS	15.05.26

Drawing Ref

21SHILLINGLEE 07

Scale at A1

1:100

Scale at A3

1:200

Date

15 MAY 2026

Drawn by

GBS

Drawing Title

21 Shillinglee
Purbrook
Waterlooville
Hampshire
PO7 5RW

OS Licence Map No: AC0000814278/1278196

gbs designs

CAD - ARCHITECTURE - DESIGN

6 Shillinglee Waterlooville
Hampshire PO7 5RW
Tel 023 9225 8315
www.gbs-designs.co.uk