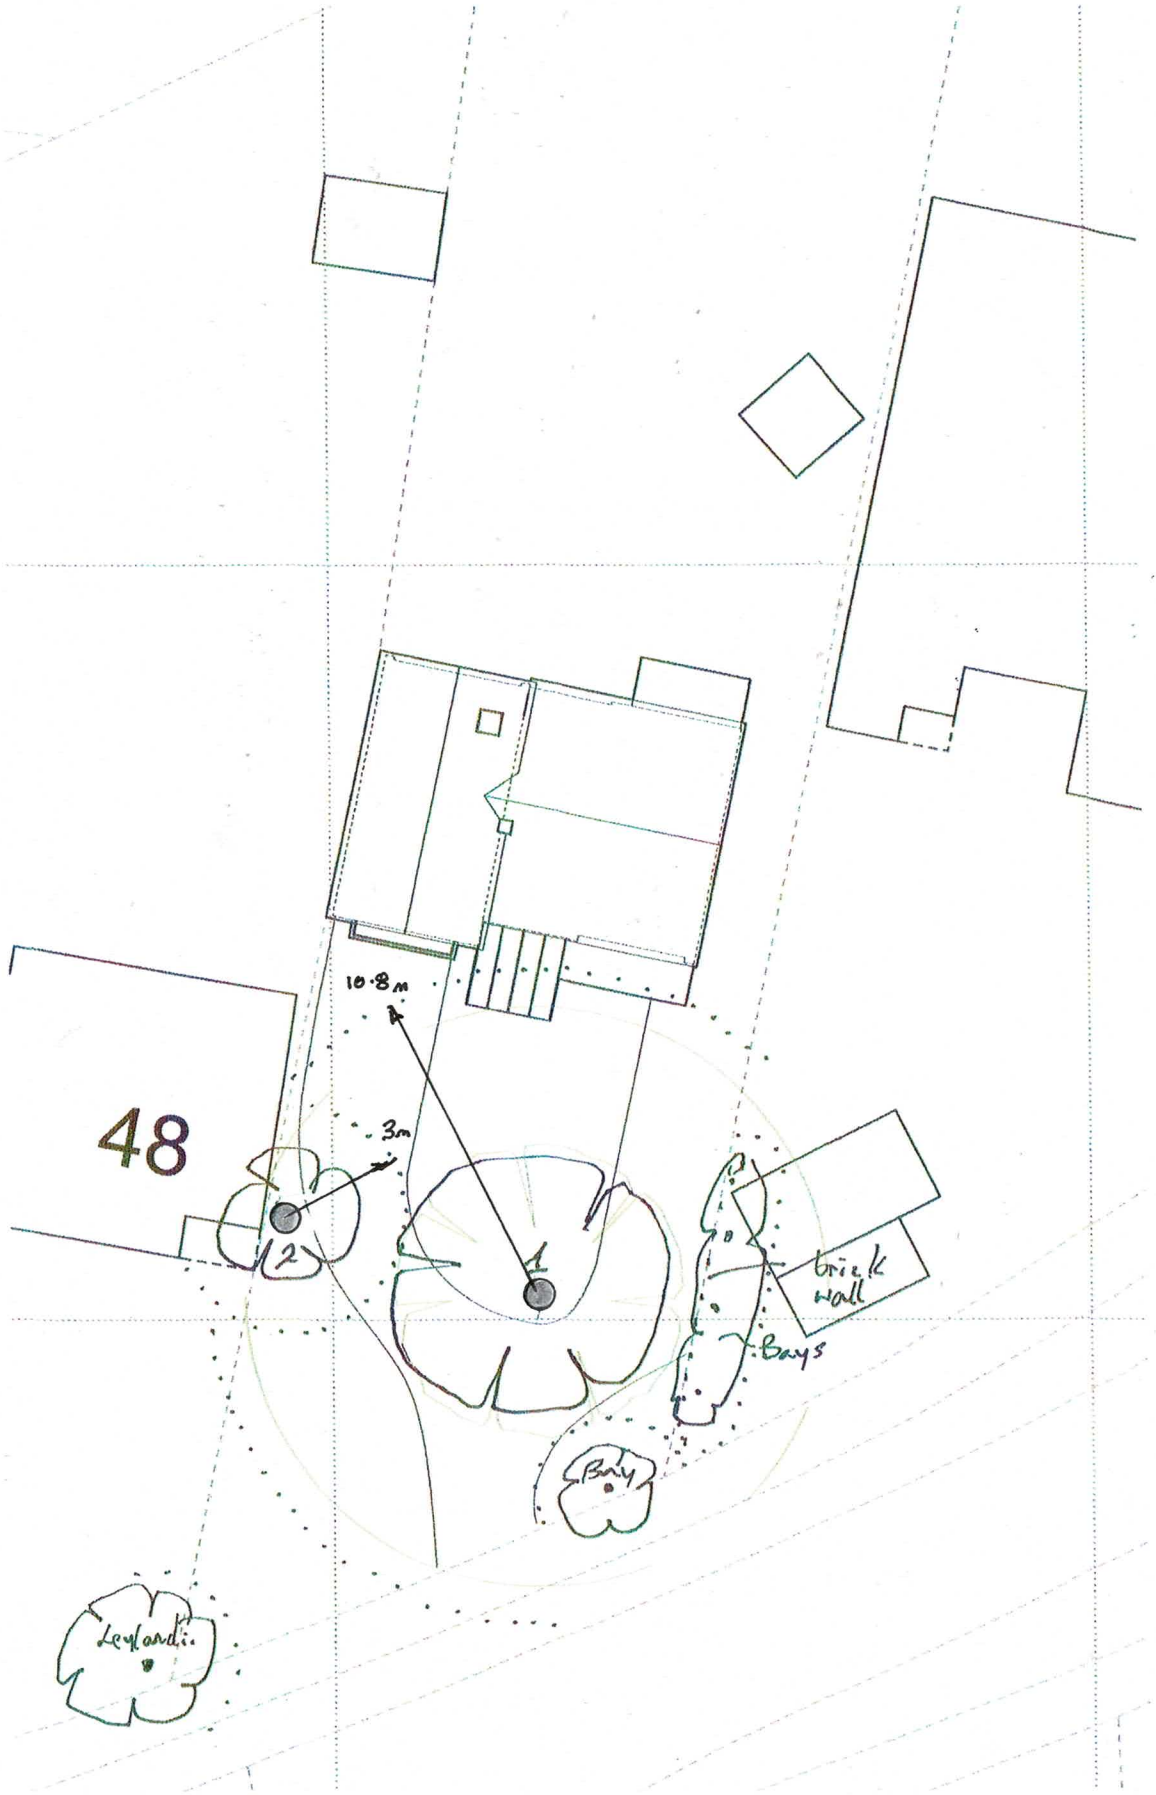

BLOCK PLAN: EXISTING
1:250

0 5 10 15
SCALE BAR

N

project	**46 Bacon Lane Hayling Island Hampshire**
client	**Mr Ben Wheeler**
title	**Tree Constraints Plan**
dwg	**BJH 01/02**
scale	**1:250 @ A3**
date	**May 2026**
job	**1469**
drawn by	**bjh**

Bernie Harverson
arboricultural consultant

10 Southleigh Grove, Hayling Island,
Hampshire PO11 0SH
07875 520881
bernieharverson@gmail.com

Key:

- = Trees of A (high) grading
- = Trees of B (moderate) grading
- = Trees of C (low) grading
- = Trees of U (fell) grading
- = Radial Root Protection Zone in accordance with Section 6.2 of BS5837:2012.