





SOUTH: PROPOSED
1:100

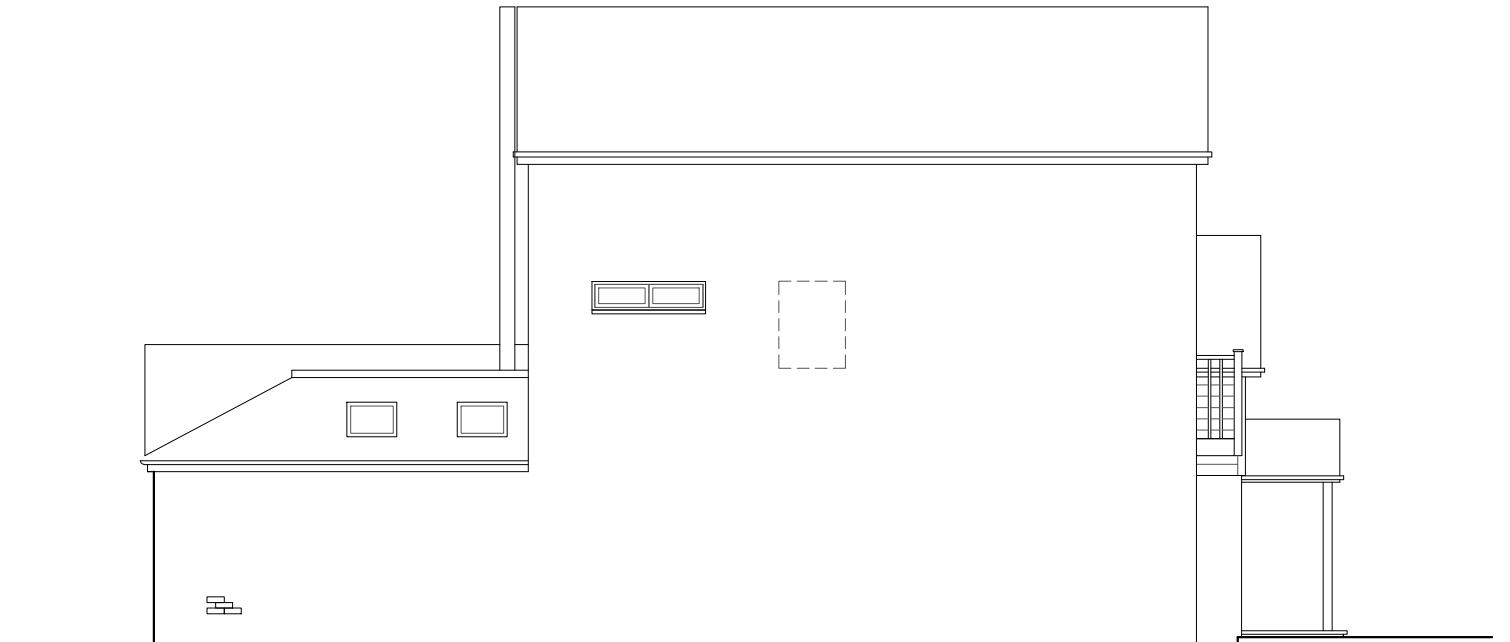

WEST: PROPOSED
1:100



NORTH: PROPOSED
1:100

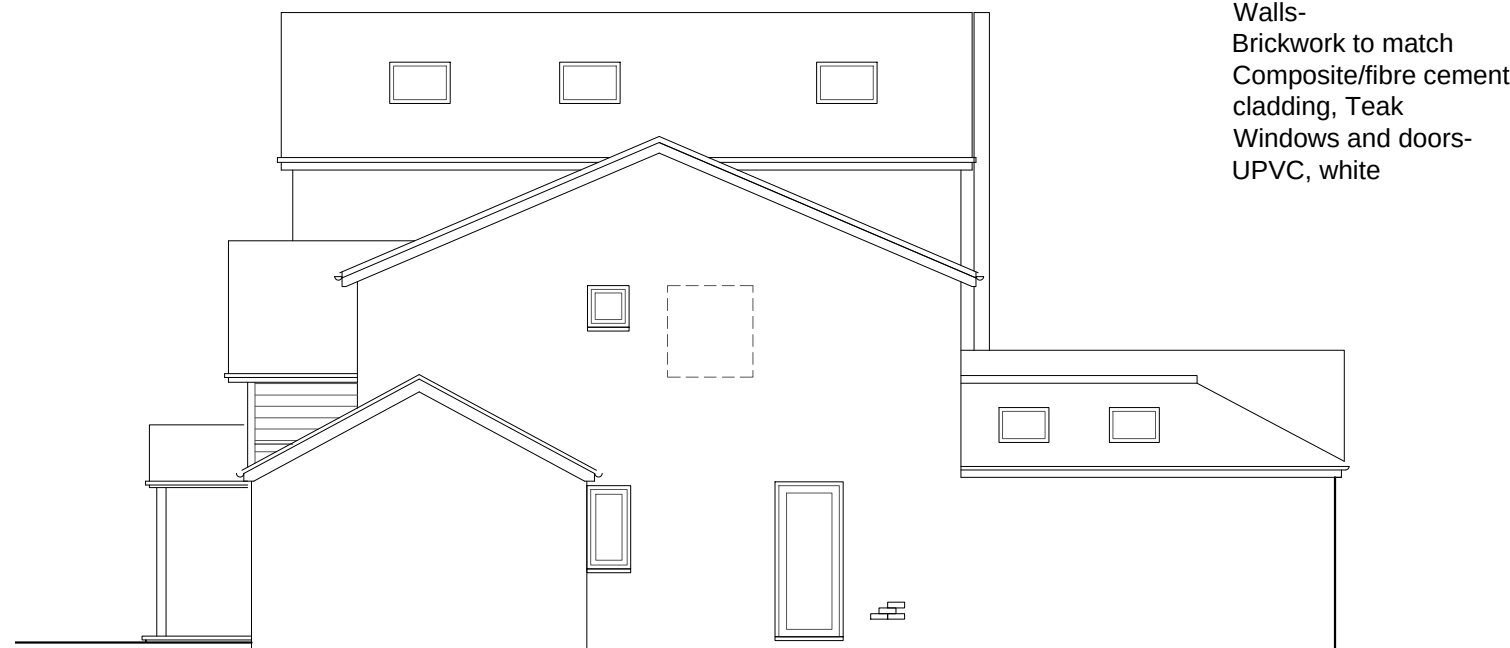

EAST: PROPOSED
1:100

SCHEDULE OF MATERIALS

Roof- Slate tiles
Walls-
Brickwork to match
Composite/fibre cement
cladding, Teak
Windows and doors-
UPVC, white

SCALE 1:100

