


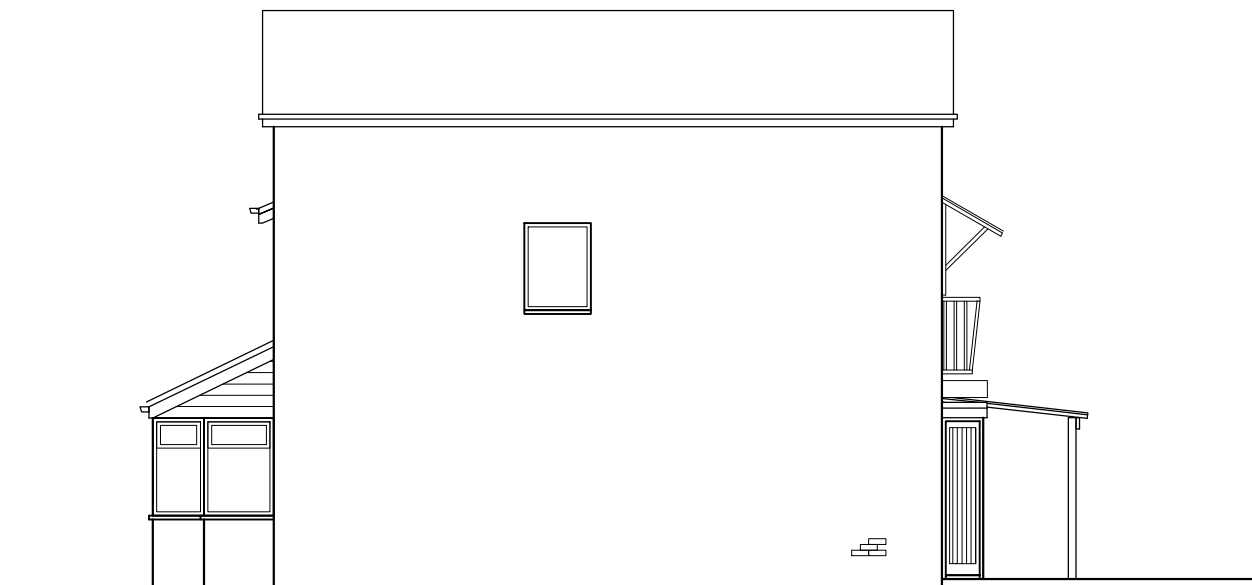


SOUTH: EXISTING
1:100



WEST: EXISTING
1:100



NORTH: EXISTING
1:100

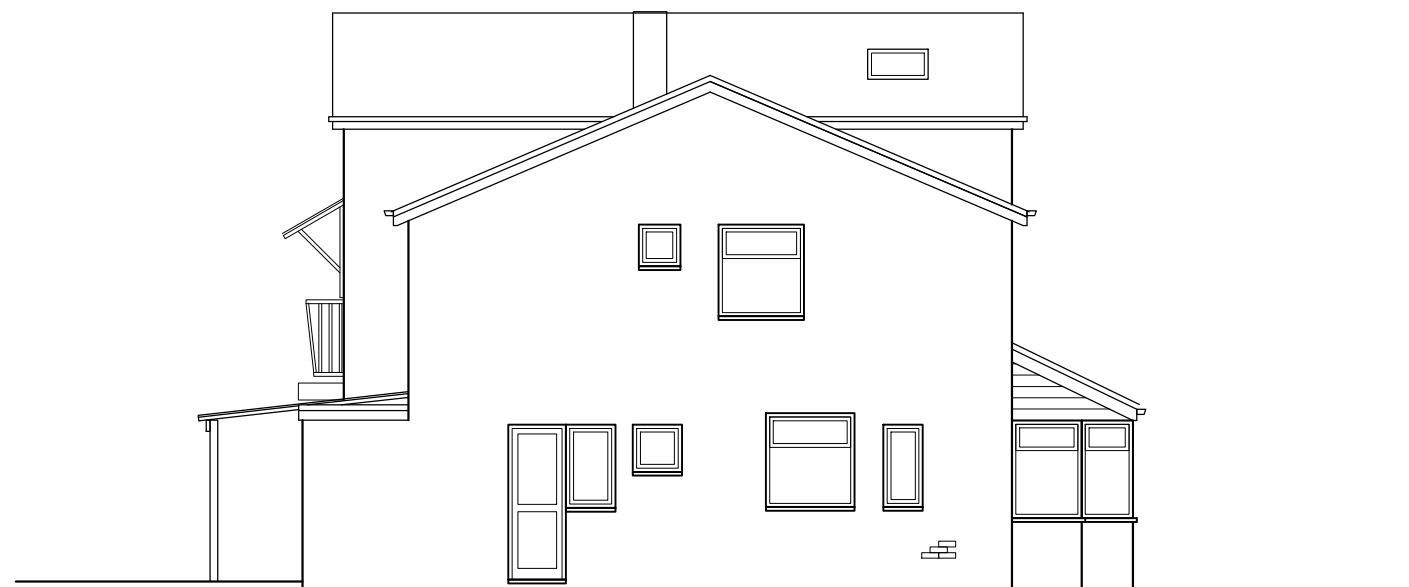

EAST: EXISTING
1:100

SCALE 1:100

