


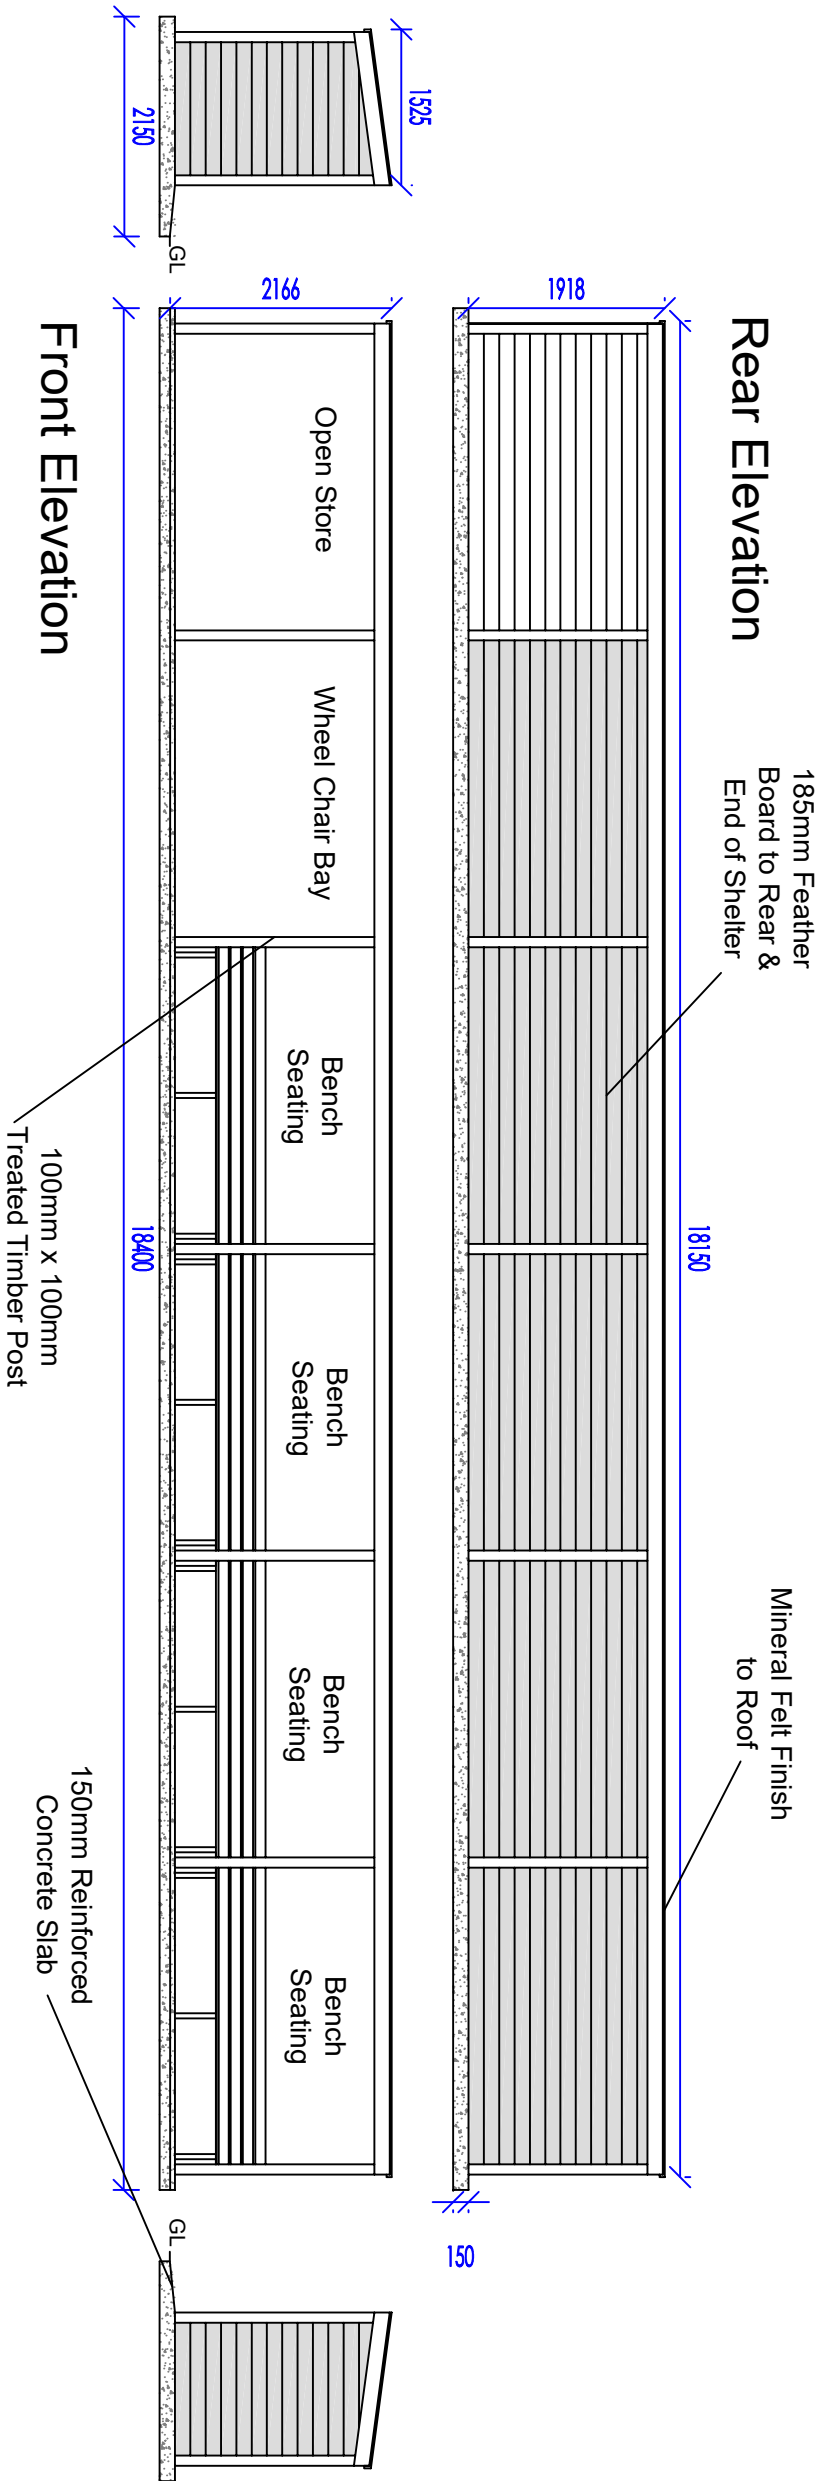

Planning By Design

36 Castle Road, Rowlands Castle, PO9 6AS
Mob: 07970 046996 email: dave-cms@live.co.uk

project	ddle
Bellair Bowls Club	06.05.2026
Bellair Road Havant	
drawing	scale
Proposed Spectator Shelter	
drawing no.	revision
Bell CMS-04	