




PHYSICAL SCALE IN METERS @ 1:100

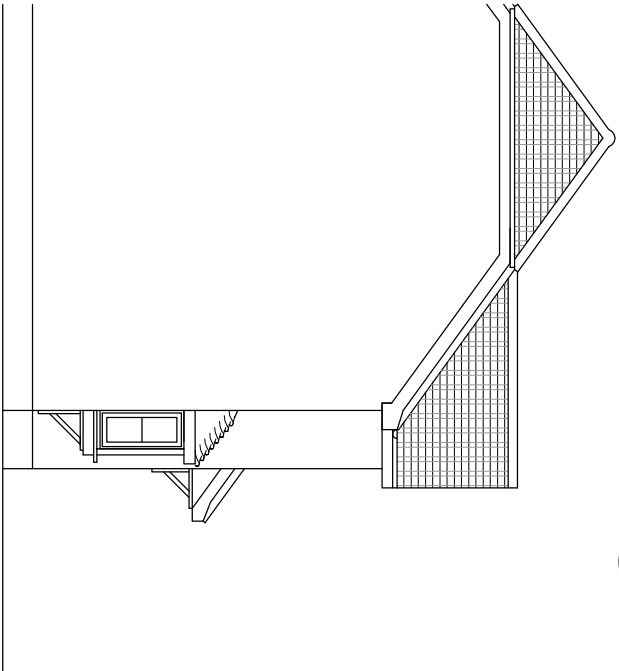

Existing South


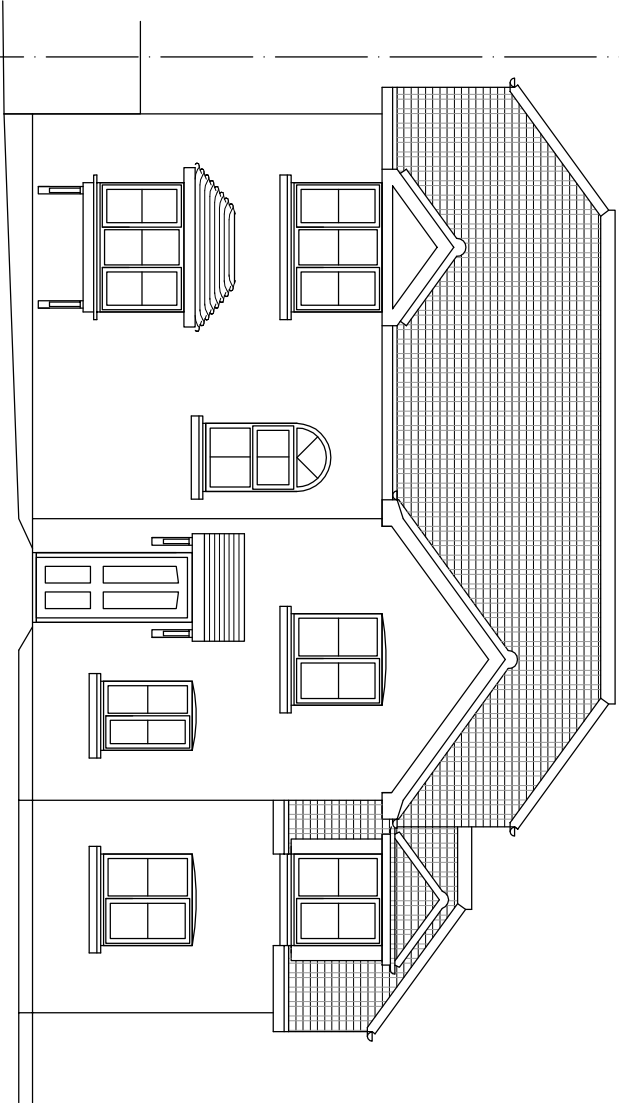


Existing East (Front)

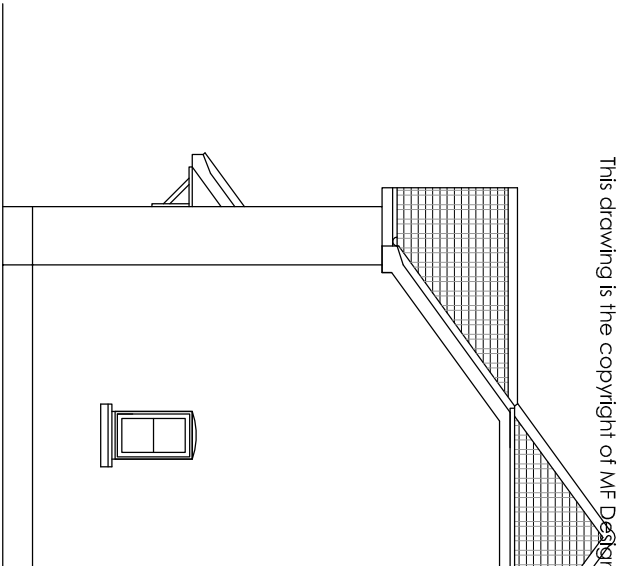

Existing North

NOTES:
This drawing has been produced solely for PLANNING/DESIGN.
Do not Scale from this Drawing except for planning purposes.
Any drainage shown is presumed and to be checked on site before commencement of works.
This drawing is the copyright of MF Designs Ltd.

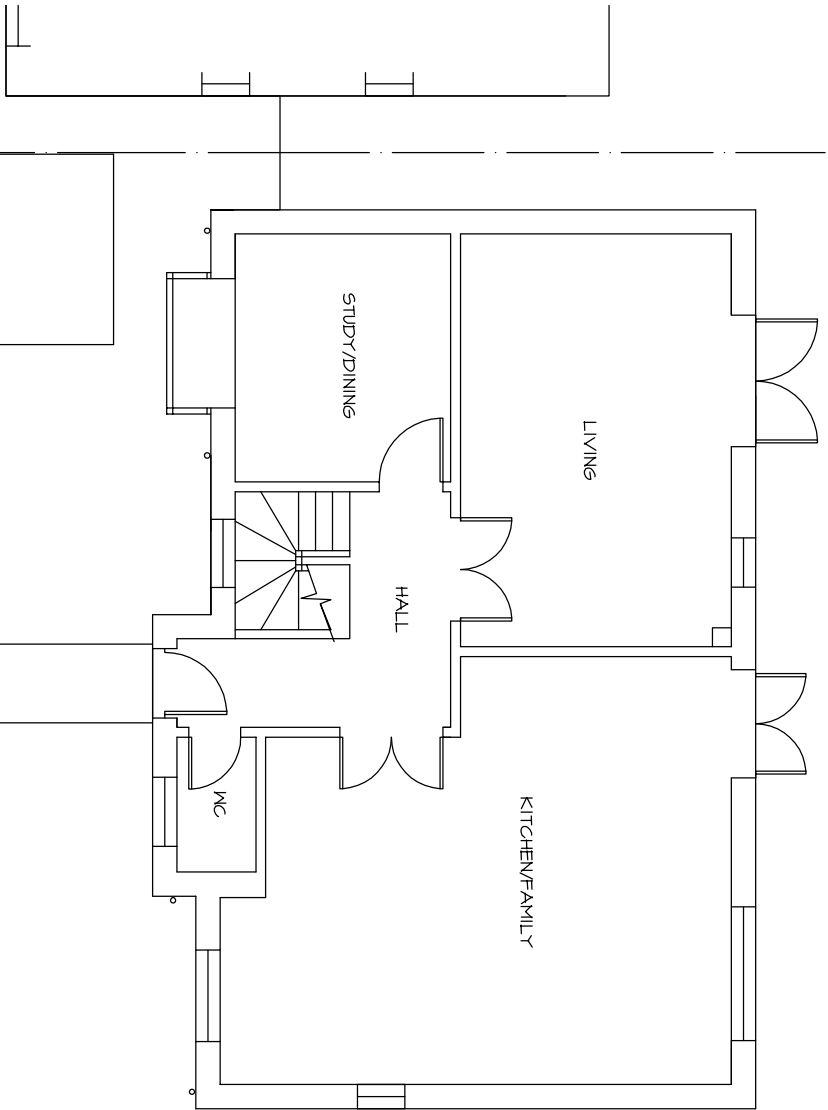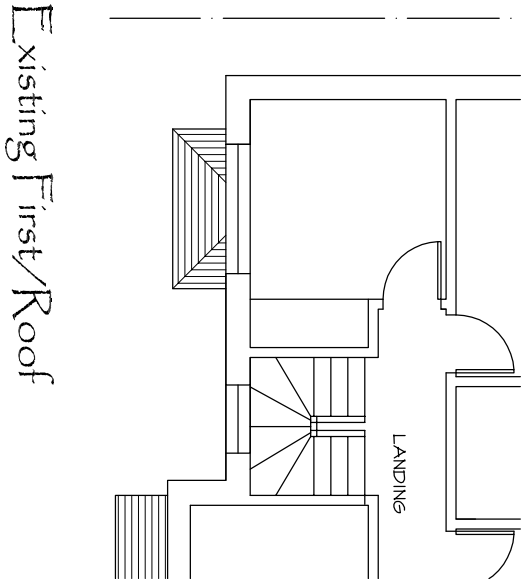

Existing First/Roof



mf designs ltd

Chartered Architects

36 Grove Road • Havant • Hampshire • PO9 1AR
Director: Martin Farrer RIBA • Co Registration No.4507379

t/f 02392 470967
e admh@mfdesigns.org.uk



EXISTING SURVEY - 6 Chadswell Meadow, Havant. PO9 3HB

Date: May 2026
Scale: 1:100

Job No: 3380
Dwg No: EX_01