



PHYSICAL SCALE IN METERS @ 1:1250

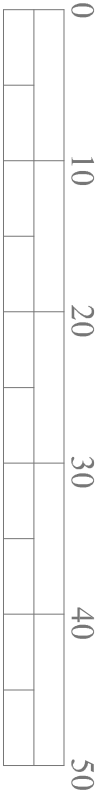


PHYSICAL SCALE IN METERS @ 1:500

NOTES:
This drawing has been produced solely for PLANNING/DESIGN.
Do not scale from this Drawing except for planning purposes.
Any drainage shown is presumed and to be checked on site before commencement of works.
This drawing is the copyright of MF Designs Ltd.

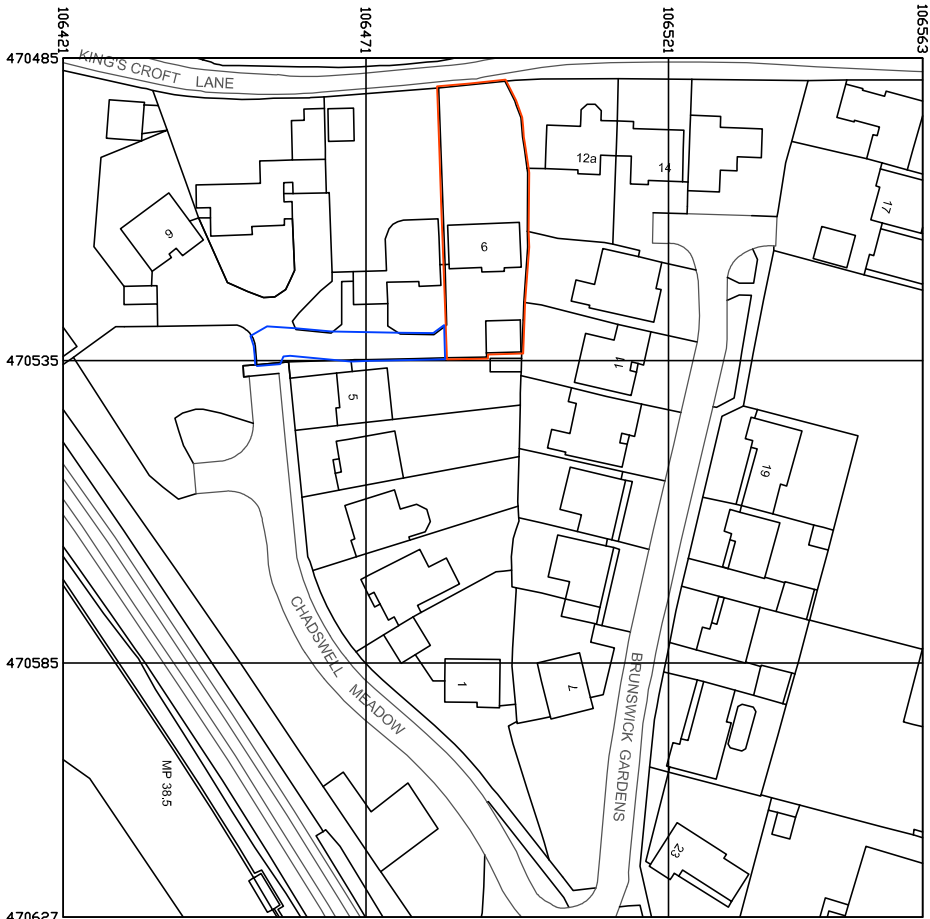

Produced on 18 May 2026 from the Ordnance Survey National Geographic Database and incorporating surveyed revision available at this date.
This map shows the area bounded by 470485 106421, 470627 106421, 470627 106563, 470485 106563, 470485 106421.
Crown copyright and database rights 2026 OS 100054135. Supplied by copla ltd trading as UKPlanningMaps.com a licensed Ordnance Survey partner (OS 100054135).
Data licence expires 18 May 2027. Unique plan reference: v2g/1420851/1902525

Location

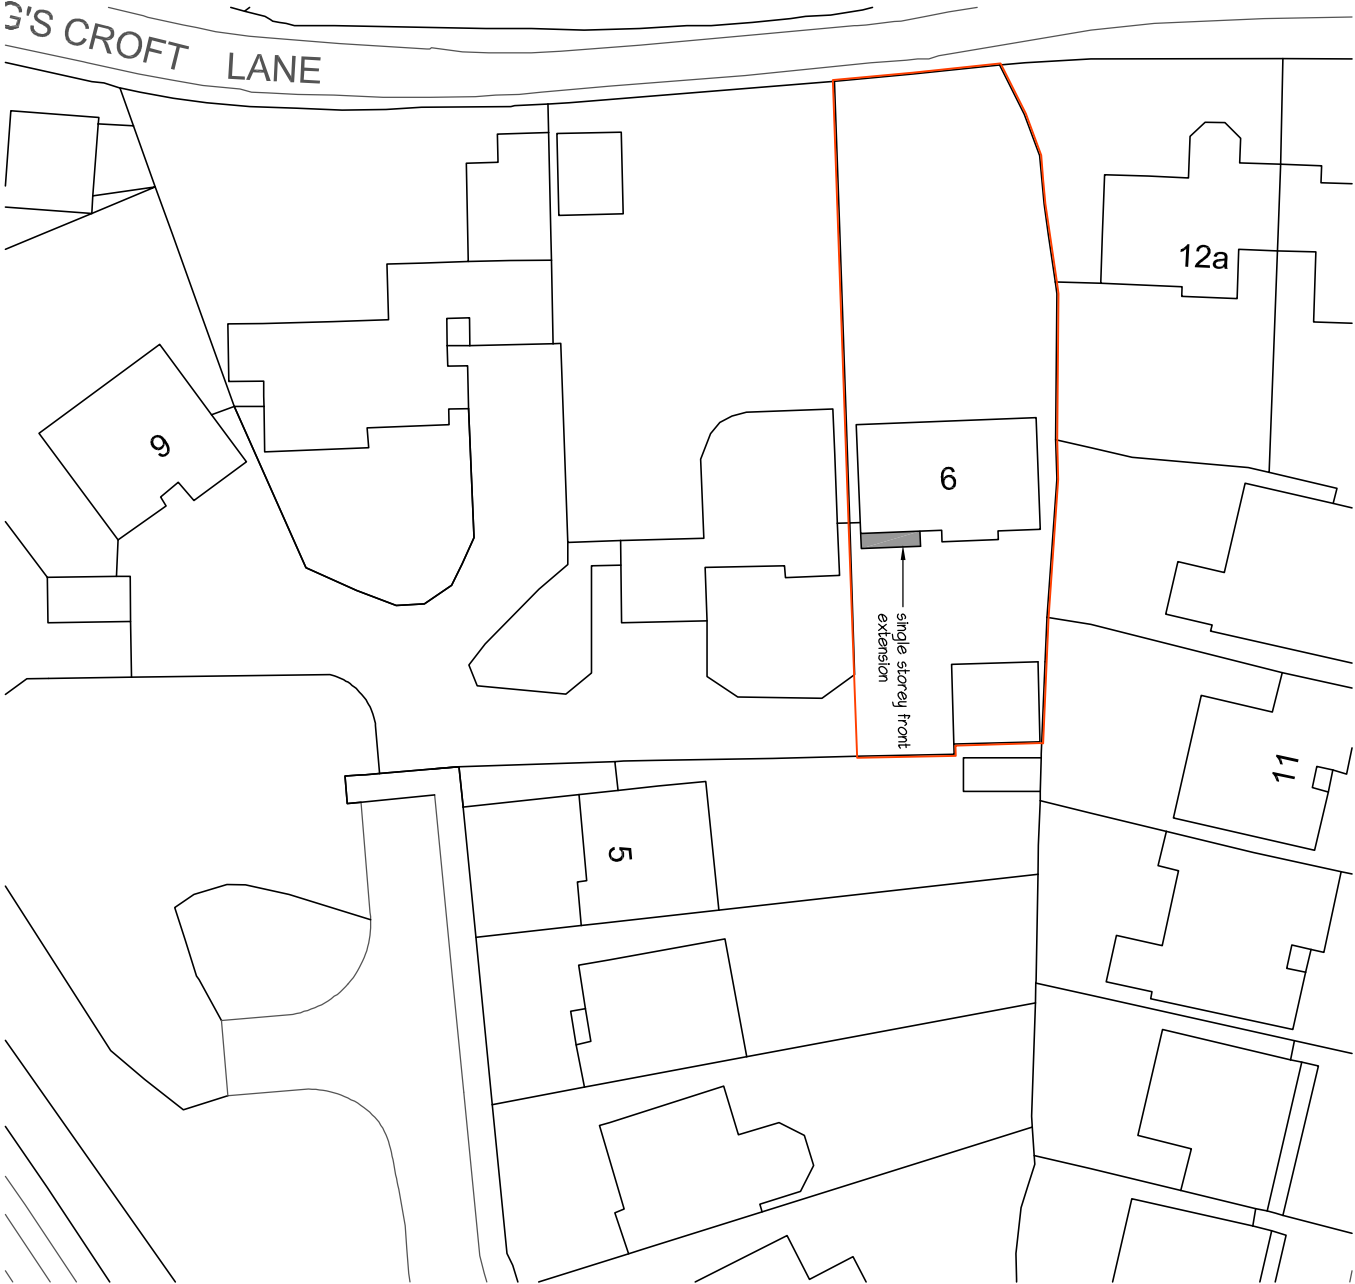

Block



mf designs ltd

Chartered Architects



36 Grove Road • Havant • Hampshire • PO9 1AR

Director: Martin Farrer RIBA • Co Registration No.4507379

t/ 02382 470967

e admh@mfdesigns.org.uk

Date: May 2026

Scale: 1:1250/500 @ A3

Job No: 3380

Dwg No: P_02

SINGLE STOREY FRONT EXTENSION - 6 Chadswell Meadow, Havant. PO9 3HB