NOTES:

Dimensions to be checked on site before commencing work. Any discrepancies shall be reported to the architect immediately.

Do not scale from these drawings except for planning purposes. Use figured dimensions only.

Where applicable this drawing is to be read in conjunction with other consultants' drawings.

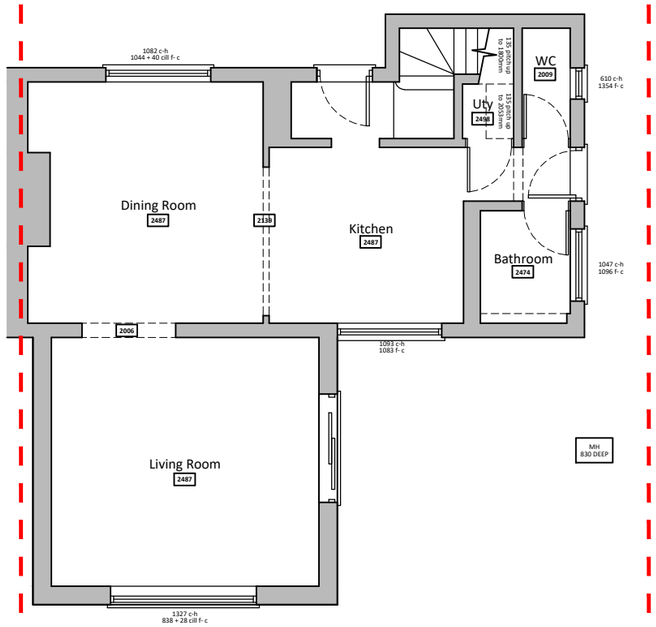

Ground floor plan scale 1:100

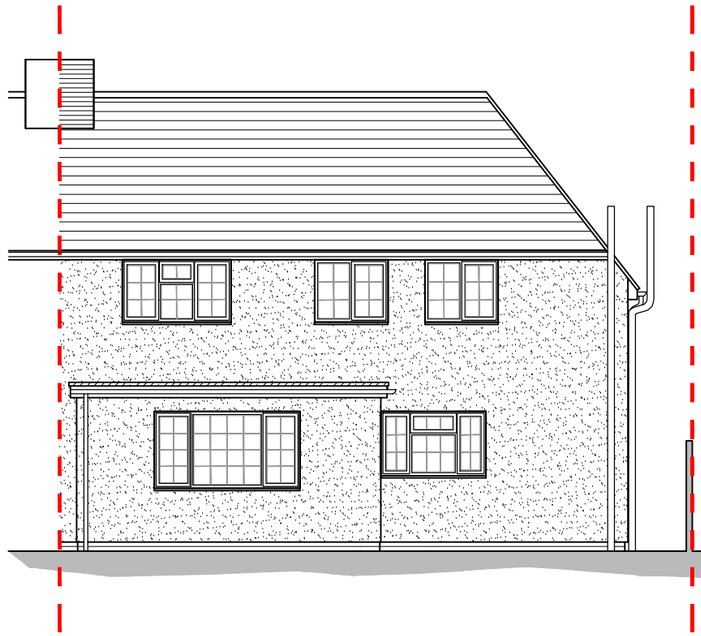

North elevation scale 1:100

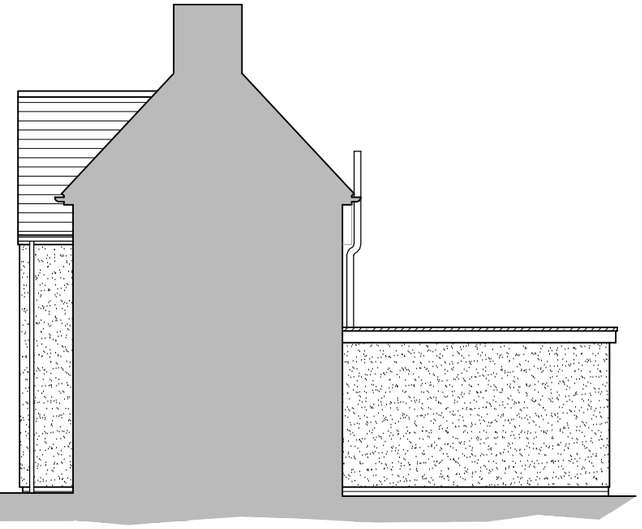

East elevation scale 1:100

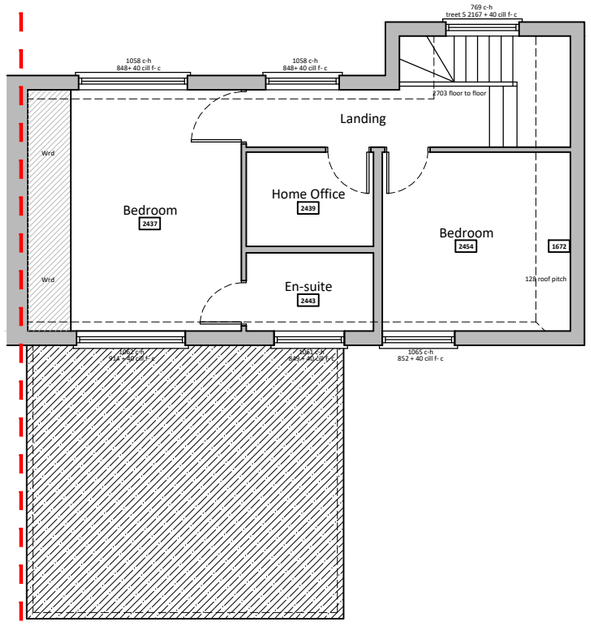

First floor plan scale 1:100

South elevation scale 1:100

West elevation scale 1:100

For
MR & MRS BALDWIN

Project
PROPOSED SINGLE-STOREY EXTENSION/ RENOVATION
116 WEST STREET, HAVANT, HAMPSHIRE, PO9 1LW

Title
EXISTING PLANS & ELEVATIONS

Date	Drawn	Scale	Checked
MAY 26	SR	AS NOTED @ A3	-

Job Number	Drawing Number	Revision
PL.999.26	02	-

jb architects
E: admin@jb-architecturedesign.com
W: www.jb-architecturedesign.com
T: 01243 933732