


# Location Plan

Site Address: Manor Barn, Lower Road, Havant, PO9 3LJ

Date Produced: 22-May-2026

Scale: 1:1250 @A4

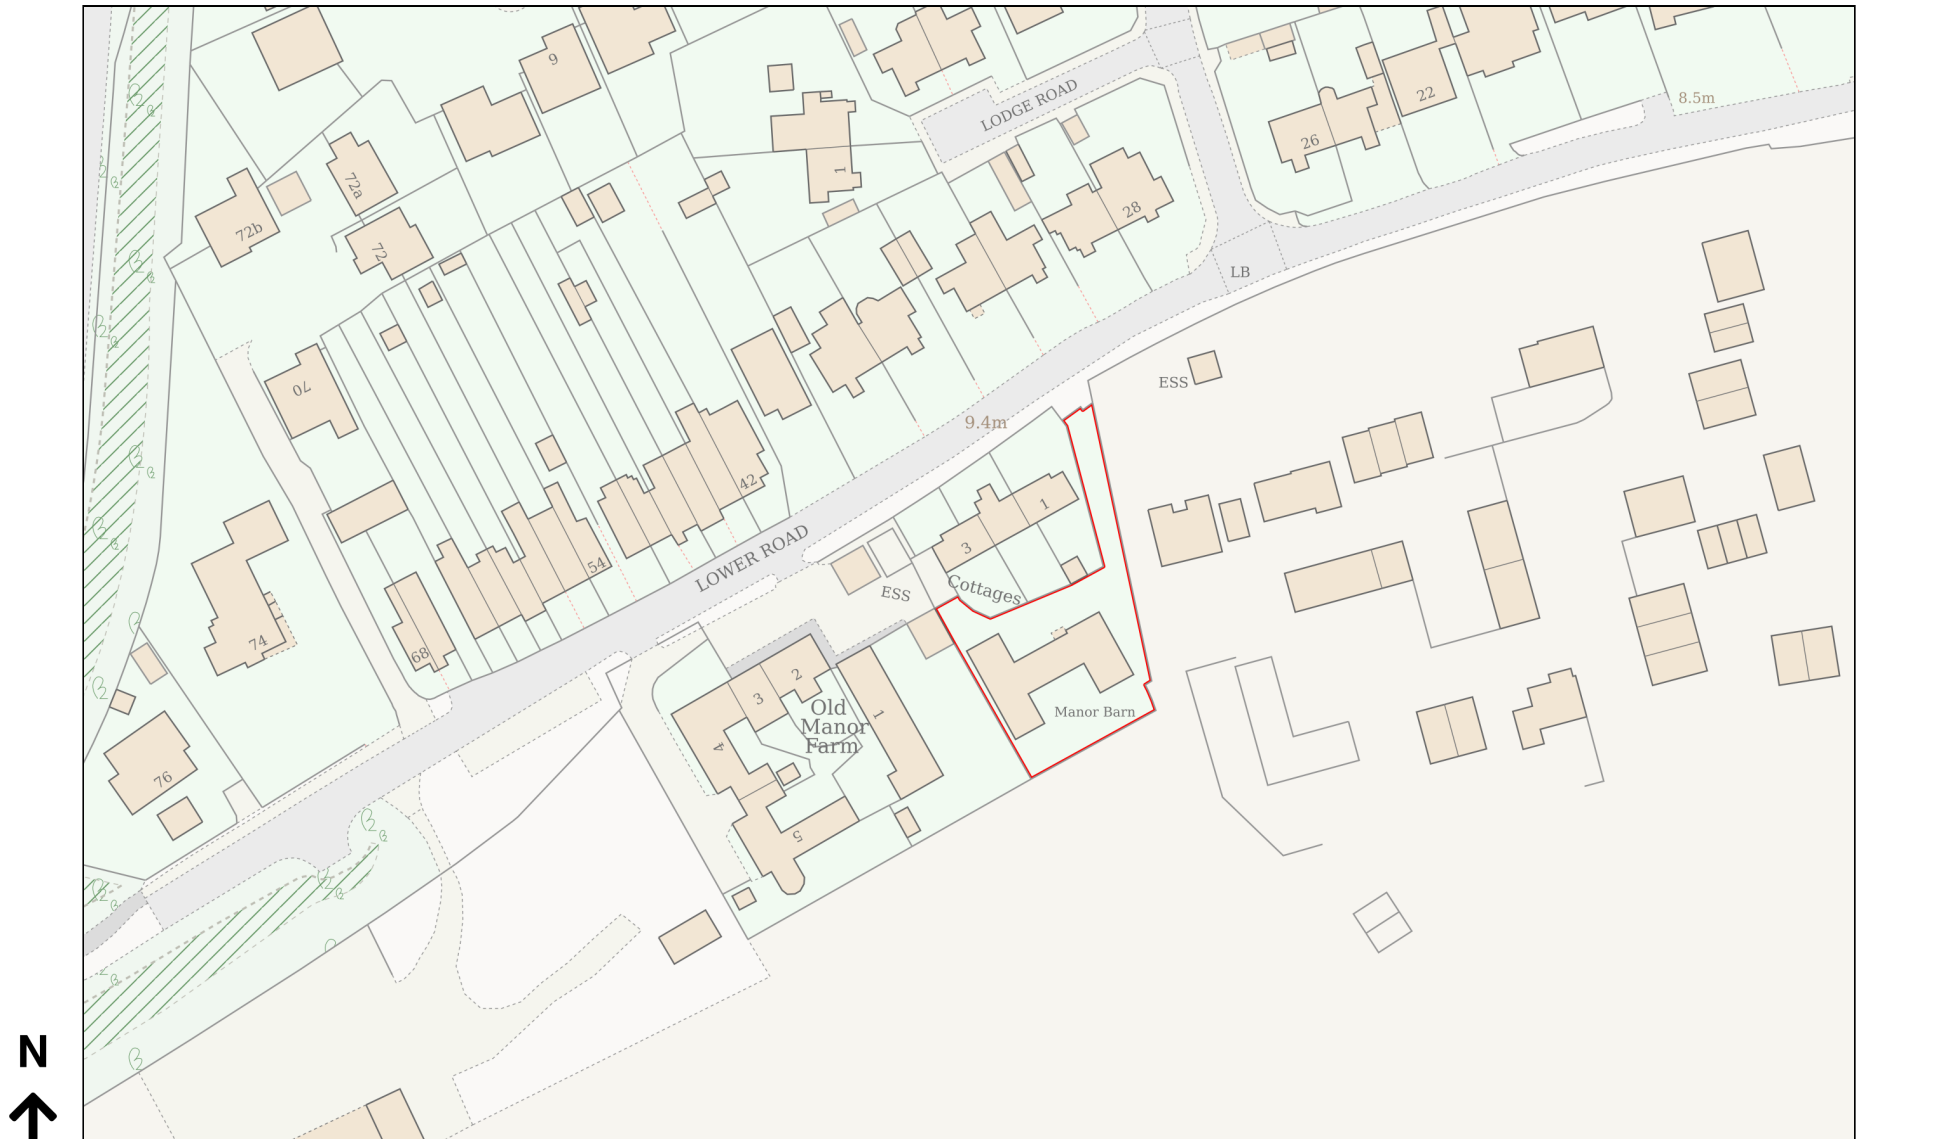

Planning Portal Reference: PP-14956457v1

0 50  
Metres