
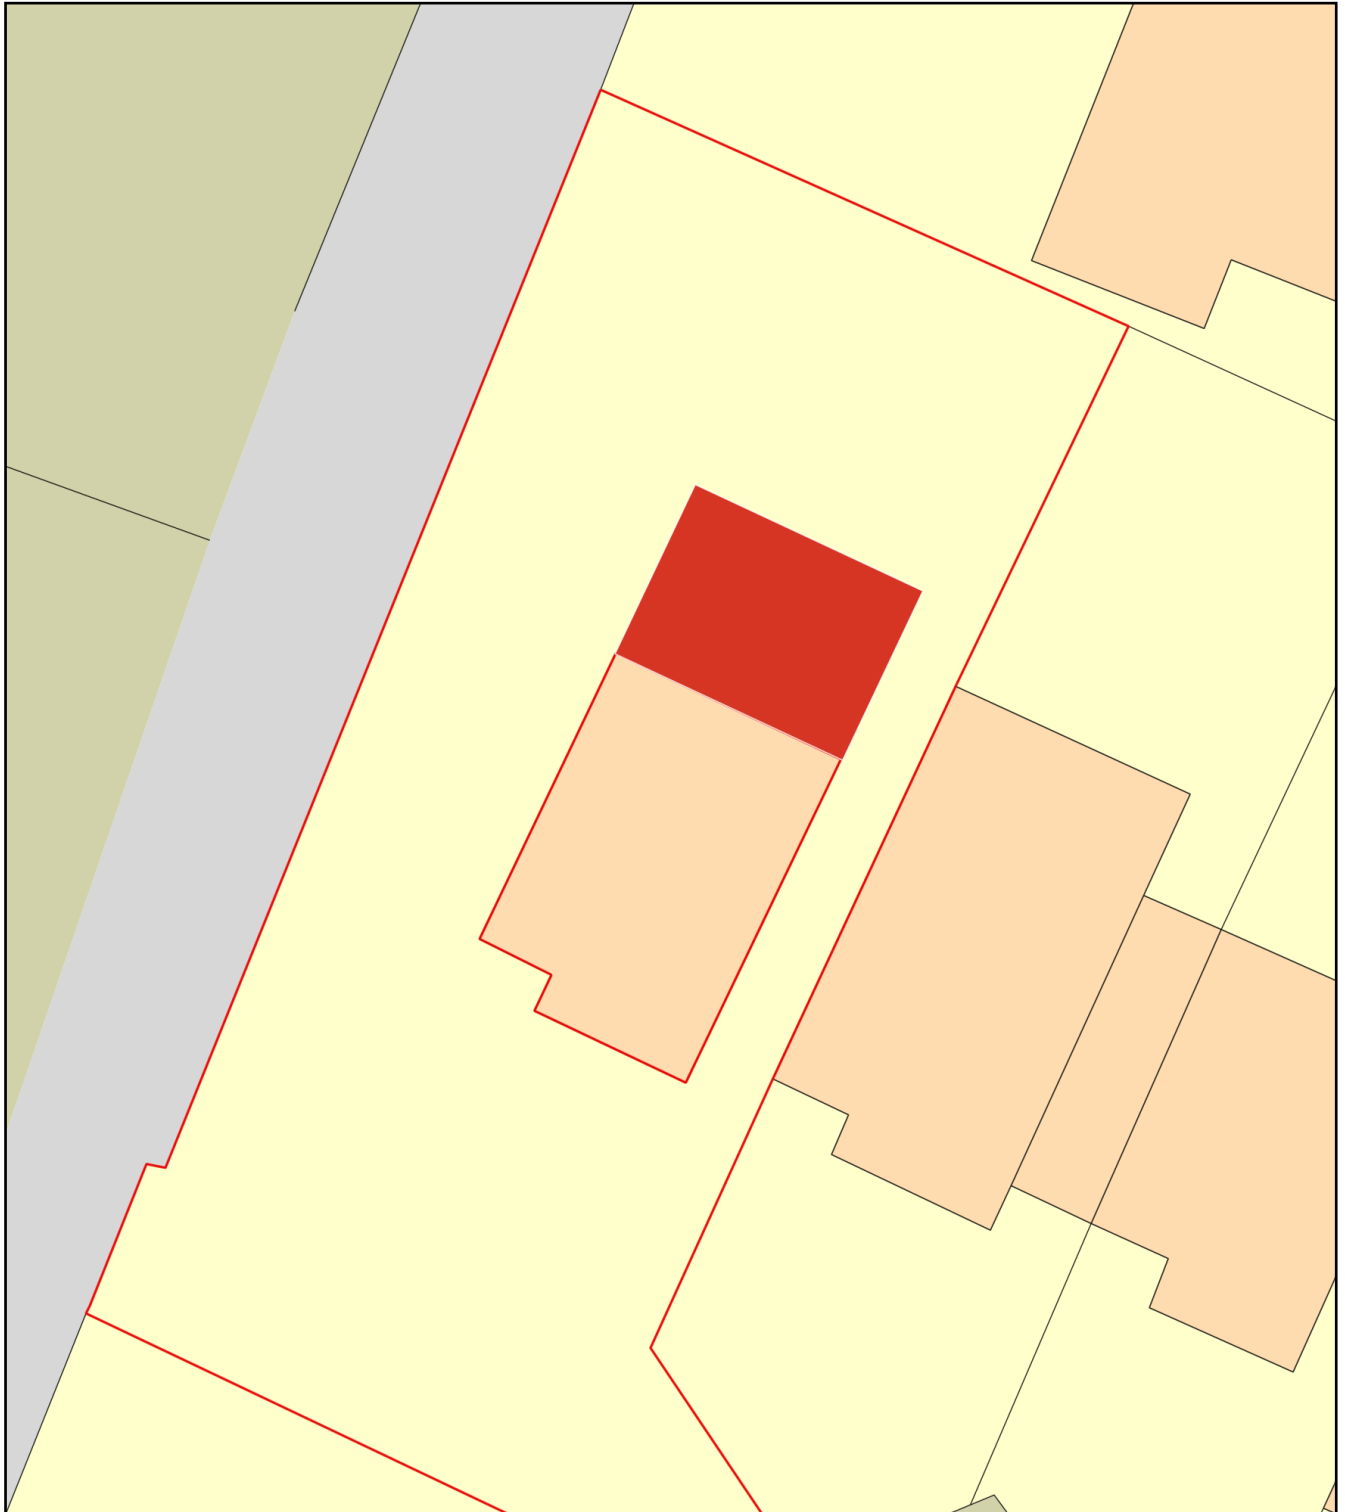
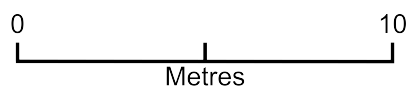


4 beech close

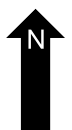

Plan Produced for: Sam Patrick

Date Produced: 23 May 2026

Plan Reference Number: TQRQM26143105826086

Scale: 1:200 @ A4