




5.5 Roof Plan

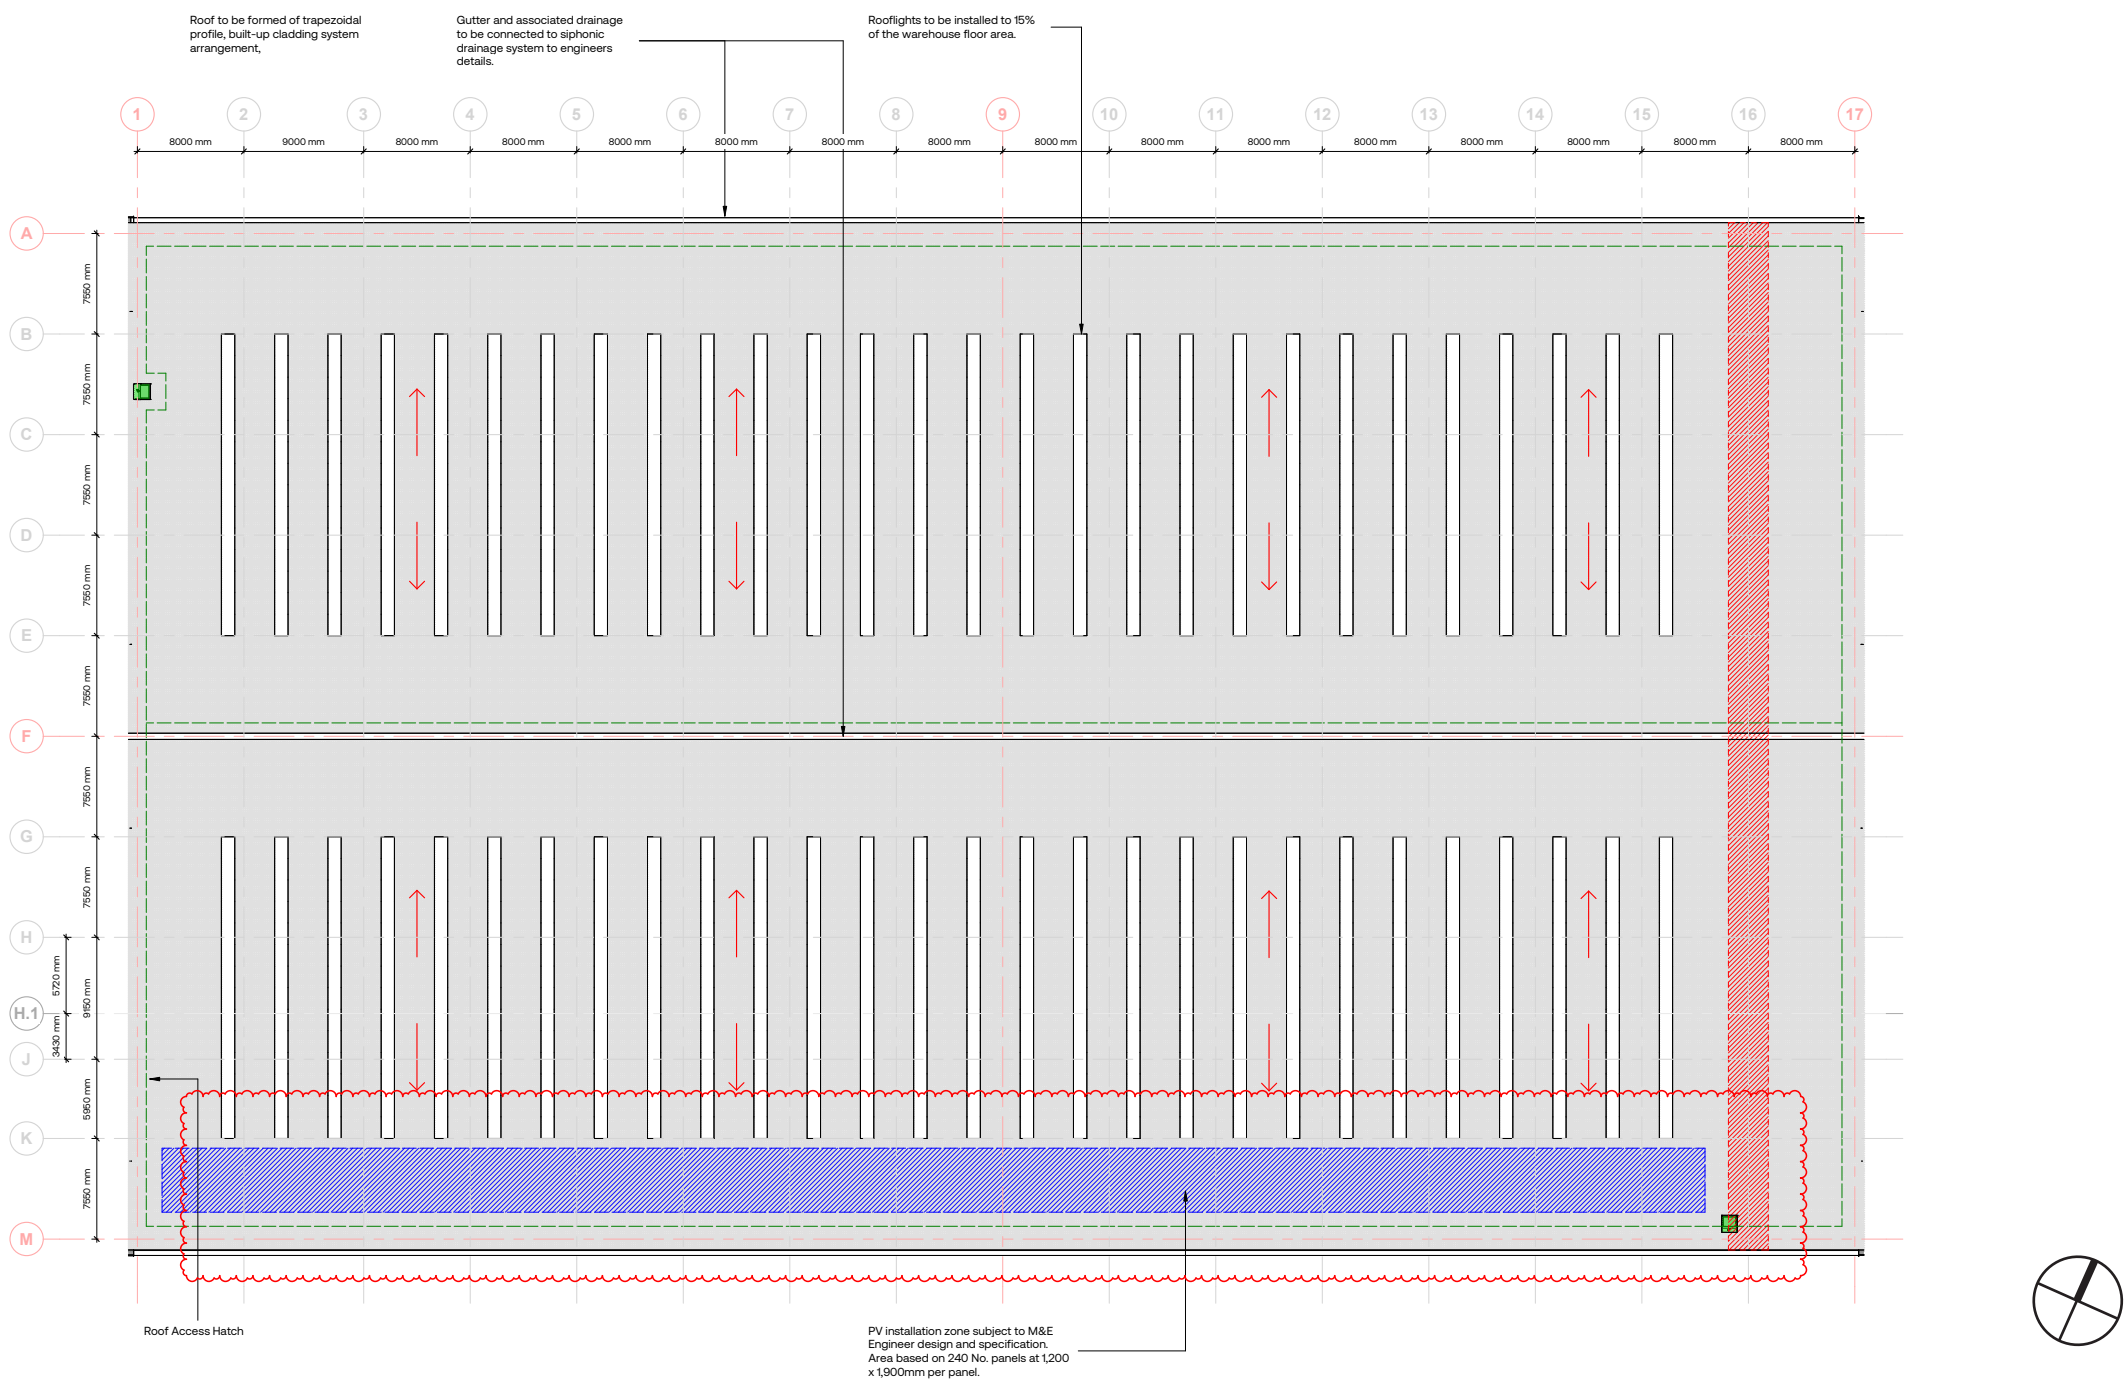


5.6 Office Plan

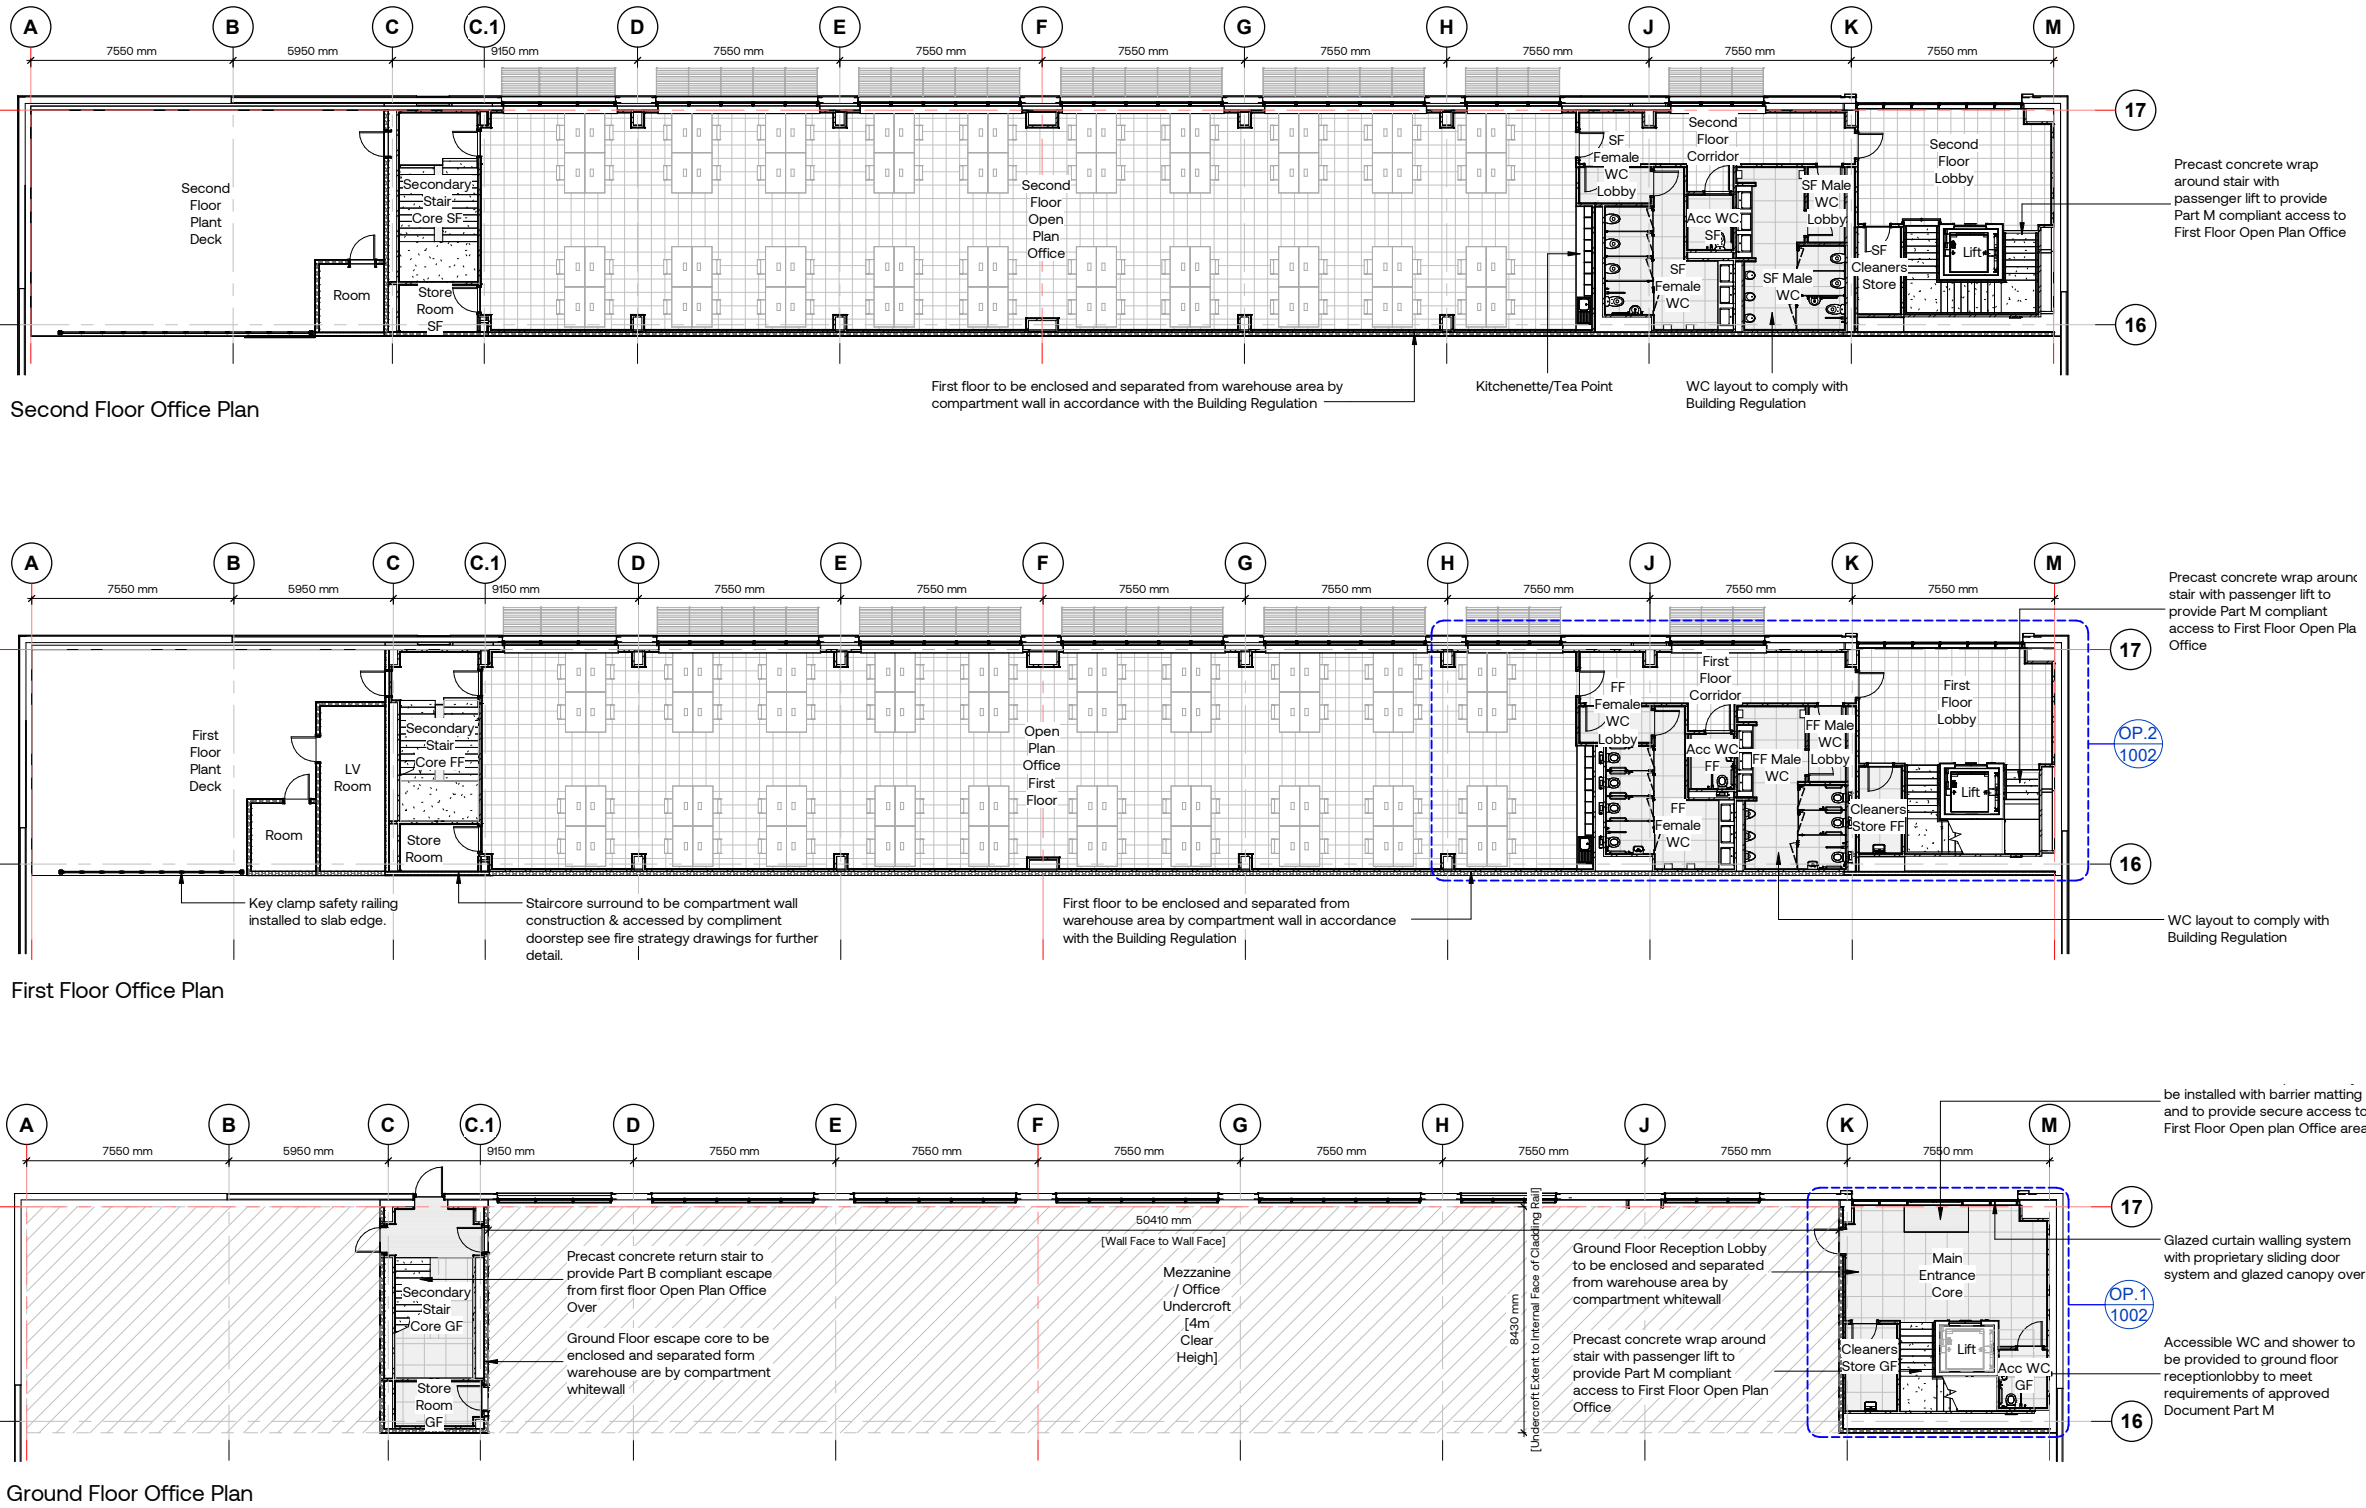

5.7 Elevation

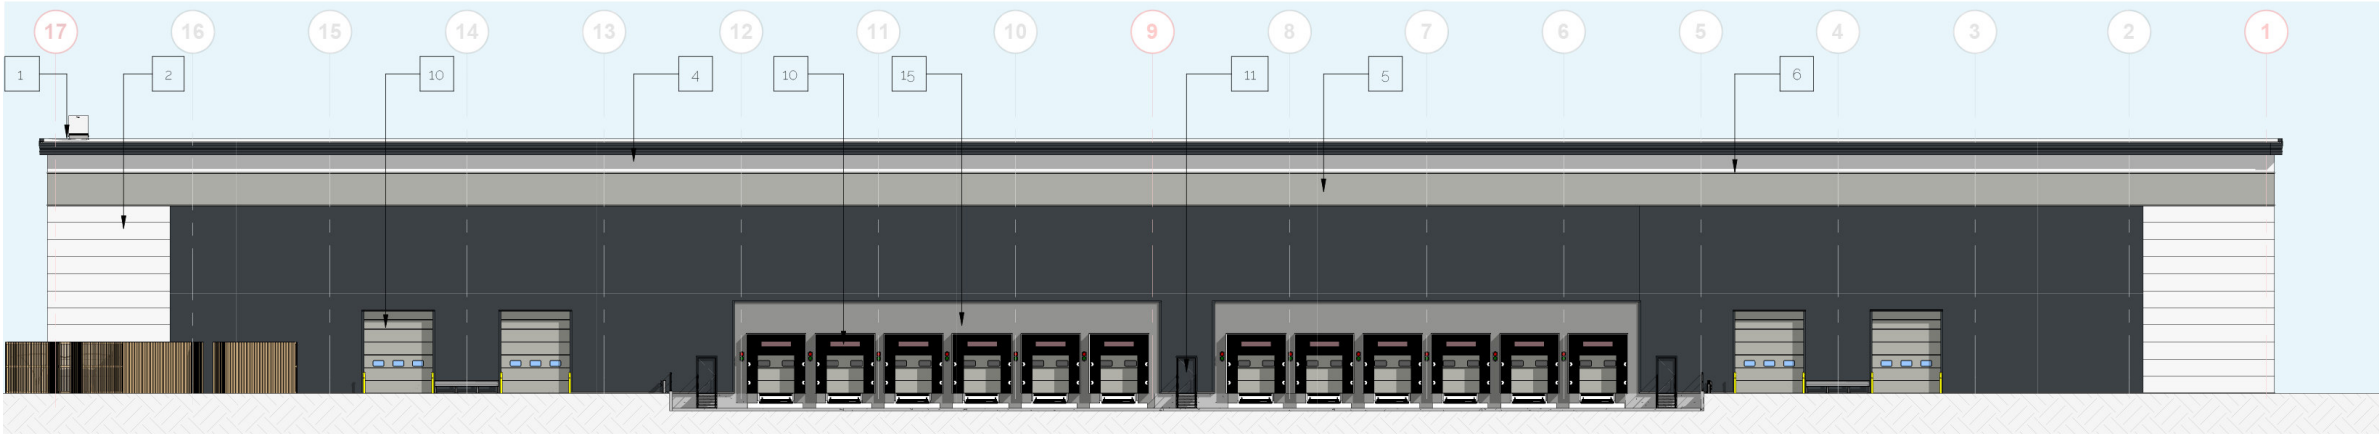


North Elevation

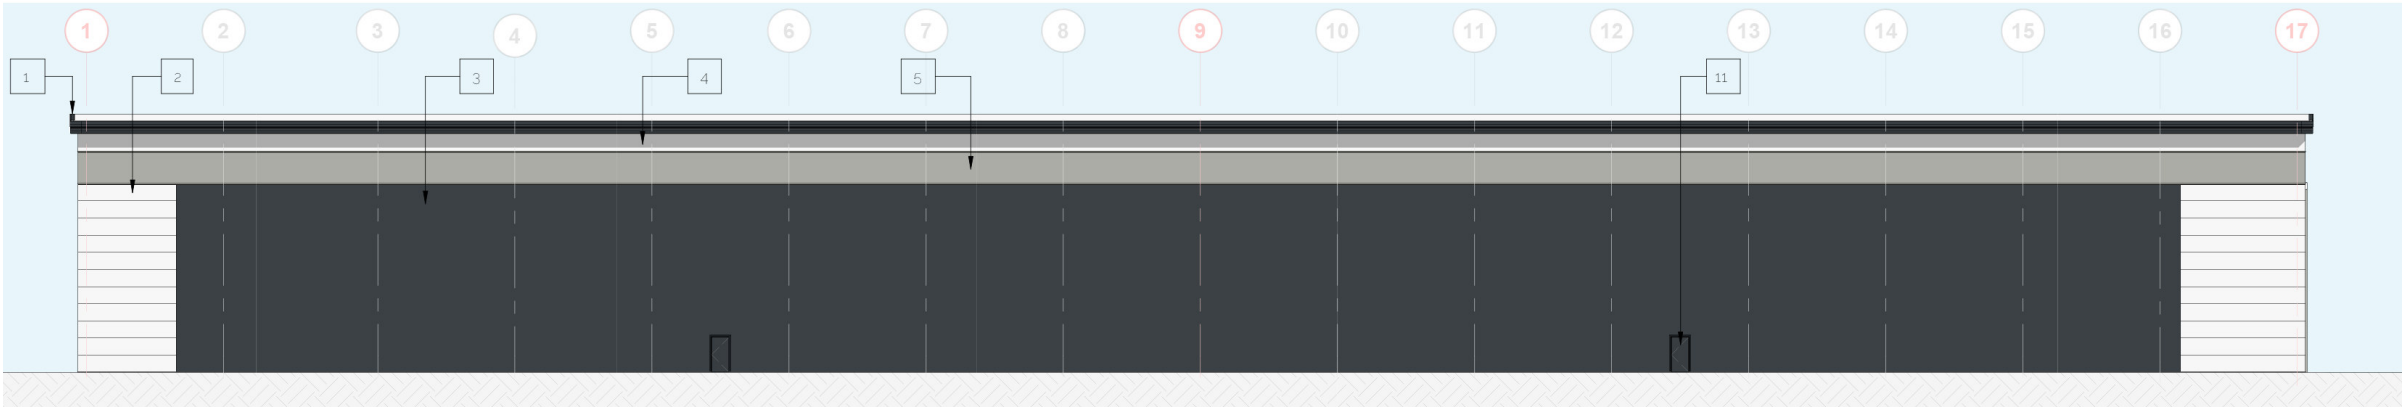

South Elevation



East Elevation

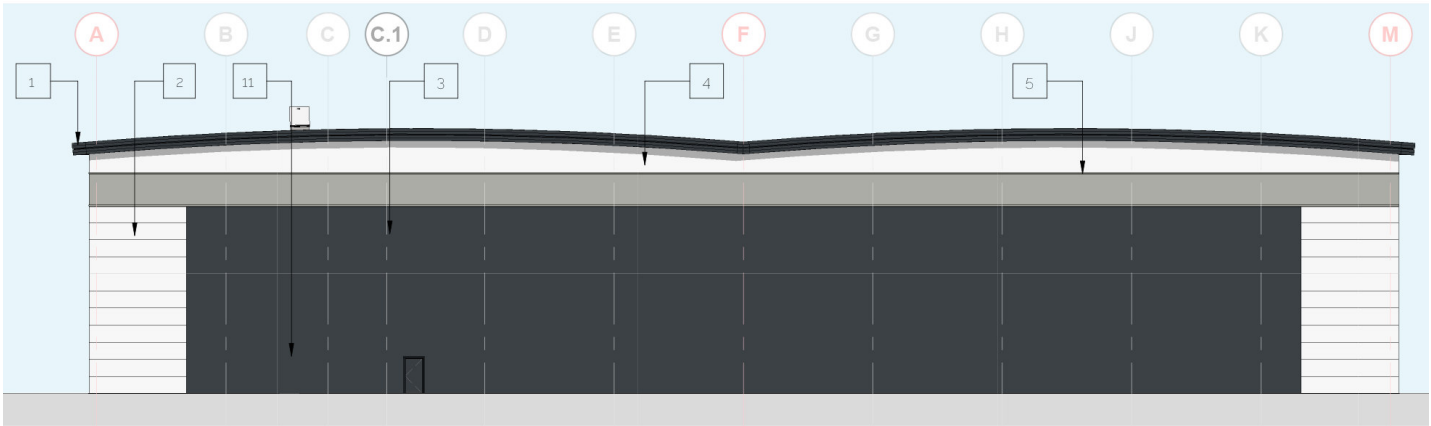

West Elevation

- 1

Griffon roof formed of built up trapezoidal roof panel system
Finish: Tata Colorcoat HPS200 Ultra
Colour: **White (RAL 9003) (Signature Colours)**
- 2

Microrib Built Up Cladding
Finish: Tata Colorcoat HPS200 Ultra (1000/900/600 Module)
Colour: **White (RAL 9003) (Signature Colours)**
- 3

Built up horizontally laid trapezoidal profile metal wall cladding system
Finish: Tata Colorcoat Prisma
Colour: **Slate Grey (RAL 7015) (Solid Colours)**
- 4

Built up horizontally laid trapezoidal profile metal wall cladding system
Finish: Tata Colorcoat Prisma
Colour: **White (RAL 9003)**
- 5

Built up horizontally laid trapezoidal profile metal wall cladding system
Finish: Tata Colorcoat HPS200 Ultra
Colour: **Goosewing Grey (RAL 080 70 05)**
- 6

Perimeter Band Flashing
Finish: Polyester powder coated
Colour: **Anthracte (RAL 7016)**
- 7

Thermally broken polyester powder coated aluminium curtain wall and doors
Finish: Polyester powder coated
Glazing: Grey tinted
Frame Colour: **Anthracte (RAL 7016)**
- 8

Thermally broken polyester powder coated aluminium wind: Finish: Polyester powder coated
Glazing: Grey tinted
Frame Colour: **Anthracte (RAL 7016)**
- 9

Two Part Eaves Flashing.
Finish: Tata Colorcoat HPS200 Ultra
Colour: Upper - **Slate Grey (RAL 7015)**
Lower - **Slate Grey (RAL 7015)**
- 10

Stertil Stokvis '640C' overhead sectional doors with level acc to be an electrical operation and manual override.
- 58 N° 2860mm wide x 3000mm high dock doors with dock levelers & (3500mm wide x 4400mm high x900mm) dock shelter
- 8 N° 4000mm wide x 4800mm high level access doors
Finish: Polyester powder coated

Dock Door Colour:
External - **Goosewing Grey (RAL 080 70 05)**
Internal - **White (RAL 9003)**
Level Access Door Colour:
Colour: **Goosewing Grey (RAL 080 70 05)**
Internal - **White (RAL 9003)**
- 11

Steel insulated security door & frame
Finish: Polyester powder coated
Colour: **Slate Grey (RAL 7015)**
- 12

Brise Soleil system projecting 1.2m from main building facade with metallic fins (as shown on elevations)
Finish: Polyester powder coated
Colour: **Anthracte (RAL 7016)**
- 13

Feature Flashing
Finish: Polyester powder coated
Colour: **Goosewing Grey (RAL 080 70 05)**
- 14

Glazed Entrance Canopy
Canopy to project 1.2m from curtain structure on support rods with gravity fed gutter
Finish: Polyester powder coated
Glazing: Grey tinted
Frame Colour: **Anthracte (RAL 7016)**
- 16

Precast Retaining Wall