


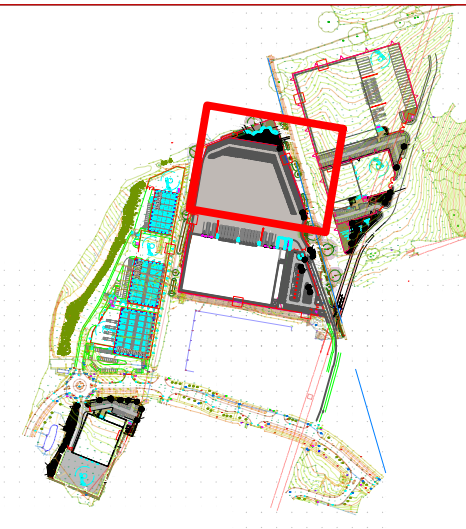

Trees				
Abbreviation	Species	Girth	Height	Qty.
A ca	Acer campestre	14-16cm	4.0-5.0m	3 -
A gl	Alnus glutinosa	14-16cm	4.0-4.5m	2 -
B pub	Betula pubescens	14-16cm	4.0-4.5m	2 -
Q r	Quercus robur	14-16cm	4.0-4.5m	1 -

Native Shrubs						
Abbreviation	Species	Height	Specification	Density	% Mix	Qty.
Cory_avel	Corylus avellana	60-80cm	BR	1/m ²	25%	121 -
Crat_mono	Crataegus monogyna	60-80cm	BR	1/m ²	25%	121 -
Ligun_vulg	Ligustrum vulgare	60-80cm	BR	1/m ²	25%	121 -
Prun_spin	Prunus spinosa	60-80cm	BR	1/m ²	25%	121 -

Herbaceous					
Abbreviation	Species	Pot Size	Specification	Density	Qty.
SILDI	Silene dioica	1L	CG	6/m ²	191 -


Bulbs				
Abbreviation	Species	Specification	Density	Qty.
H n-s	Hyacinthoides non-scripta	Grade 6/7	5/m ²	394 -

Notes:

1. Proposed levels to be resolved
2. Tying in proposed levels with existing to be resolved.
3. Extent and details of retaining any retaining walls to be resolved
4. Refer to terra firma drawings;
 - DP-TF-00-XX-DR-L-1001 Unit 100.
 - DP-TF-00-XX-DR-L-1003 Unit 400 S.
 - DP-TF-00-XX-DR-L-1004 Unit 600.
 - DP-TF-00-XX-DR-L-1005 Unit 601.
 - DP-TF-00-XX-DR-L-1008 Soft Landscape Specifications

Notes:

- All materials to be as detailed or accepted equivalent.
Refer to accompanying NBS specification.
Refer also to architectural and engineering drawings as applicable.

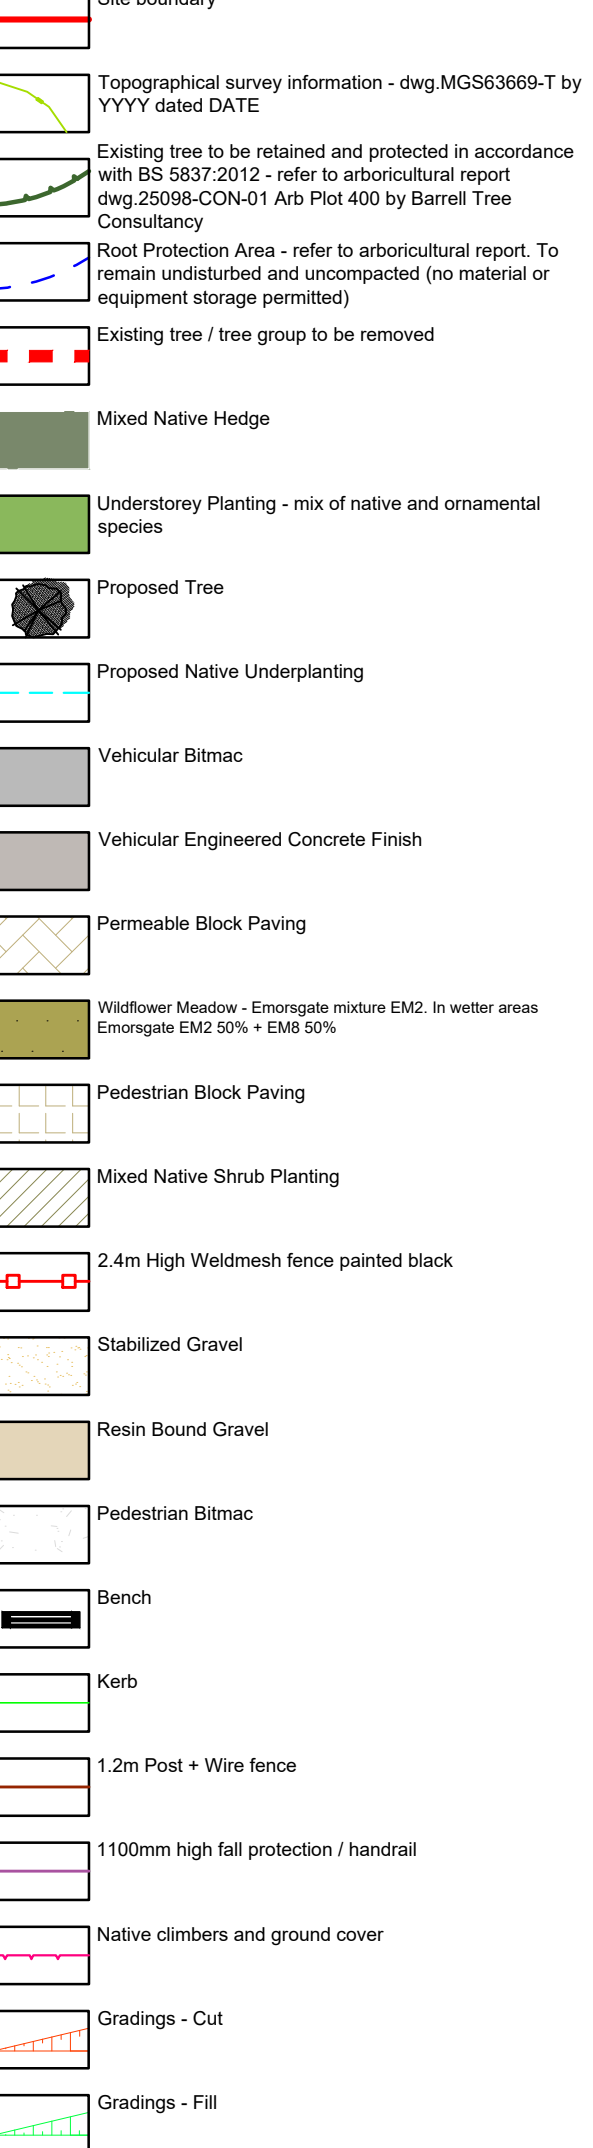

36	12/01/16	JD	AG	New Architects Layout
35	26/11/15	JD	AG	Additional planting, indicate maintenance access
34	3/11/15	JD	AG	New Arch File, New Planting layout
33	17/10/15	JD	AG	Applying new Architect file and embankments
32	10/10/15	JD	AG	Amended site outline; addition of civils and transport engineer details
31	22/9/15	JD	AG	First issue.
iv.	date	by	chk	notes

project
Dunsbury Park

dwg no
DP-TF-00-XX-DR-L-1006

Unit 400 North

suitabil

N/A

Stage 2: For Planning

scale @ A1

terrafirma

