



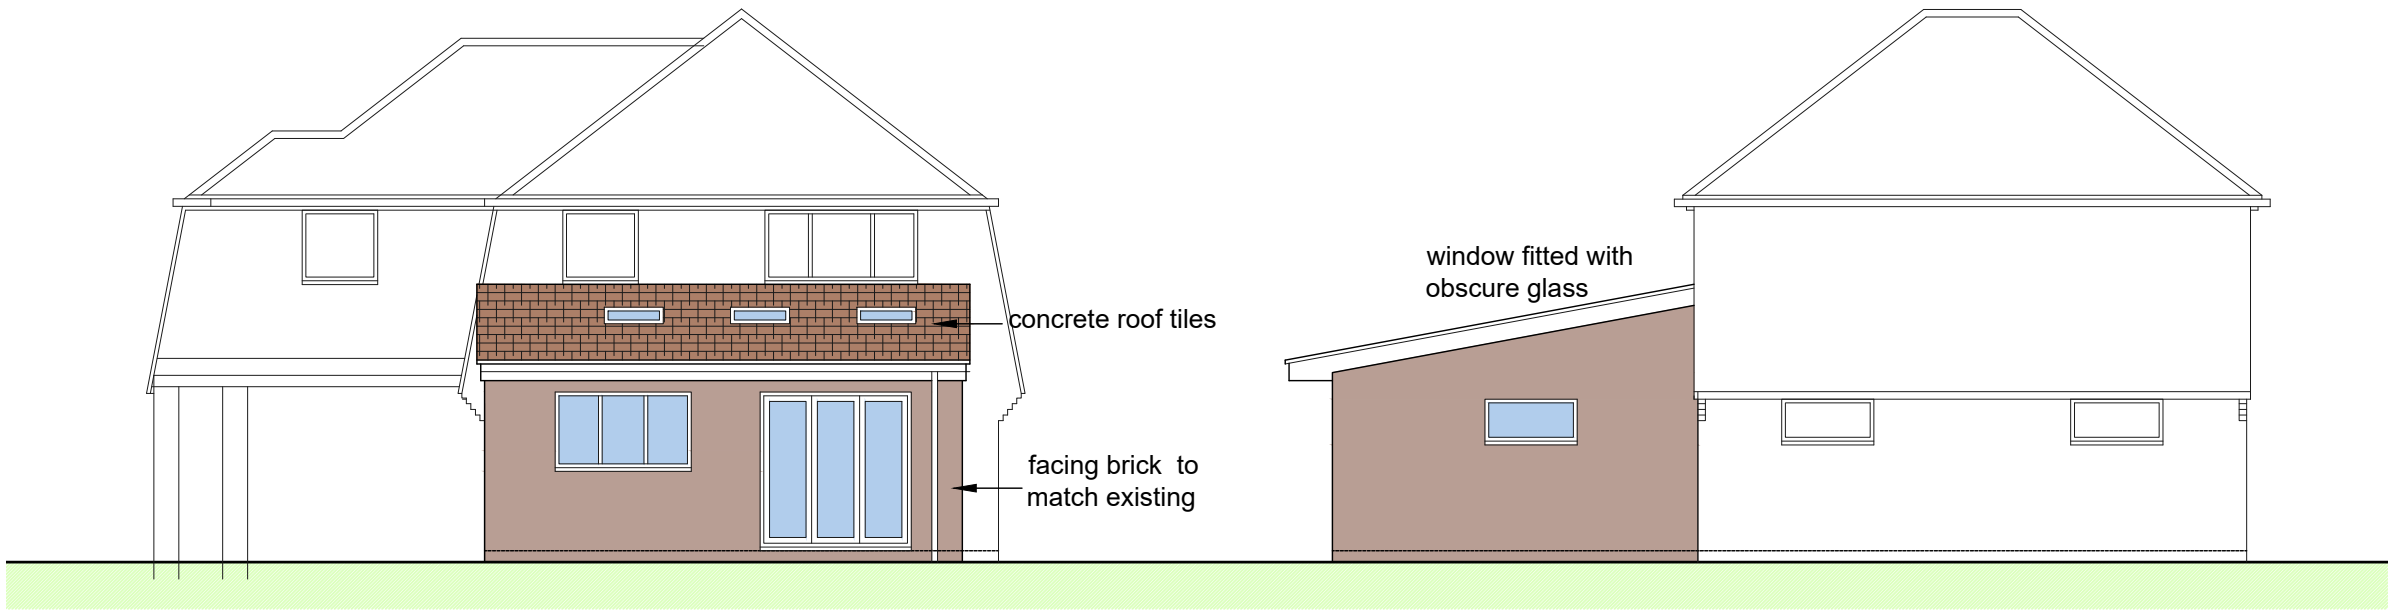


Rear

Side

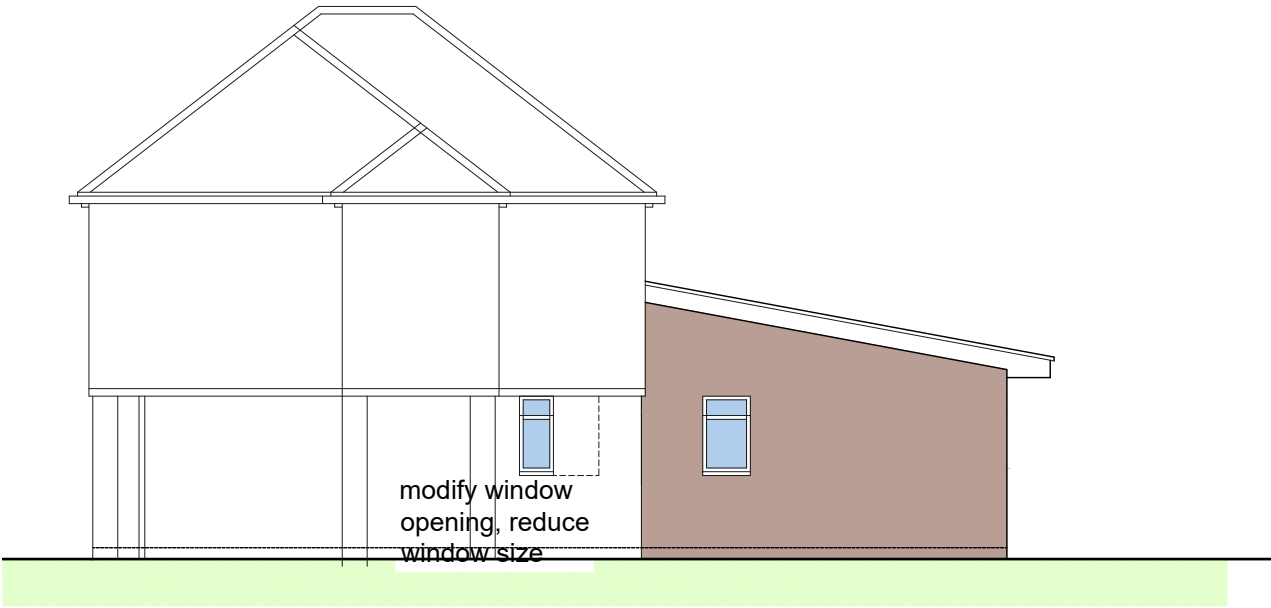

Side

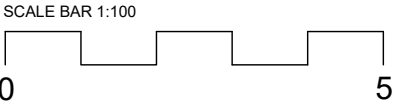

B	Side window added	mw	12.05.26
A	Velux revised	mw	12.05.26
Revision		Date	

Wychwood Thompsons Lane Denmead Hampshire PO7 6NB T: 07941 573934 E: malcolm.w@m2architecture.com	
Client	Mr & Mrs Lear
Project	Proposed Alterations 53 Chaplains Avenue, W'ville
Drawing Title Elevations	
Scale 1:100@A3	Drawn mw
Date 01/05/26	Checked
Project Number 2601	
Drawing No 400	Revision B

This drawing is copyright of the architect & must not be reproduced without permission. Any discrepancies should be reported to the architect.