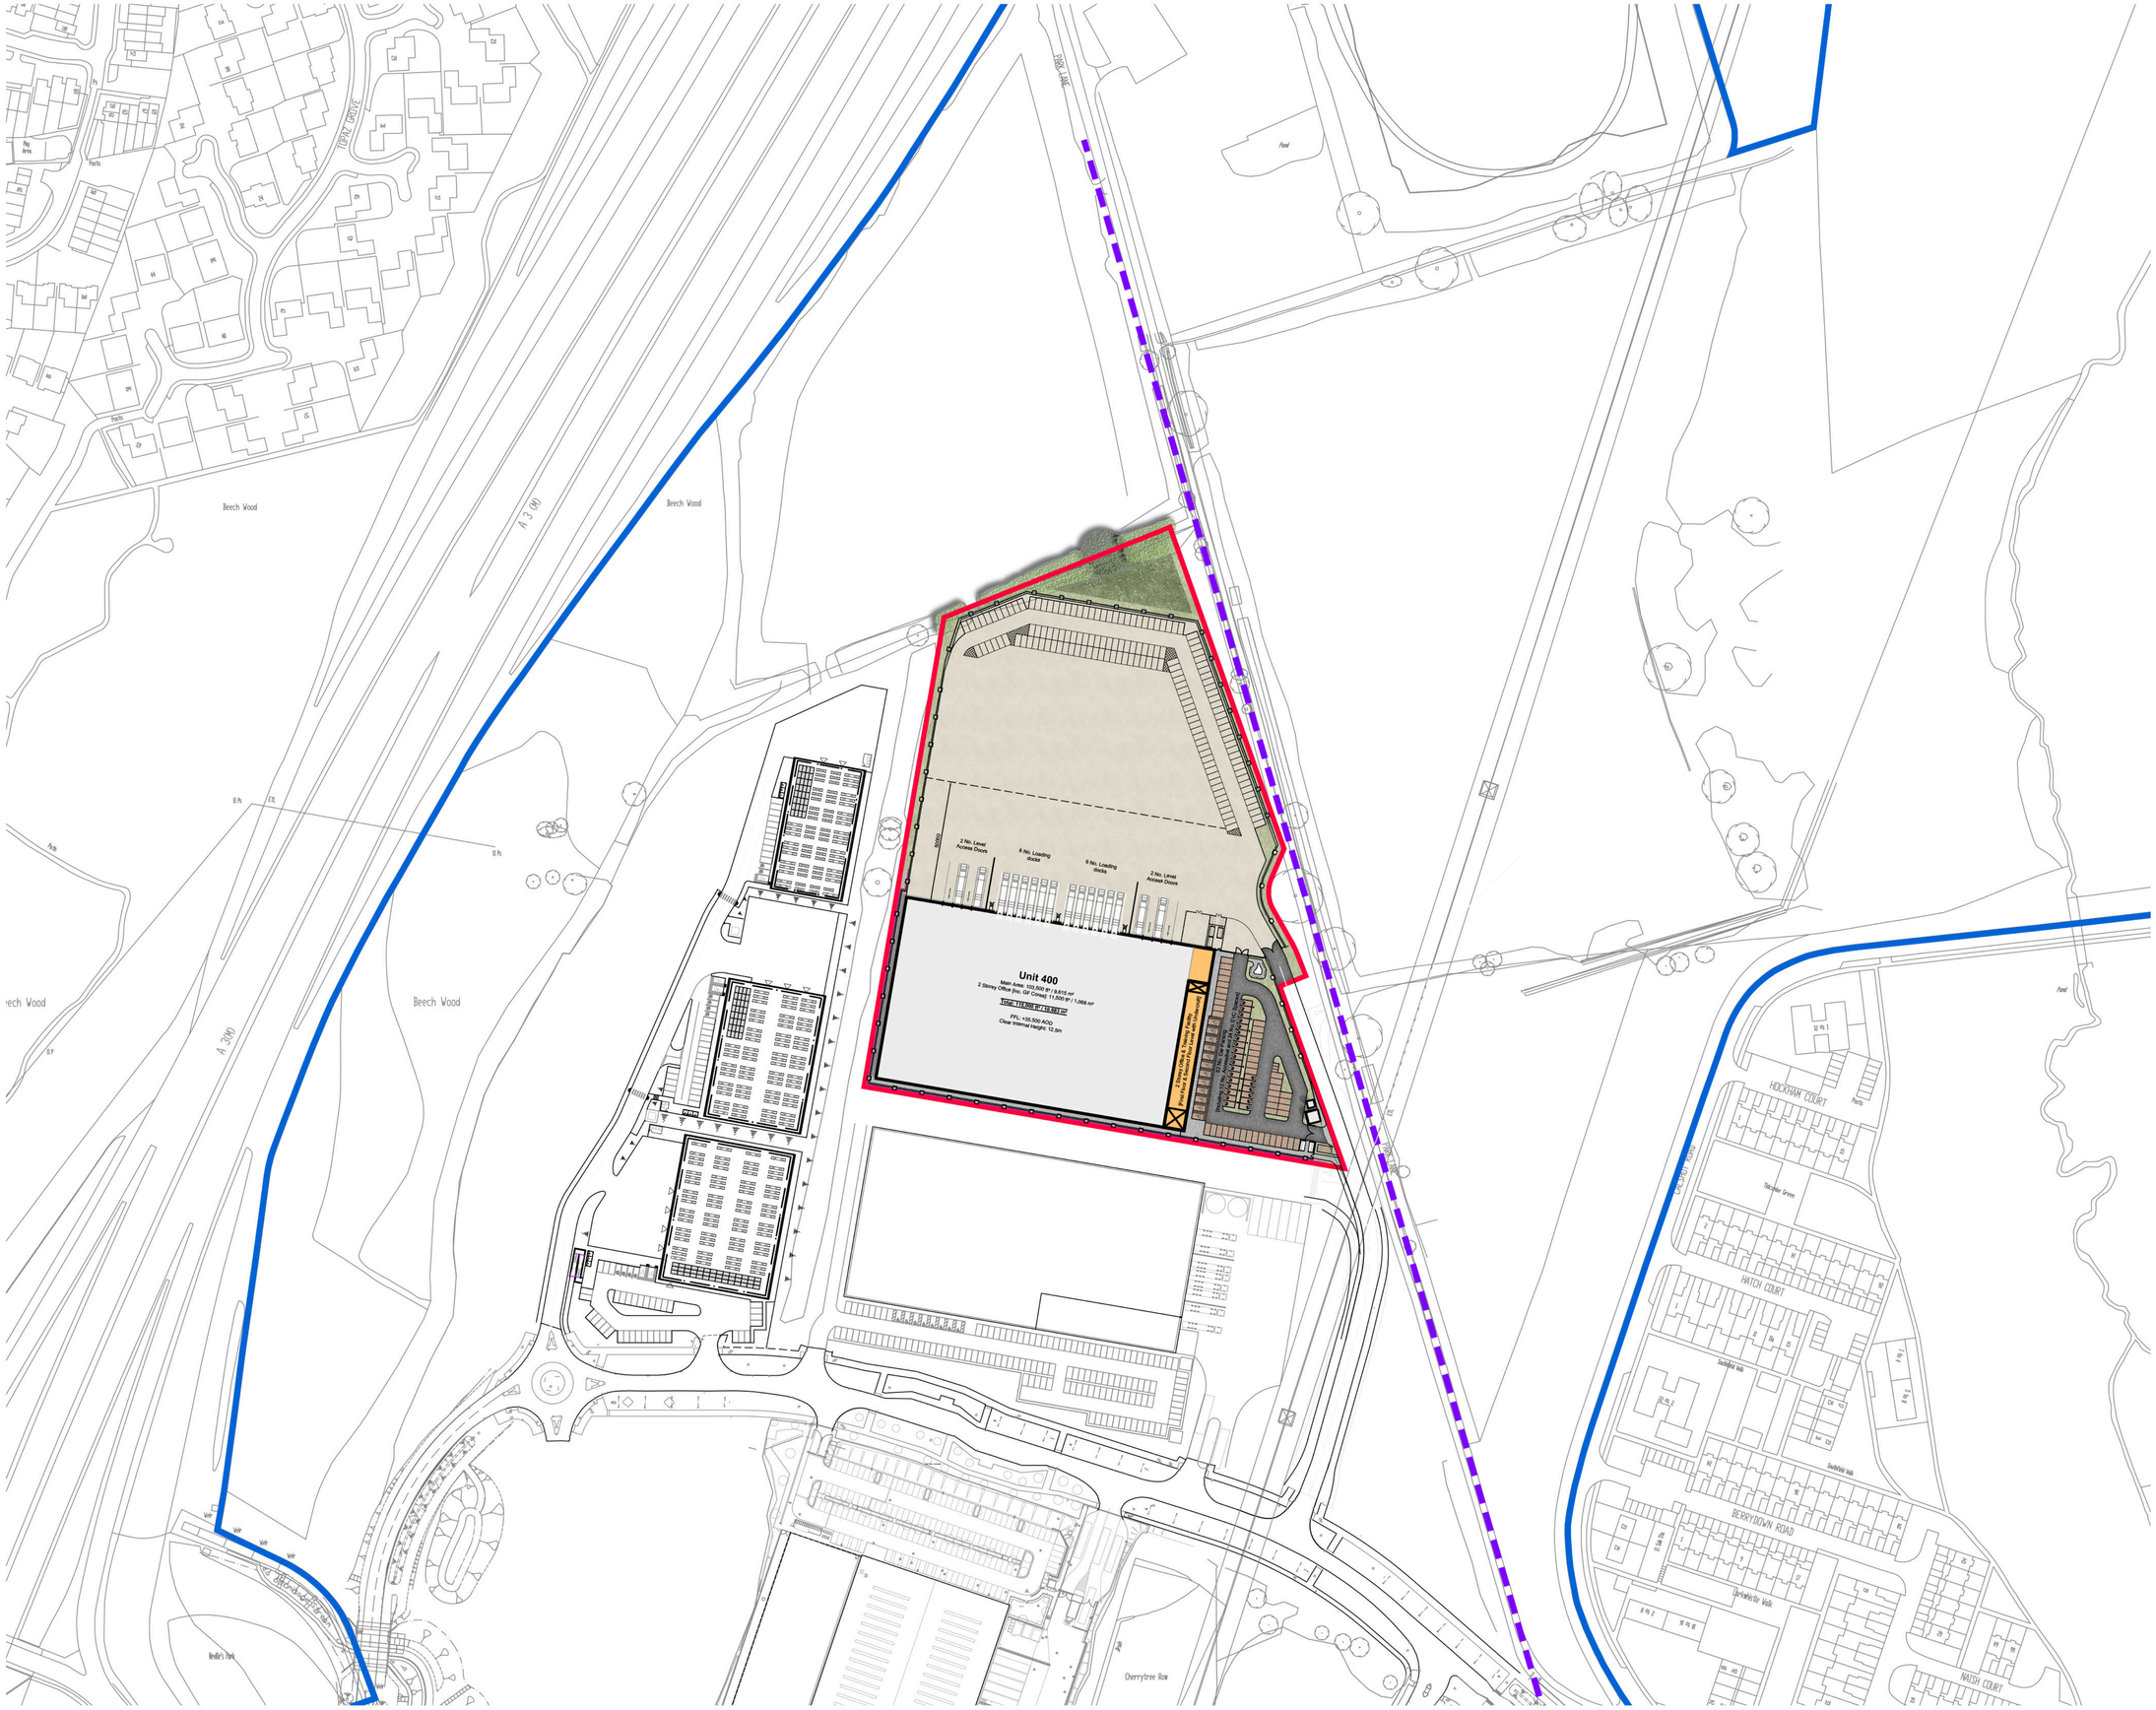

UMC ARCHITECTS®

WWW.UMCARCHITECTS.COM
INFO@UMCARCHITECTS.COM
+44 (0)1636 654 854

General Notes

- This document is to be used for the stated purpose only and should not be used for any other.
- Dimensions are all in millimetres, unless stated otherwise.
- It is the recipients responsibility to print this document to the correct size & scale.
- All relevant drawings and specifications should be read in conjunction with this document.
- Scaling of this document is not recommended.

North

Key Plan

Document Scale(s)

100m SCALE 1:10000

25m SCALE 1:1250

Key

Public Right of Way: Bridleway

Project Name

Plot 400, Dunsbury Park

Employer	Project Address
Portsmouth City Council	**Dunsbury Park, Havant, Portsmouth**

RIBA Workstage	Status
2 - Concept Design	**S3 - Review & Comment**

Drawn	Checked	Created	Size
KS	**DS**	**06.05.2026**	**A1**

UMC Project Reference	Scale	LOD	LOI
25101	**As Indicated**	**1**	**1**

Document Title

Site Location Plan

Document Reference

DP - UMC - 0400 - SI - DR - A - 0605

Revision Note

Initial Issue

Issue Date	Package	Current Revision
06.05.2026	**PLANNING**	**P1.5**