

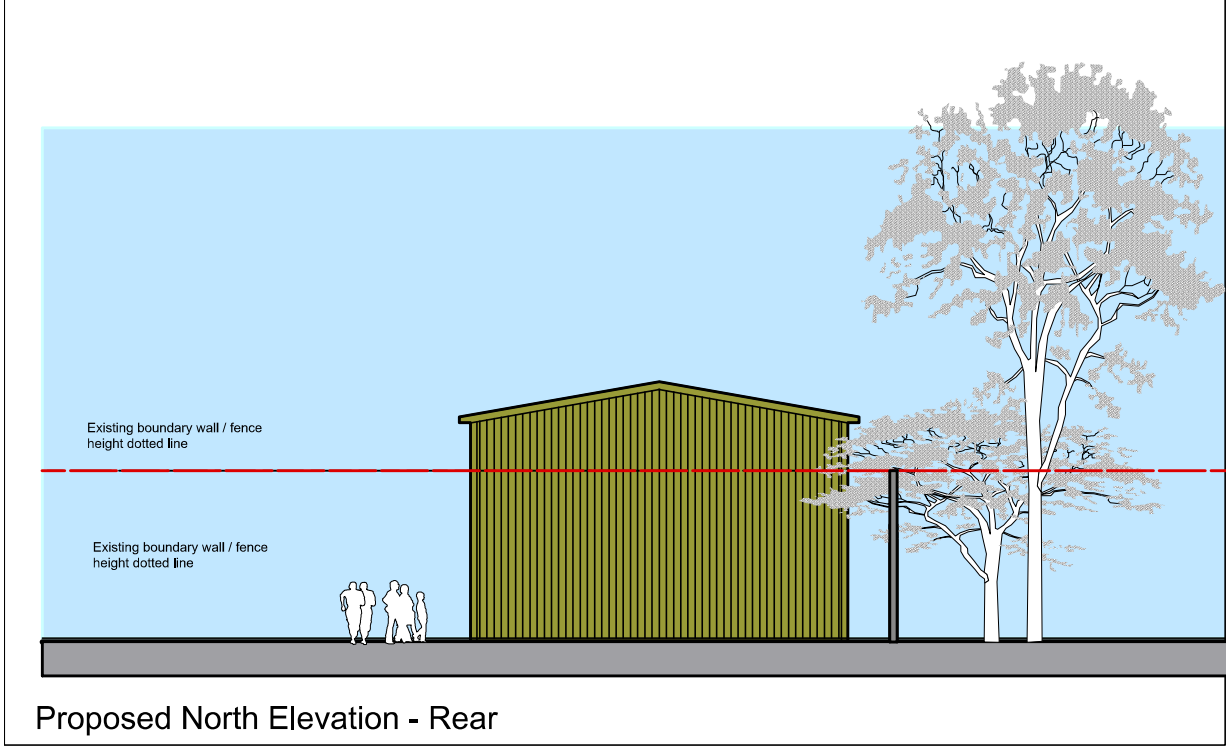


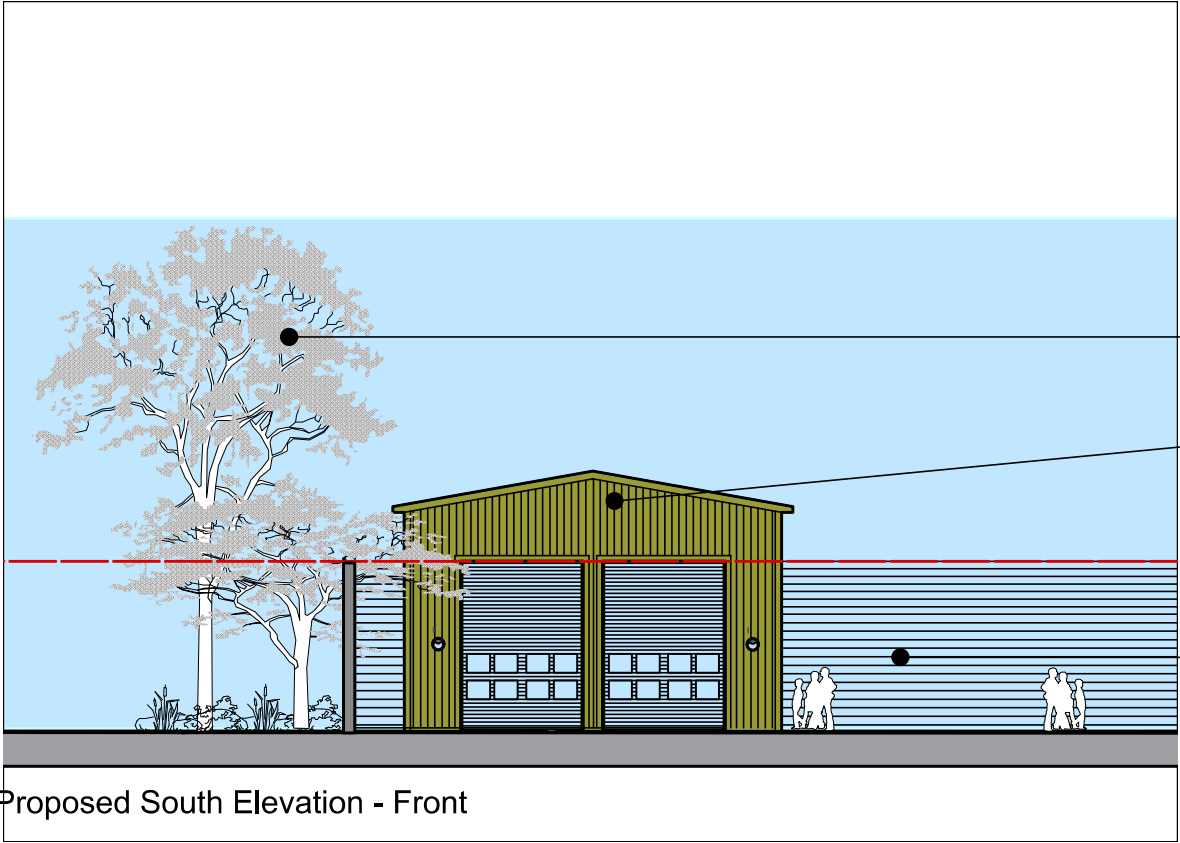

Existing tree screen on boundary line

PPC Kingspan cladding

Existing boat yard carpark area

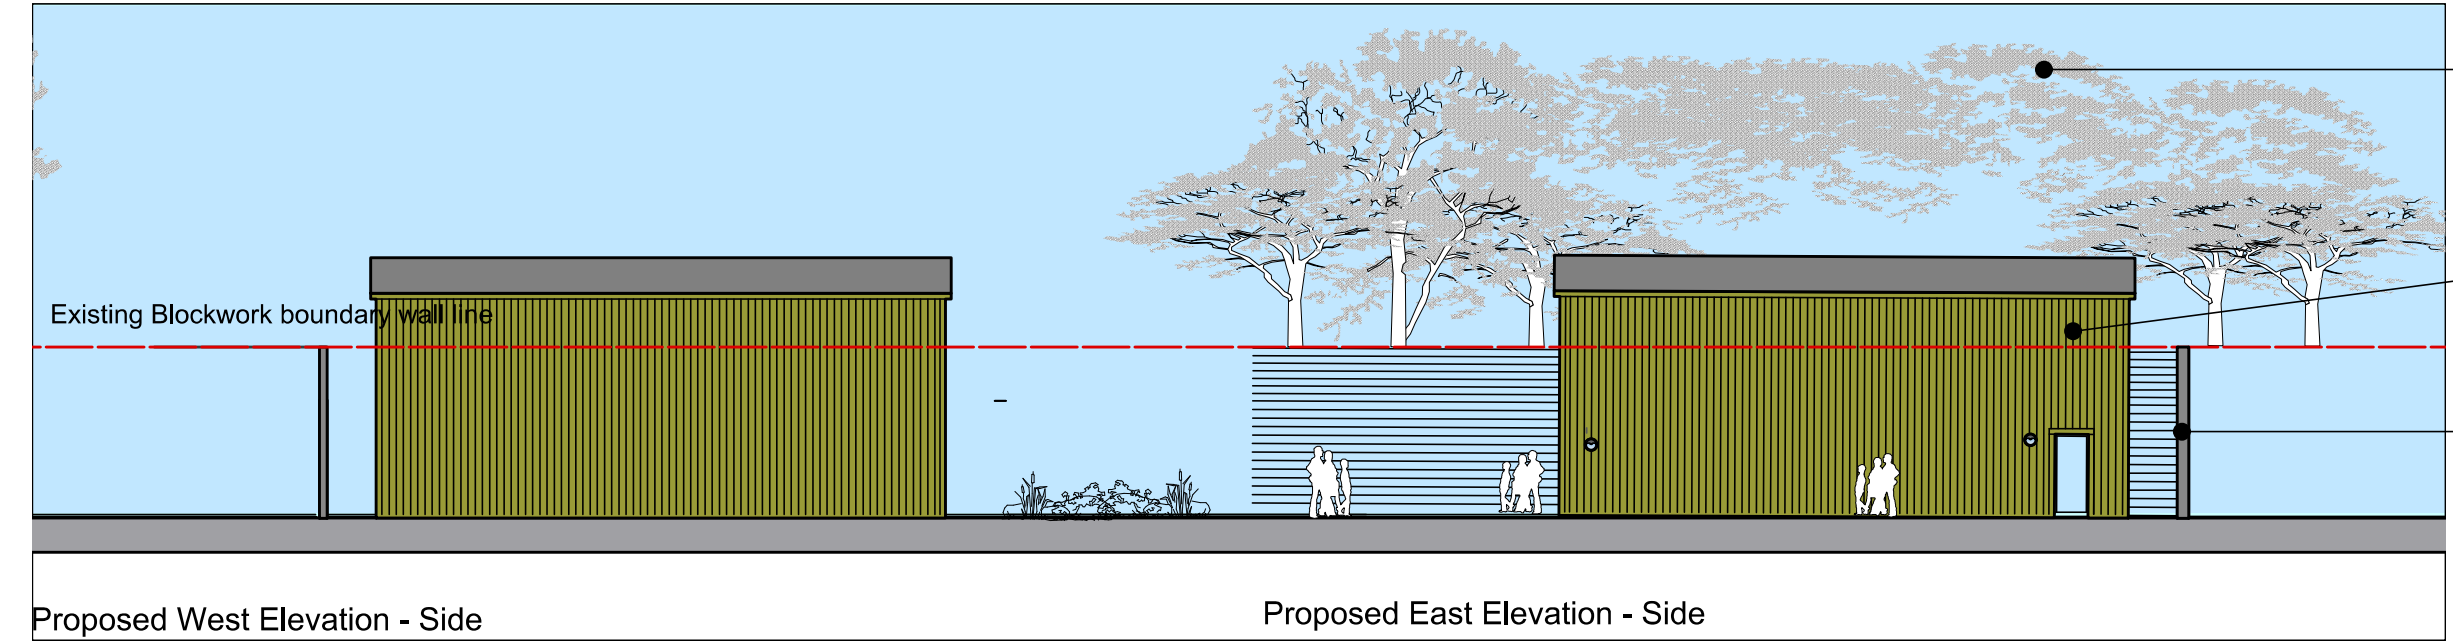

Existing tree screen on boundary line

PPC Kingspan cladding

Existing Blockwork boundary wall line



Project : Alterations & Improvements to :
Hayling Yacht Company, Mill Rythe Lane,
Hayling Island, Hampshire. PO11 OQQ.


Client: Hayling MOT Ltd.

Title : Proposed Elevations

Drawing : Y9025_A1004 / Rev C

1. Proposed Elevations Scale 1 : 200 @ A3

rev	description	date	by
A	Preliminary for comments	21.10.25	LR
B	Planning revision	15.5.26	LR
C	Full plans application	19.05.26	LR

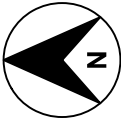

Planning

Architectural Planning Ltd.

Building Surveyors, Designers & Project managers.
1a Nutbourne Road, Sandy Point, Hayling Island, Hants . PO11 9RT .
Telephone : 02392 463994, mobile : 07795 633100