


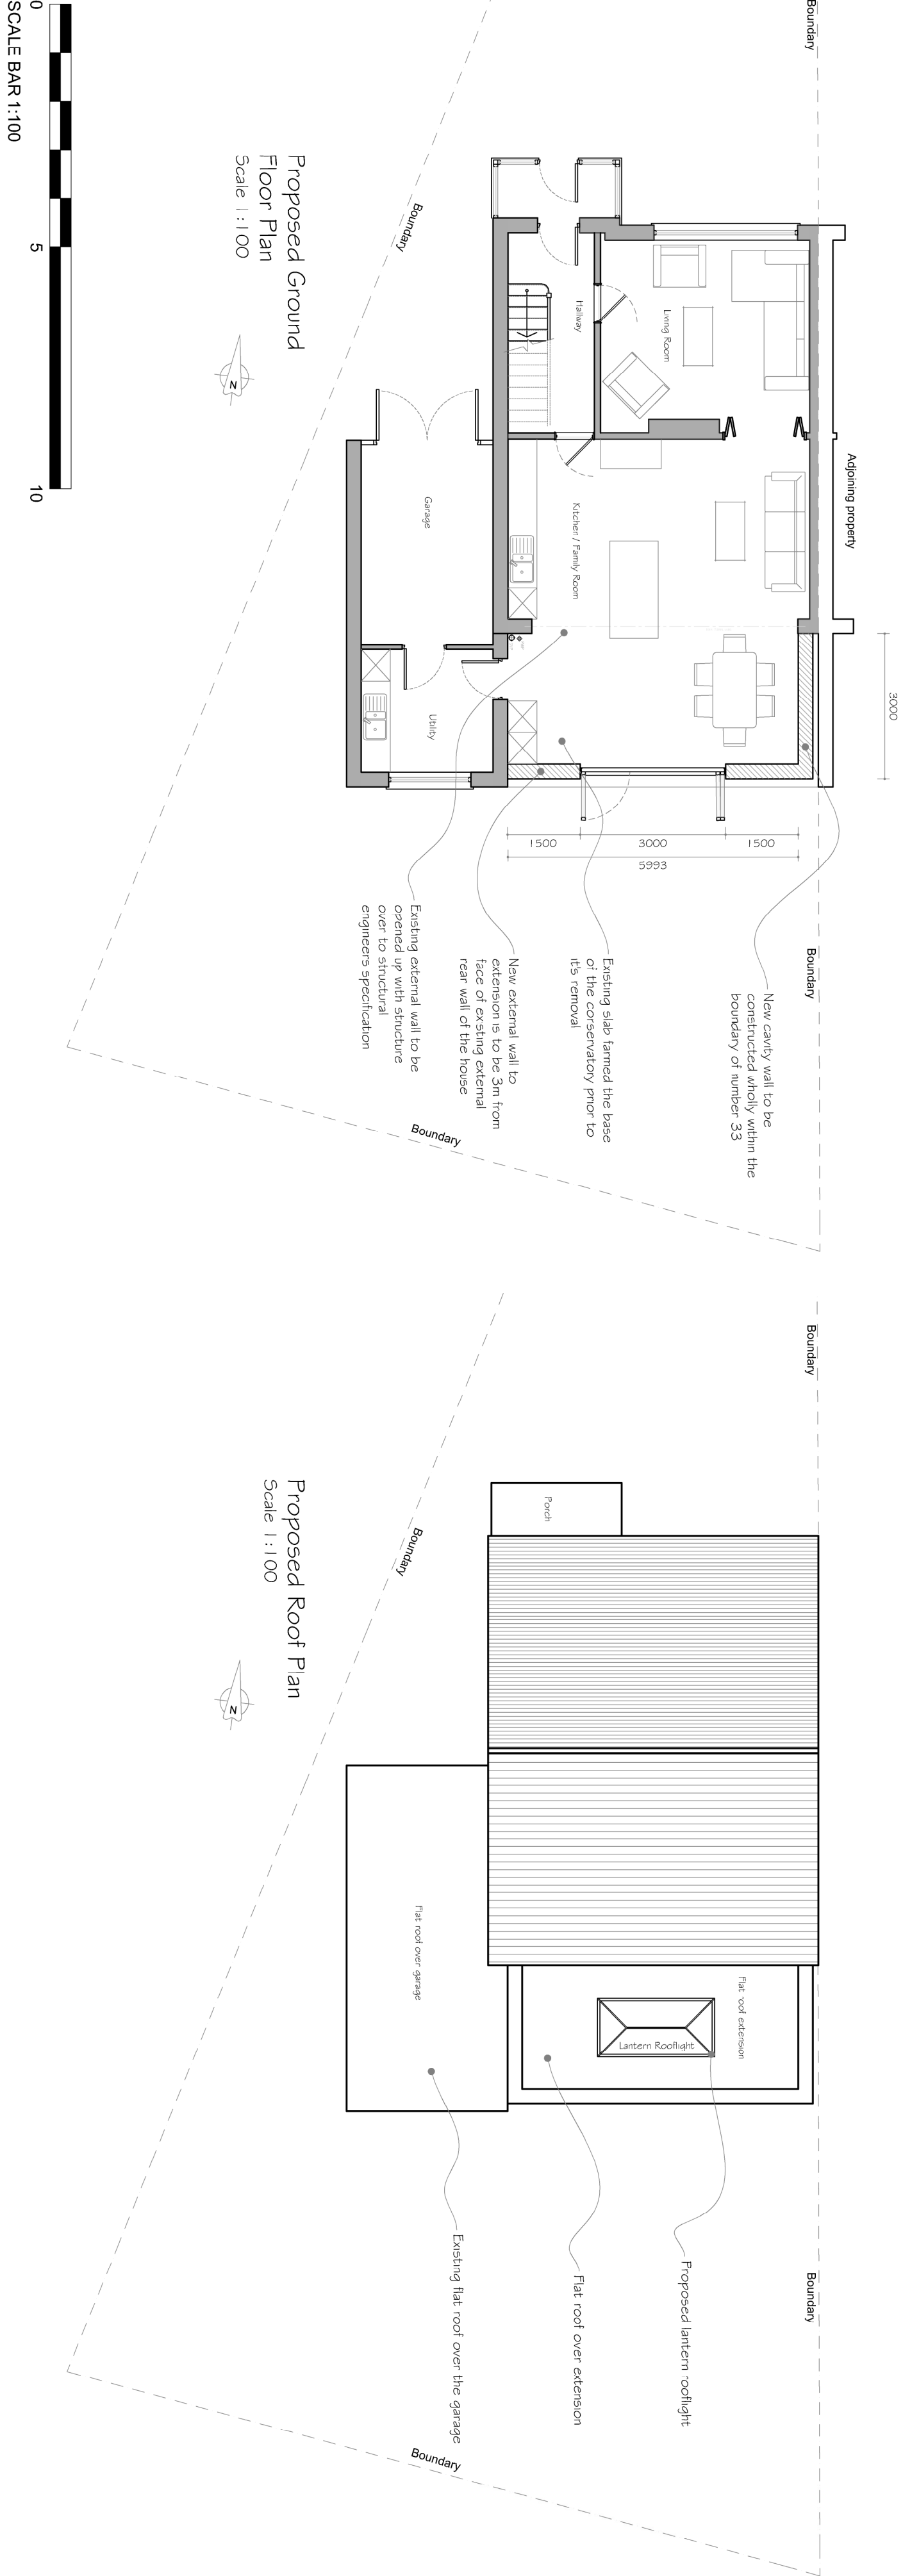

		CLIENT	Mr & Mrs Kavanagh		PROJECT	Rear Extension to 33 Hillmead Gardens Bedhampton PO9 3NN		TITLE	Proposed Plans and Elevations			
Rev	Description	Date	PM									
REVISIONS												